
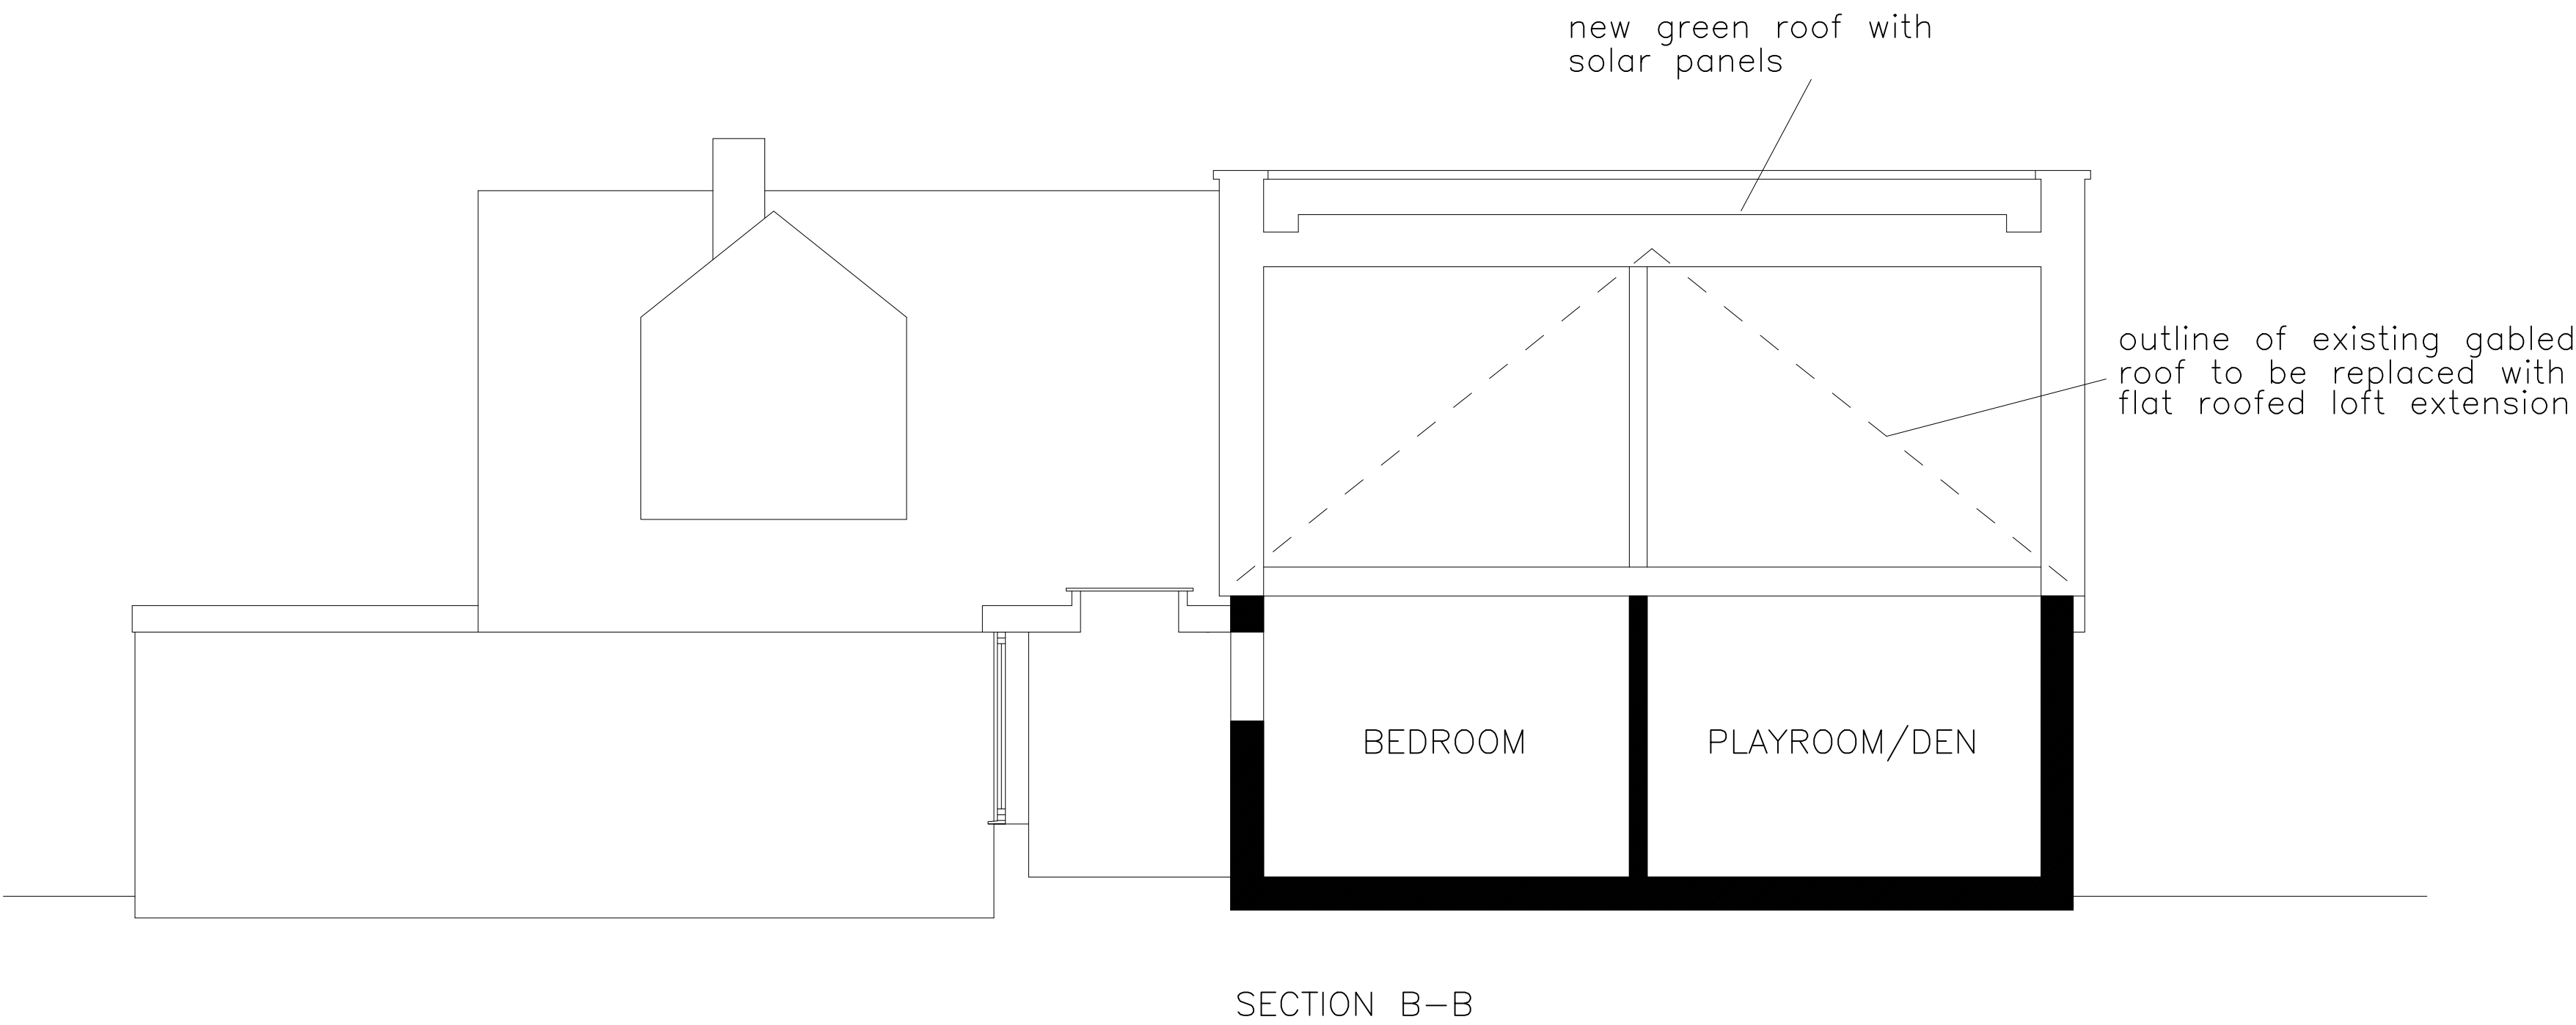


- Notes:
1. Do not scale drawings.
 2. All dimensions to be checked prior to construction.
 3. Architectural consultant to be notified of any discrepancies.

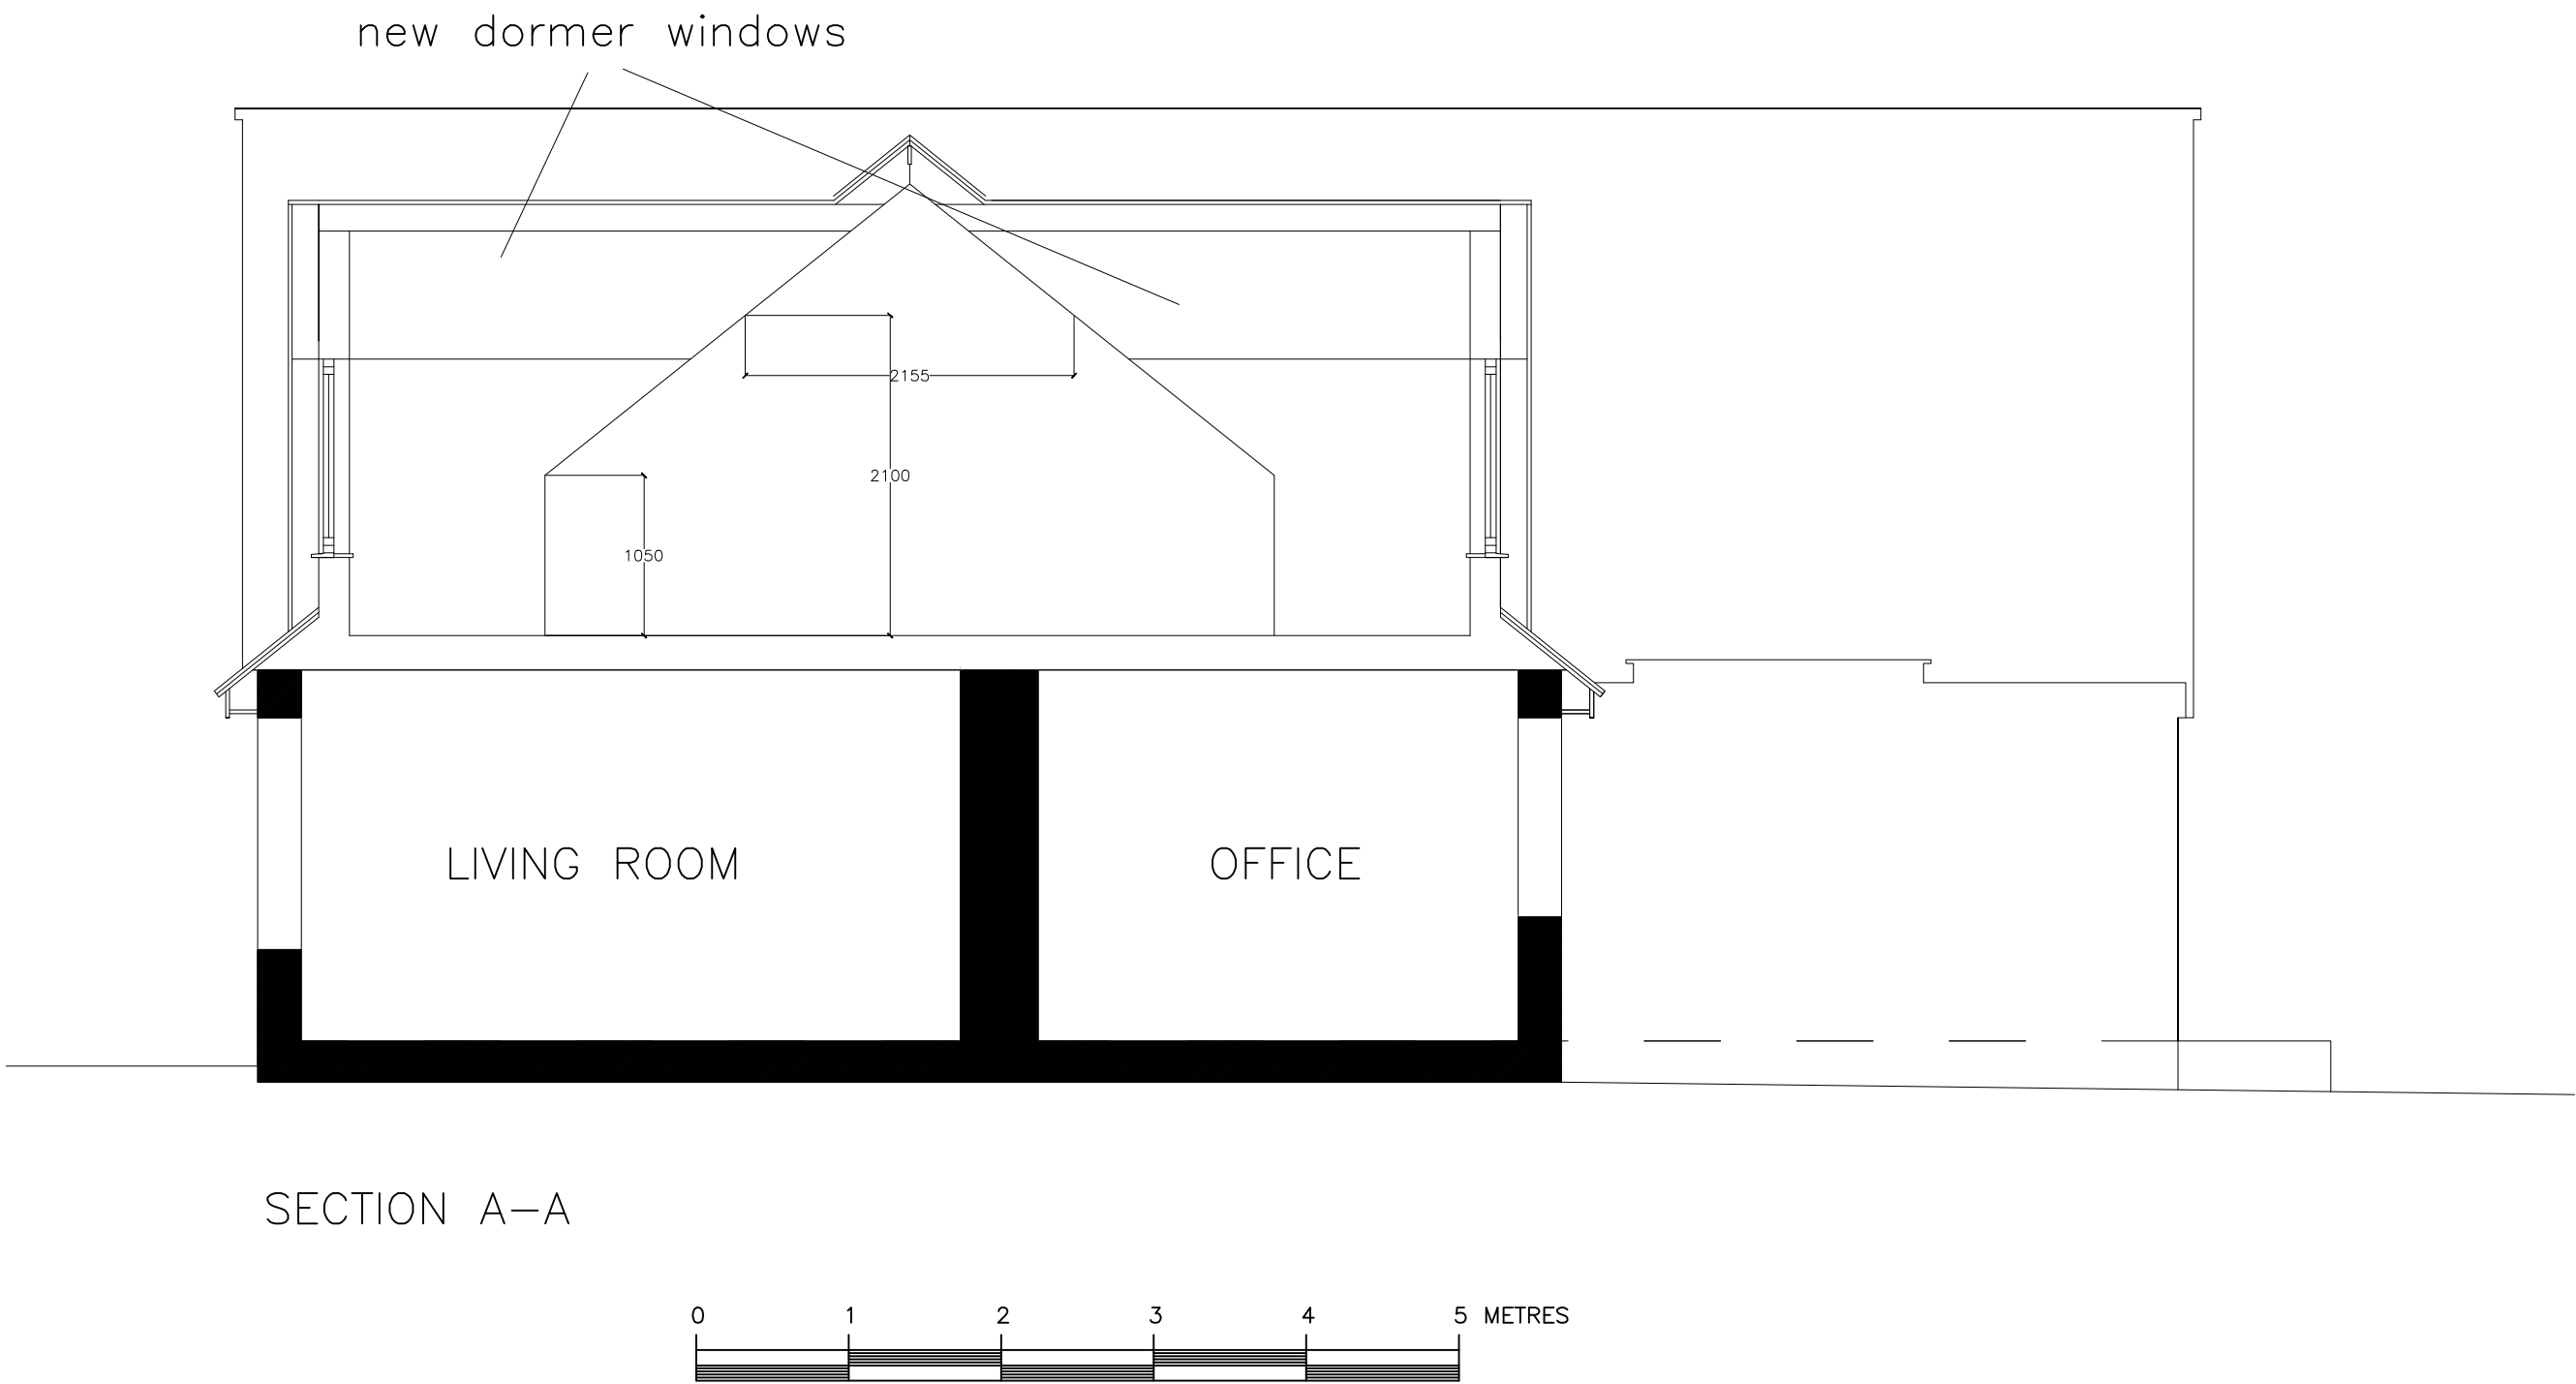

SMILEY JIM LIMITED 5 UNDERWOOD RISE TUNBRIDGE WELLS KENT TN2 5RY		
a	amended	05/06
REVISION	ITEM	DATE
Client Jon & Lorna		
Site Address Sideways Sandhill Lane, Crawley Down, West Sussex RH10 4LD		
Drawing Title Sections as Proposed		
Date 21/01/2025	Scale 1:50 @ A3	
Paul	Checked by	Checked on 21/01/25
Job Number		Drawing Number
PP		03a