



metal guarding to
Juliet balcony

metal guarding to
terrace

metal guarding to Juliet balconies

~~Bedro~~

Outline of existing 'Bakehouse' property

- — — — Outline of adjacent Bakehouse
- - - - Outline of existing outbuildings to rear
- - - - Outline of permitted works to 43 The Broadway

C.	5-6-25	Changes in response to Planning Officer's comments received
B.	24-4-25	Further design amendments in response to Planning officer's comments
A	17-4-25	General Design Amendments
rev.	date	comment

klaarchitects

client
Hammer It Homes Properties Ltd

45 Broadway
Haywards Heath
RH16 3AS

drawing number
298.PL.04/C

Proposed Elevations
Sheet 1


date	scale/original sheet size	RIBA work stage
Jan'25	1:50 @ A1	2

Do not scale off drawing
Check all dimensions on site before all work is commenced
All goods/materials/workmanship to conform with current building regulations BS3 and C.O.
Copyright KLA Architects Ltd.

KLA architects limited 57 Penland Road Haywards Heath West Sussex RH16 1PJ	telephone 07712 649 562 email kla.architects@gmail.com www.klaarchitects.co.uk	Company No. 453835 Registered Office 57 Penland Road H. Heath, RH16 1PJ
---	---	--

Side Elevation 1:50

Scale 1:50

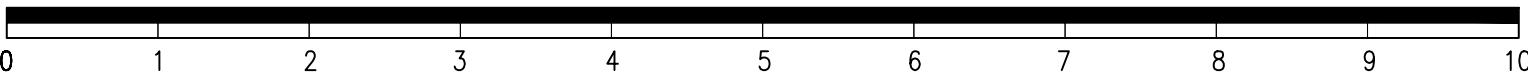

Scale In Metres