



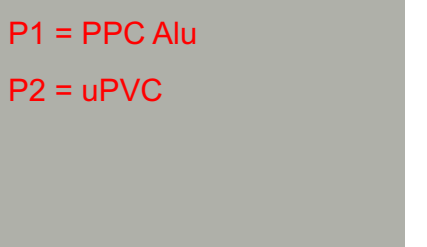


BOLTRO ROAD, HAYWARDS HEATH - EXTERNAL MATERIALS

Brickwork Marshalls Islington Vintage B1	Brickwork Marshalls Castleton White B2	Brickwork Marshalls Marble Grey B3
		
Mortar Remix, Fort Monkton White	Mortar Remix, Fort Monkton White	Mortar Remix, Fort Monkton White
Windows/Doors uPVC - colour Ral 7038	Roof Single-ply	Rainwater goods Grey uPVC
		
Airbrick - in Brick B1 uPVC - Buff	Airbrick - in Brick B2 uPVC - White	PPC Aluminium / uPVC Ral 7038
		
Cladding - dark grey C1 Wienerberger-SVK-Slate (no longer available) Hardie Panel fibre board Grey Slate in brushed concrete	Cladding - mid grey C2 Wienerberger-SVK-Stem (no longer available) Hardie Panel fibre board Light Mist in brushed concrete	Airbrick - in Cladding C2 uPVC - light grey
		
Balustrading - balustrading to be clear glazed panels with sillline metal posts and handrails PPC RAL 7038		
		Notes: - All exposed external metal work to be PPC to RAL 7038 - All external window and door frames and casements to be uPVC pre-finished RAL 7038 - All airbricks to be colour matched with facing brickwork Ecology Measures - All built-in and not face applied - All finished to 'best-match' facing brickwork E1 = bat box E2 = bee brick E3 = swift box

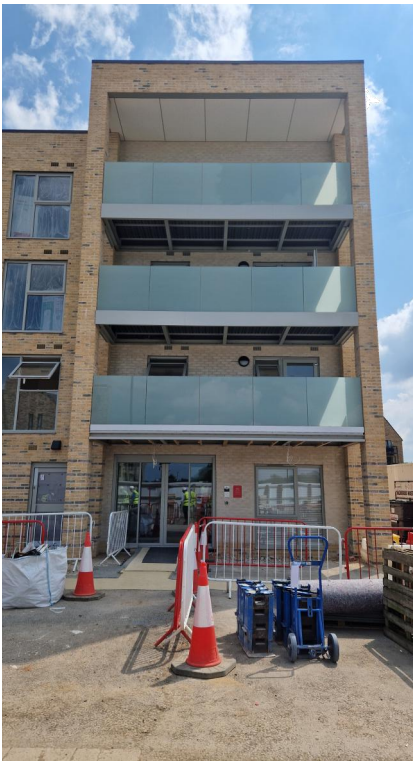

Locks View, Wichelstowe (nearing completion summer 2025)
Precedent images of scheme by same client, McCarthy Stone, near Wichelstowe in Wiltshire.
Direct comparison of materials include:
- Bricks - buff with panels of white
- RAL colour of railings
- RAL colour of windows
- Feature balcony column details
- Raised parapet details

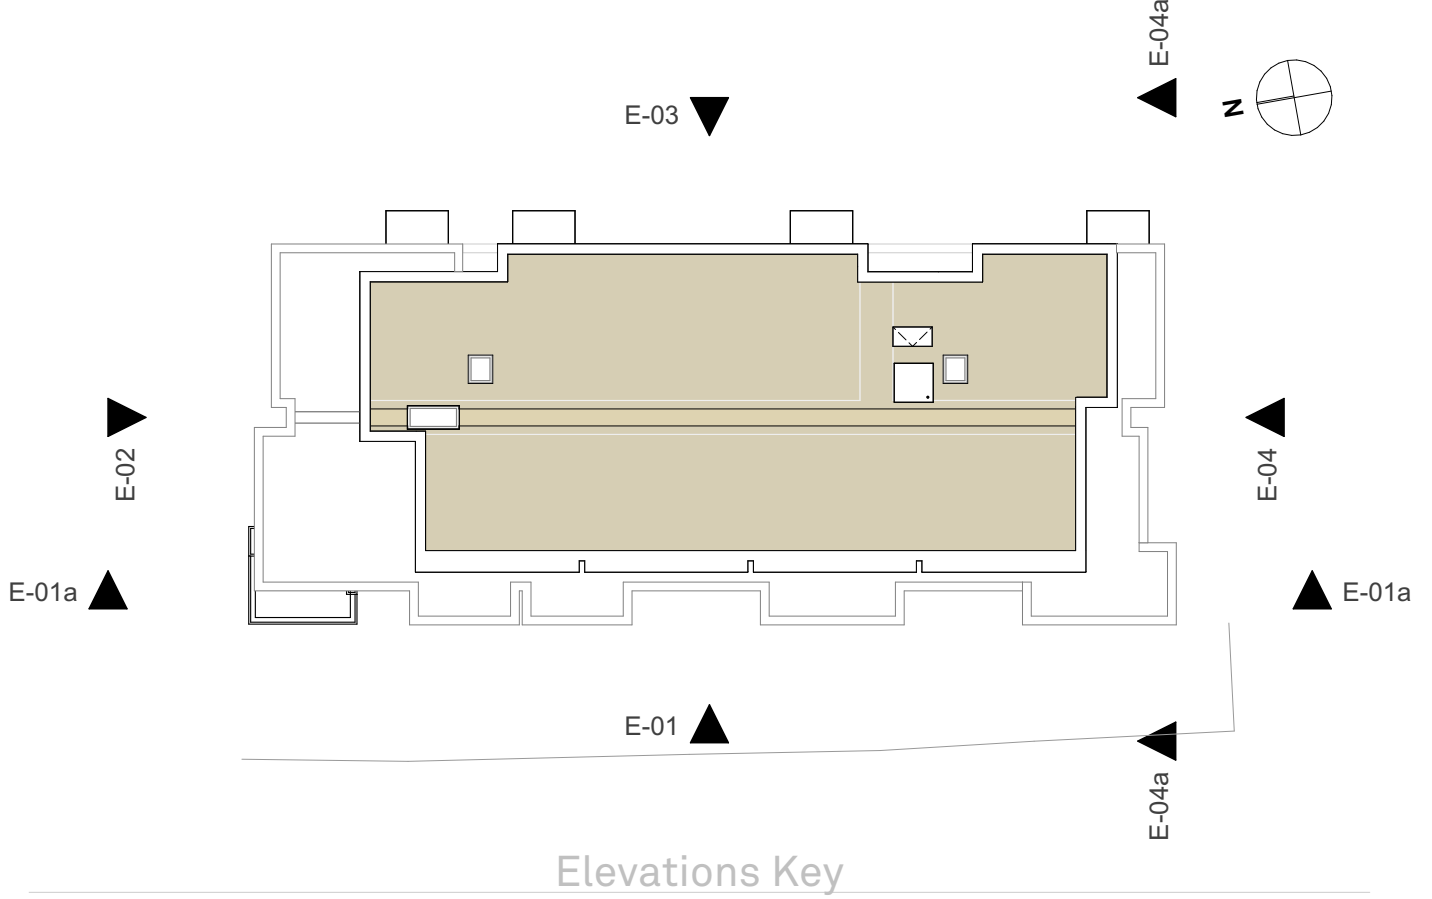

RE-FORM AT

www.re-format.co.uk mail@re-format.co.uk +44 (0)1730 778778

project title
Boltro Road, Haywards Heath

document title
Proposed Elevations 03 04

Date Dec 2022	drawn by MK	checked by DB	approved by DB
------------------	----------------	------------------	-------------------

Scale at A1
1:100

region	project no.	stage no.	discipline	number
LSE-	2780	- 04	- A	- 0402

status suitability description revision

S4	Suitable for Review and Comment	P12
----	---------------------------------	-----