


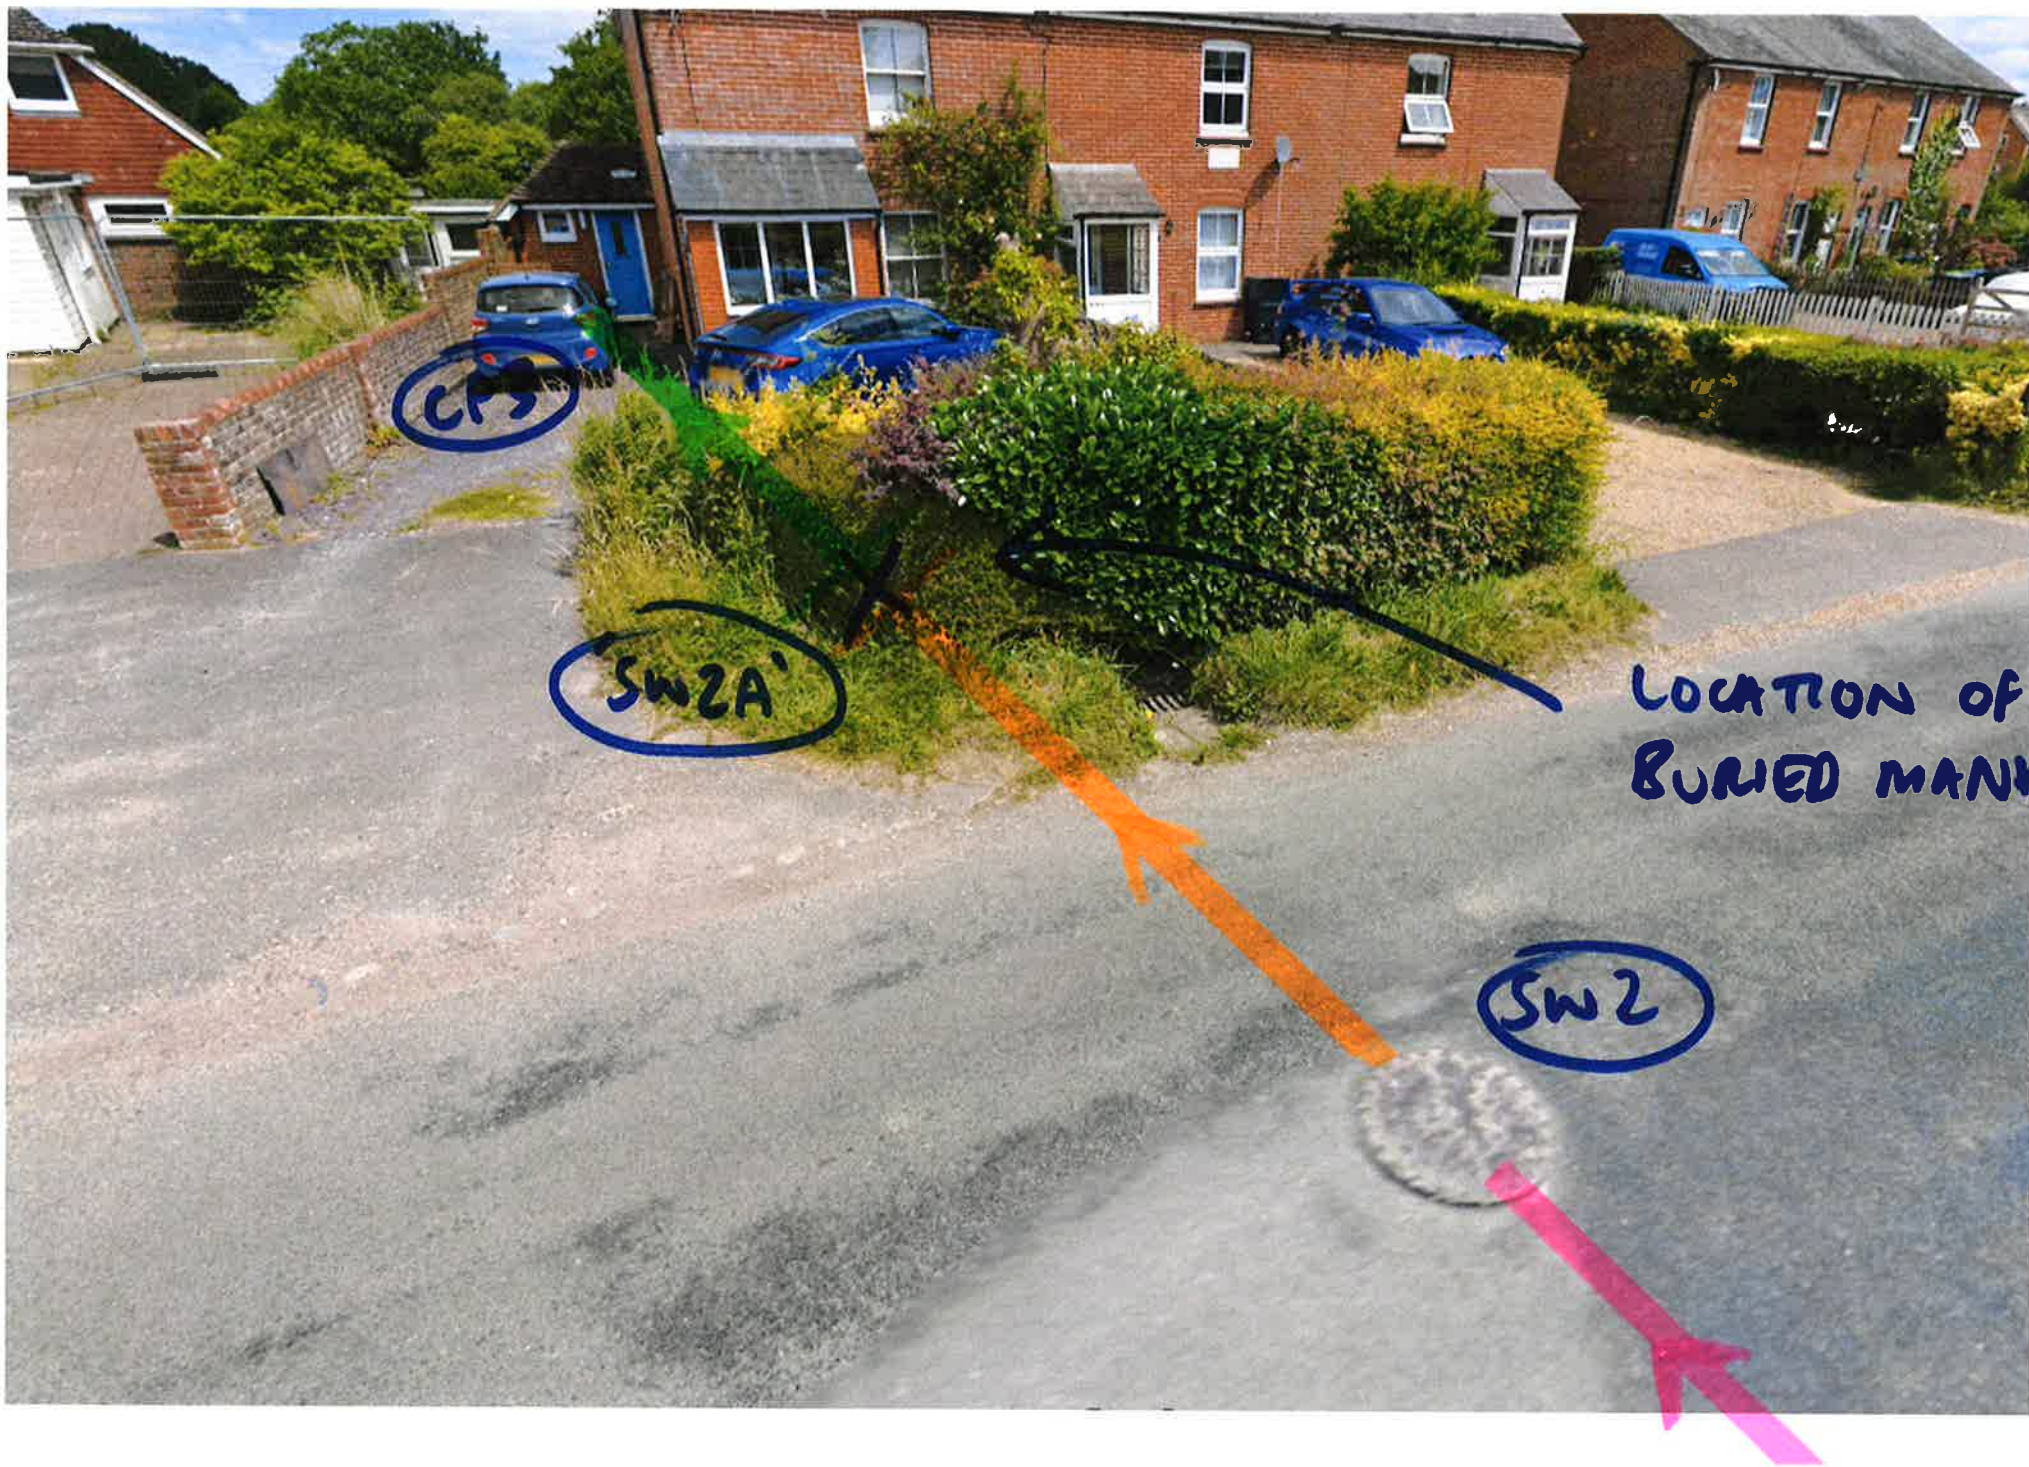

1 Reeds Ln
Sayers Common, England
Google Street View
Jun 2024 See more dates

Share

Reeds Ln


DITCH

SW1

SW2



No. 1-3

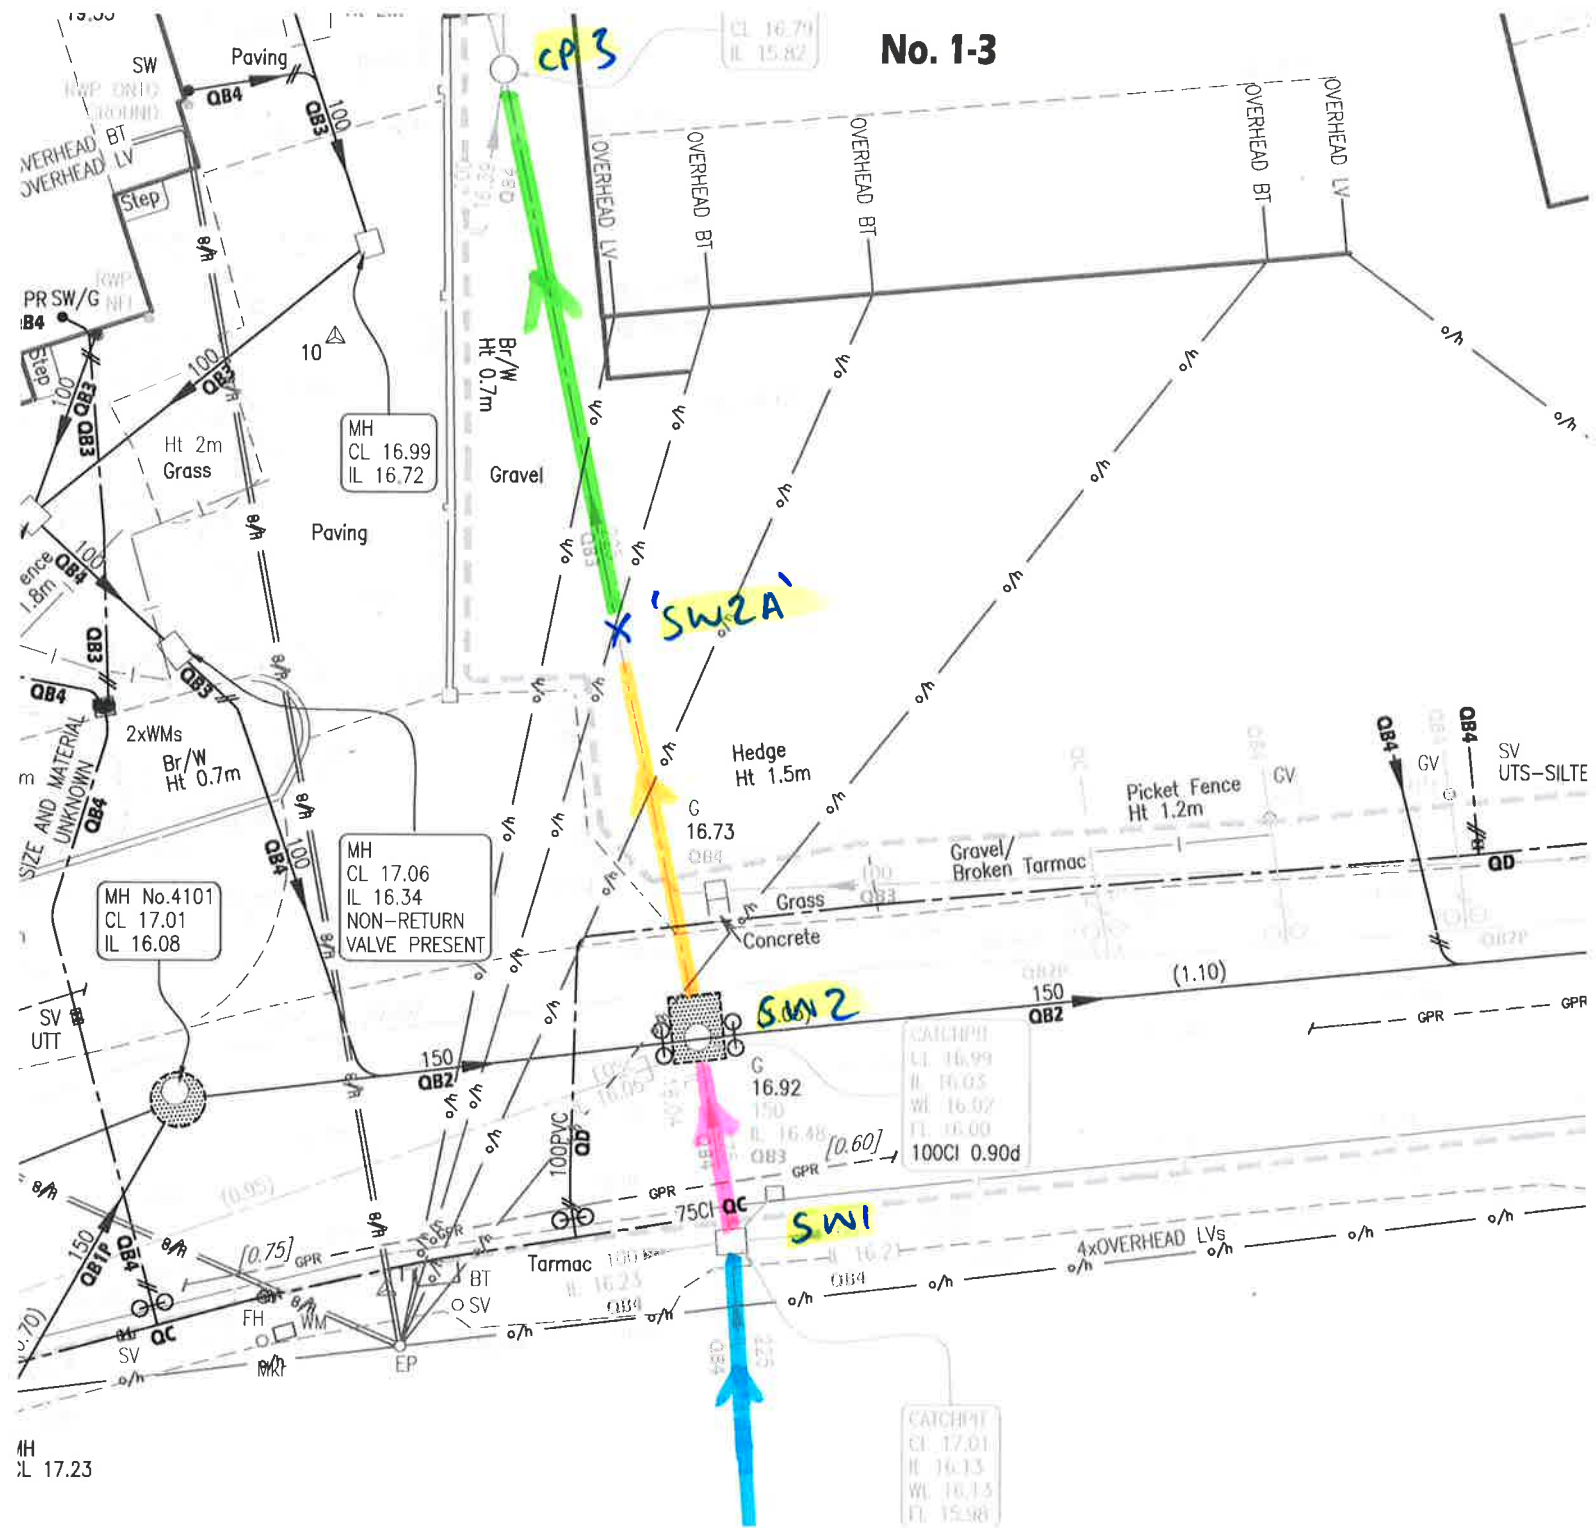

Section Inspection - 16/04/2025 - DITCHX

Item No.	Insp. No.	Date	Time	Client's Job Ref	Weather	Pre Cleaned	PLR
1	1	16/04/25	14:32	REEDS LANE	Not Specified	No	DITCHX
Operator WAYNE		Vehicle GF68 XZA		Camera Push Rod	Preset Length Not Specified	Legal Status Not Specified	Alternative ID Not Specified

Town or Village:	Sayers Common	Inspection Direction:	Upstream	Upstream Node:	DITCH
Road:	Reeds Lane	Inspected Length:	4.20 m	Upstream Pipe Depth:	
Location:	Gardens (private)	Total Length:	6.50 m	Downstream Node:	SW1
Surface Type:		Joint Length:		Downstream Pipe Depth:	
Use:	Surface water	Pipe Shape:	Circular		
Type of Pipe:	Gravity drain/sewer	Dia/Height:	300 mm		
Flow Control:		Material:	Concrete		
Year Constructed:	Not Specified	Lining Type:	No Lining		
Inspection Purpose:	Routine inspection	Lining Material:	No Lining		

Comments:

Recommendations:

Scale:	1:57	Position [m]	Code	Observation	MPEG	Photo	Grade
Depth: m SW1 0.00 CP Start node, catchpit, reference: SW1: LOCATED WITHIN FOOTPATH							
1.85 MCVC Pipe material changes to vitrified clay at this point							
4.20							
6.50 End of pipe							
DITCH Depth: m							

Construction Features					Miscellaneous Features				
Structural Defects					Service & Operational Observations				
STR No. Def	STR Peak	STR Mean	STR Total	STR Grade	SER No. Def	SER Peak	SER Mean	SER Total	SER Grade
0	0.0	0.0	0.0	1.0	0	0.0	0.0	0.0	1.0

Section Inspection - 16/04/2025 - SW1X

Item No.	Insp. No.	Date	Time	Client's Job Ref	Weather	Pre Cleaned	PLR
2	1	16/04/25	14:37	REEDS LANE	Not Specified	No	SW1X
Operator WAYNE		Vehicle GF68 XZA		Camera Push Rod	Preset Length Not Specified	Legal Status Not Specified	Alternative ID Not Specified

Town or Village:	Sayers Common	Inspection Direction:	Downstream	Upstream Node:	SW1
Road:	Reeds Lane	Inspected Length:	4.20 m	Upstream Pipe Depth:	
Location:	Gardens (private)	Total Length:	4.20 m	Downstream Node:	SW2
Surface Type:		Joint Length:		Downstream Pipe Depth:	
Use:	Surface water	Pipe Shape:	Circular		
Type of Pipe:	Gravity drain/sewer	Dia/Height:	300 mm		
Flow Control:		Material:	Brick		
Year Constructed:	Not Specified	Lining Type:	No Lining		
Inspection Purpose:	Routine inspection	Lining Material:	No Lining		

Comments:
Recommendations:

Scale:	1:50	Position [m]	Code	Observation	MPEG	Photo	Grade
Depth: m							
SW1							
		0.00	MH	Start node, manhole, reference: SW1			
		4.20	MHF	Finish node, manhole, reference: SW2: CAST IRON PIPE CAUSING OBSTRUCTION, SEE PHOTO			
SW2							
Depth: m							

Construction Features					Miscellaneous Features				
Structural Defects					Service & Operational Observations				
STR No. Def	STR Peak	STR Mean	STR Total	STR Grade	SER No. Def	SER Peak	SER Mean	SER Total	SER Grade
0	0.0	0.0	0.0	1.0	0	0.0	0.0	0.0	1.0


Section Inspection - 16/04/2025 - SW2X

Item No.	Insp. No.	Date	Time	Client's Job Ref	Weather	Pre Cleaned	PLR
3	1	16/04/25	14:38	REEDS LANE	Not Specified	No	SW2X
Operator WAYNE		Vehicle GF68 XZA		Camera Push Rod	Preset Length Not Specified	Legal Status Not Specified	Alternative ID Not Specified

Town or Village:	Sayers Common	Inspection Direction:	Downstream	Upstream Node:	SW2
Road:	Reeds Lane	Inspected Length:	2.50 m	Upstream Pipe Depth:	
Location:	Gardens (private)	Total Length:	5.00 m	Downstream Node:	SW2A
Surface Type:		Joint Length:		Downstream Pipe Depth:	
Use:	Surface water	Pipe Shape:	Circular		
Type of Pipe:	Gravity drain/sewer	Dia/Height:	300 mm		
Flow Control:		Material:	Brick		
Year Constructed:	Not Specified	Lining Type:	No Lining		
Inspection Purpose:	Routine inspection	Lining Material:	No Lining		

Comments:
Recommendations:

Scale: 1:50 Position [m] Code Observation MPEG Photo Grade

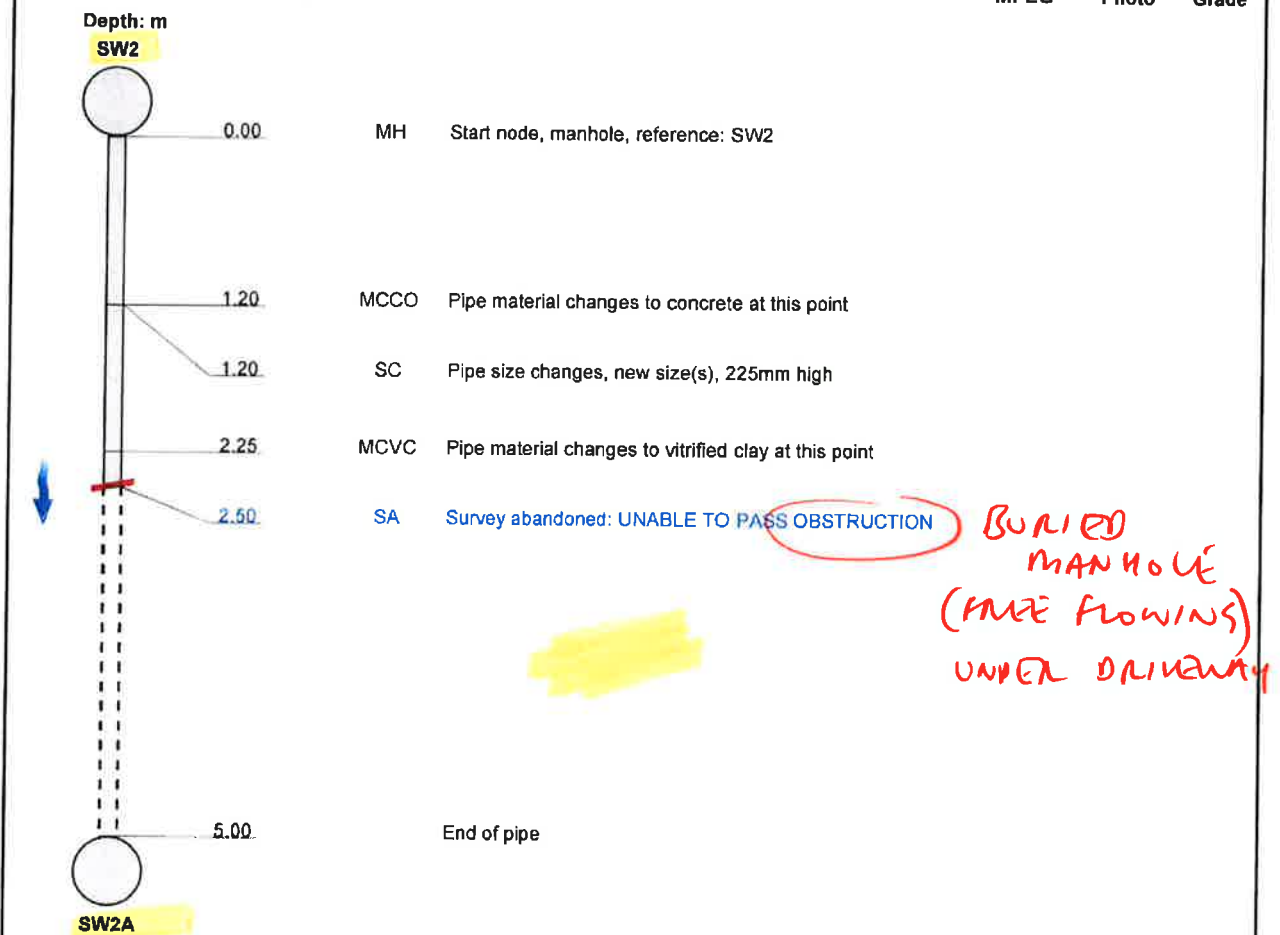

Construction Features					Miscellaneous Features				
Structural Defects					Service & Operational Observations				
STR No. Def	STR Peak	STR Mean	STR Total	STR Grade	SER No. Def	SER Peak	SER Mean	SER Total	SER Grade
0	0.0	0.0	0.0	1.0	0	0.0	0.0	0.0	1.0

Section Inspection - 16/04/2025 - SW2AX

Item No.	Insp. No.	Date	Time	Client's Job Ref	Weather	Pre Cleaned	PLR
4	1	16/04/25	14:41	REEDS LANE	Not Specified	No	SW2AX
Operator WAYNE		Vehicle GF68 XZA		Camera Push Rod	Preset Length Not Specified	Legal Status Not Specified	Alternative ID Not Specified

Town or Village:	Sayers Common	Inspection Direction:	Upstream	Upstream Node:	SW2A
Road:	Reeds Lane	Inspected Length:	7.50 m	Upstream Pipe Depth:	
Location:	Gardens (private)	Total Length:	7.50 m	Downstream Node:	CP3
Surface Type:		Joint Length:		Downstream Pipe Depth:	
Use:	Surface water	Pipe Shape:	Circular		
Type of Pipe:	Gravity drain/sewer	Dia/Height:	225 mm		
Flow Control:		Material:	Vitrified clay		
Year Constructed:	Not Specified	Lining Type:	No Lining		
Inspection Purpose:	Routine inspection	Lining Material:	No Lining		

Comments:
Recommendations:

Scale:	1:65	Position [m]	Code	Observation	MPEG	Photo	Grade
Depth: m CP3 0.00 CP Start node, catchpit, reference: CP3							
6.60 CX Connection defective at 12 o'clock, 100mm dia: PVC PIPE							
7.50 MHF Finish node, manhole, reference: SW2A: BURIED BELOW PRIVATE DRIVE							
SW2A Depth: m							

Construction Features					Miscellaneous Features				
Structural Defects					Service & Operational Observations				
STR No. Def	STR Peak	STR Mean	STR Total	STR Grade	SER No. Def	SER Peak	SER Mean	SER Total	SER Grade
0	0.0	0.0	0.0	1.0	0	0.0	0.0	0.0	1.0