

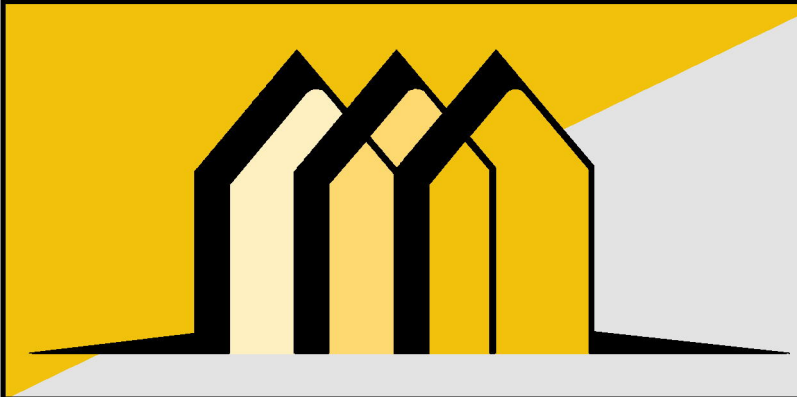
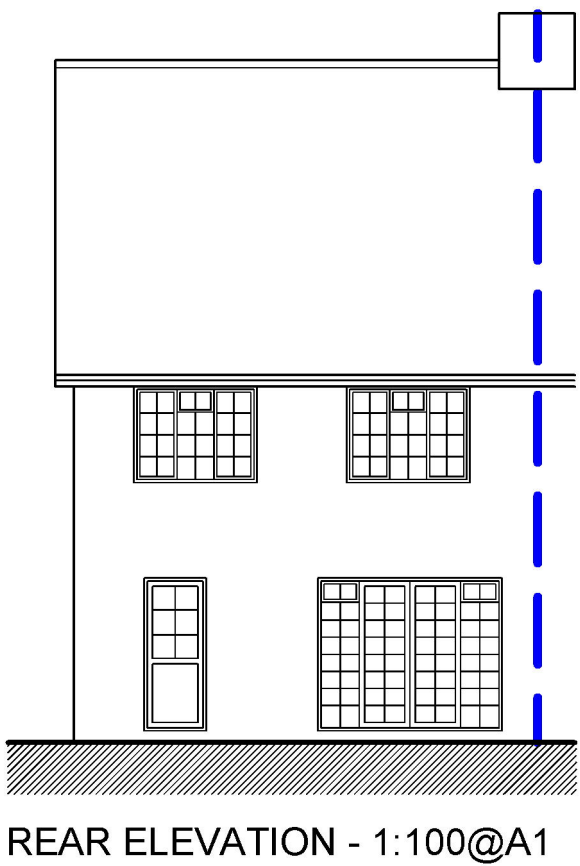
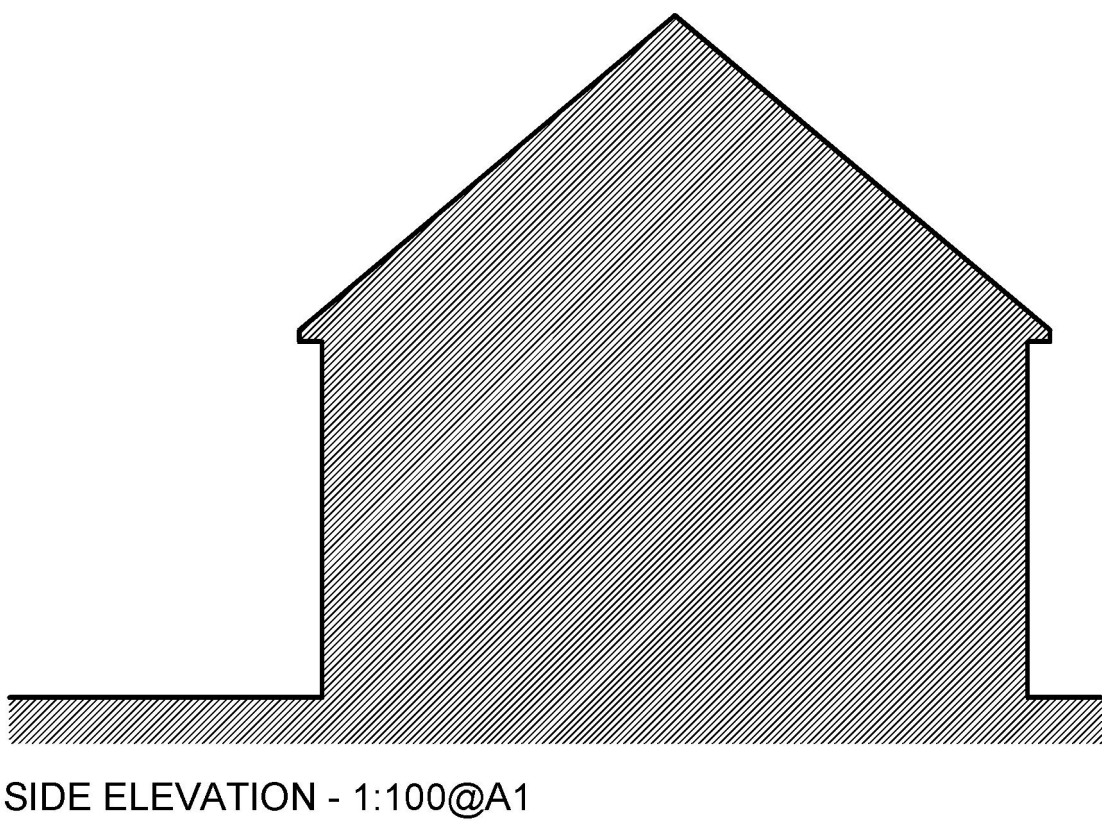
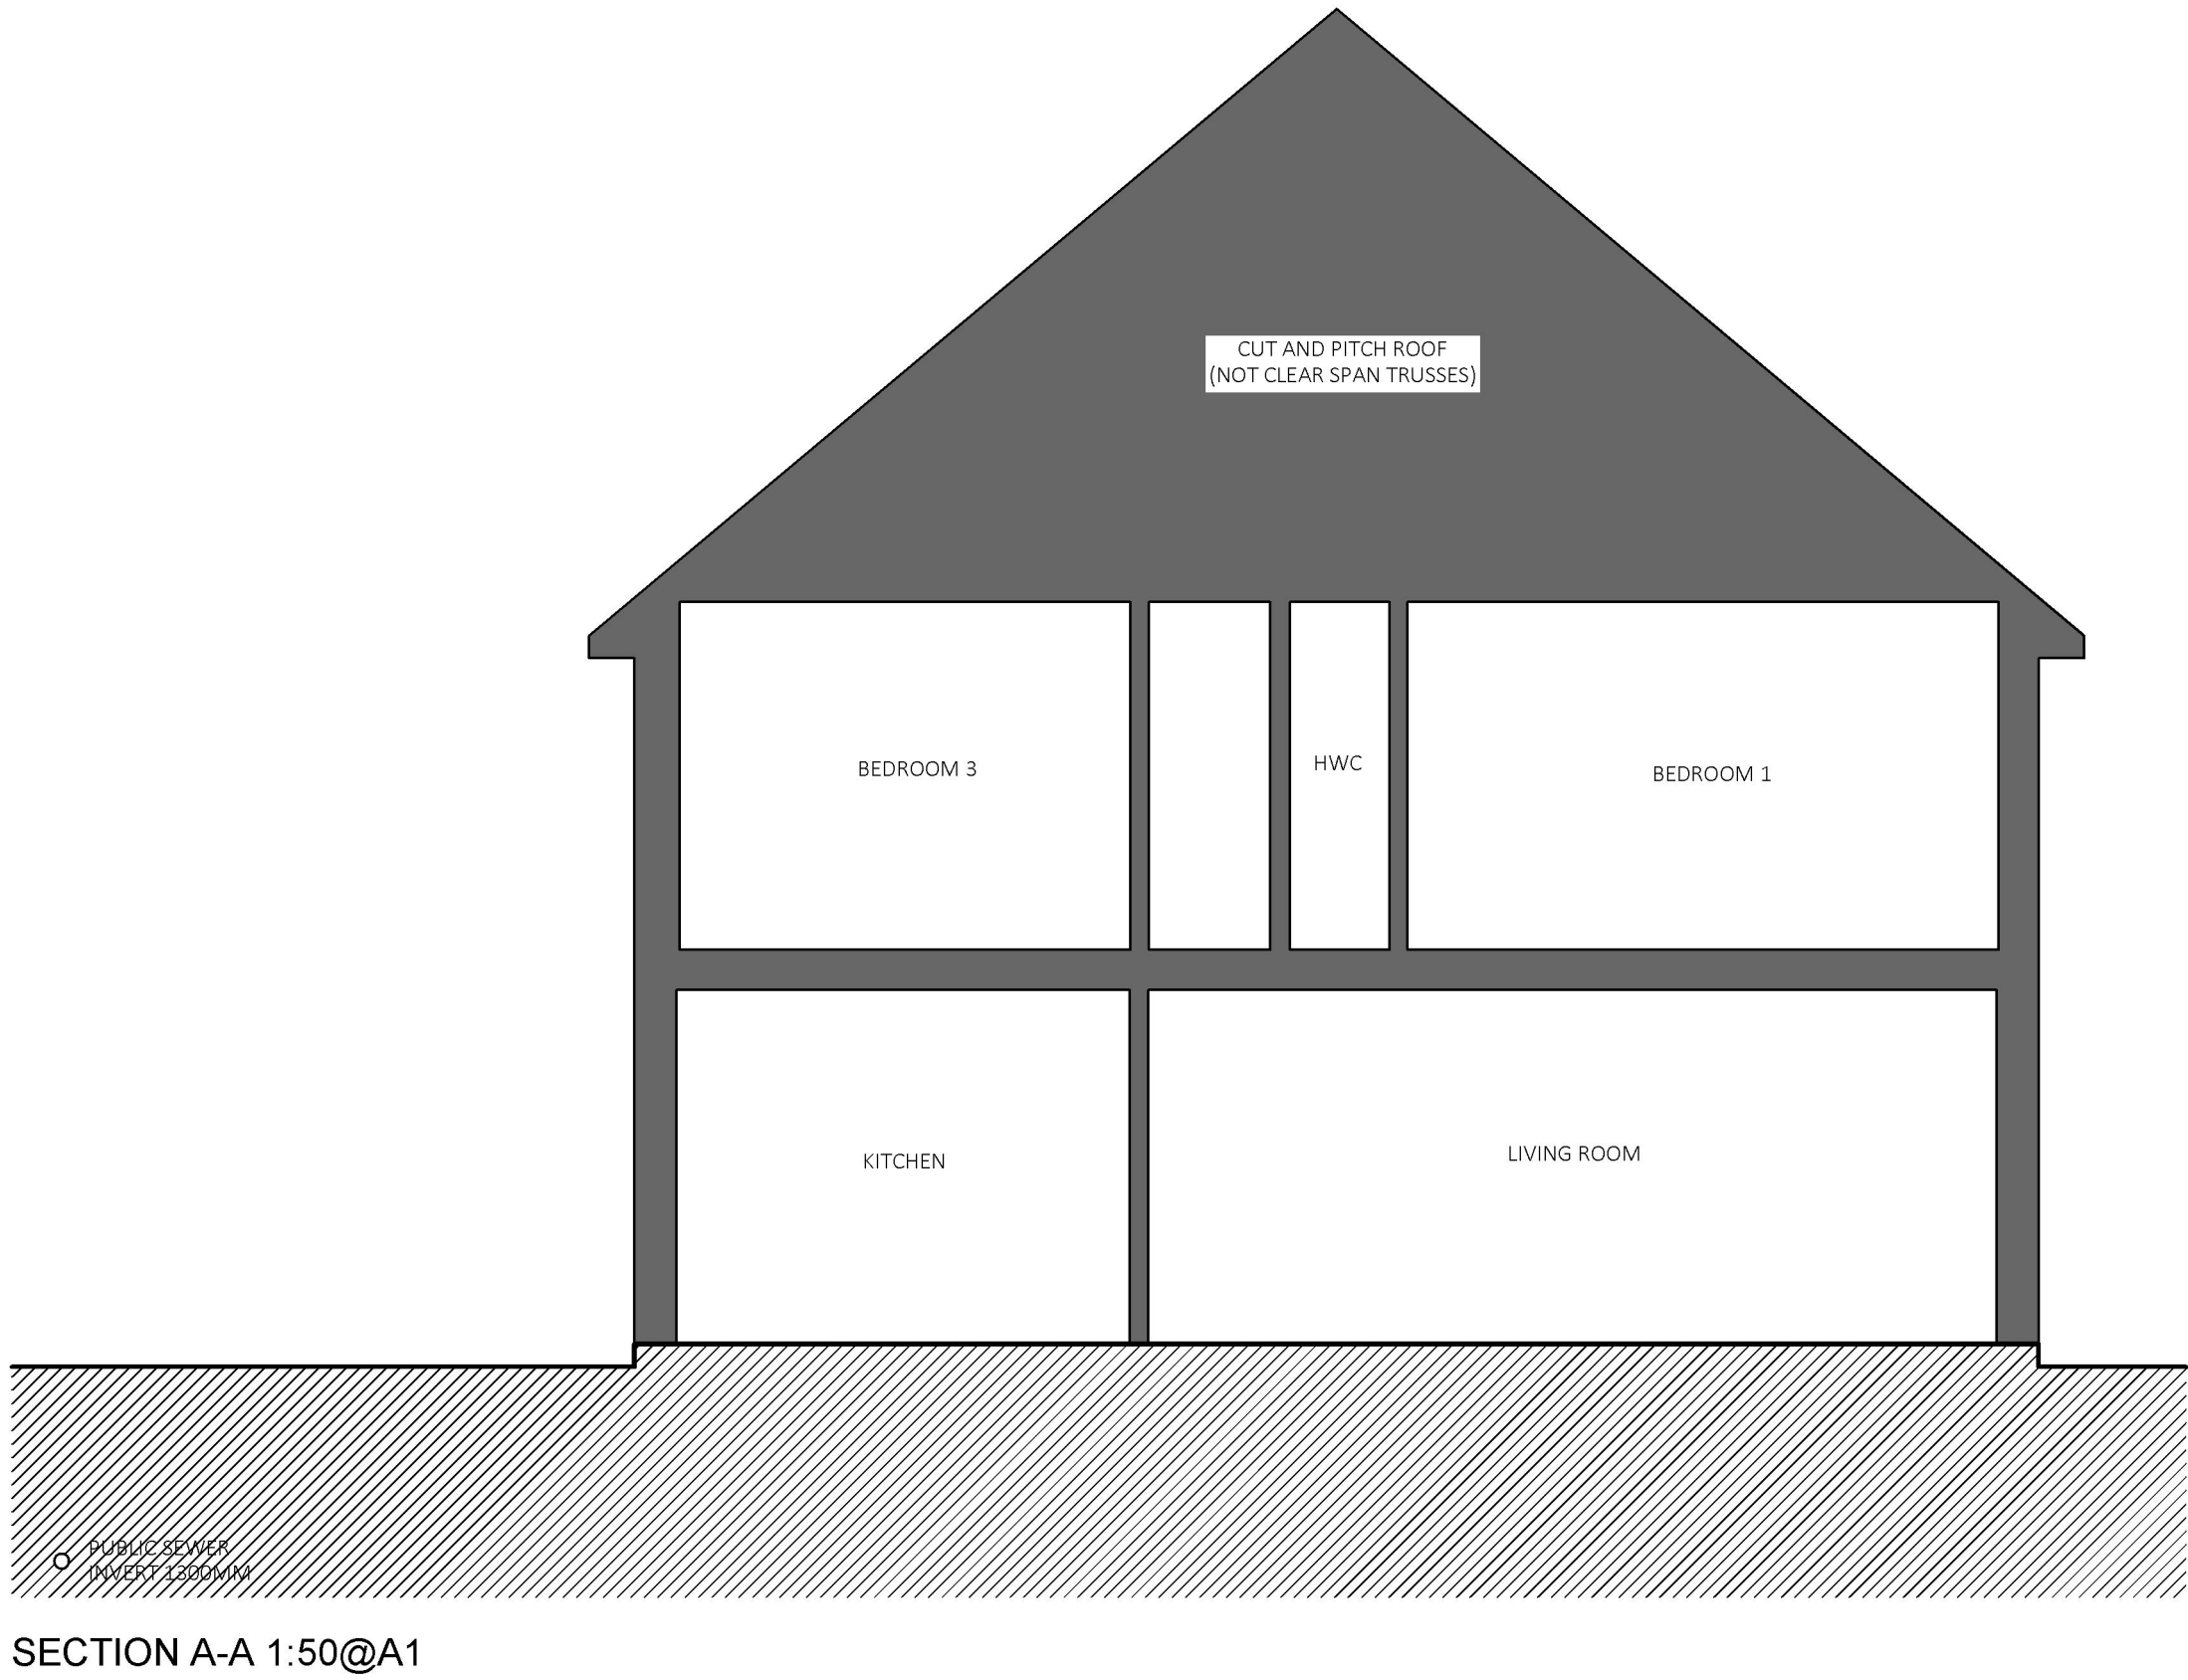


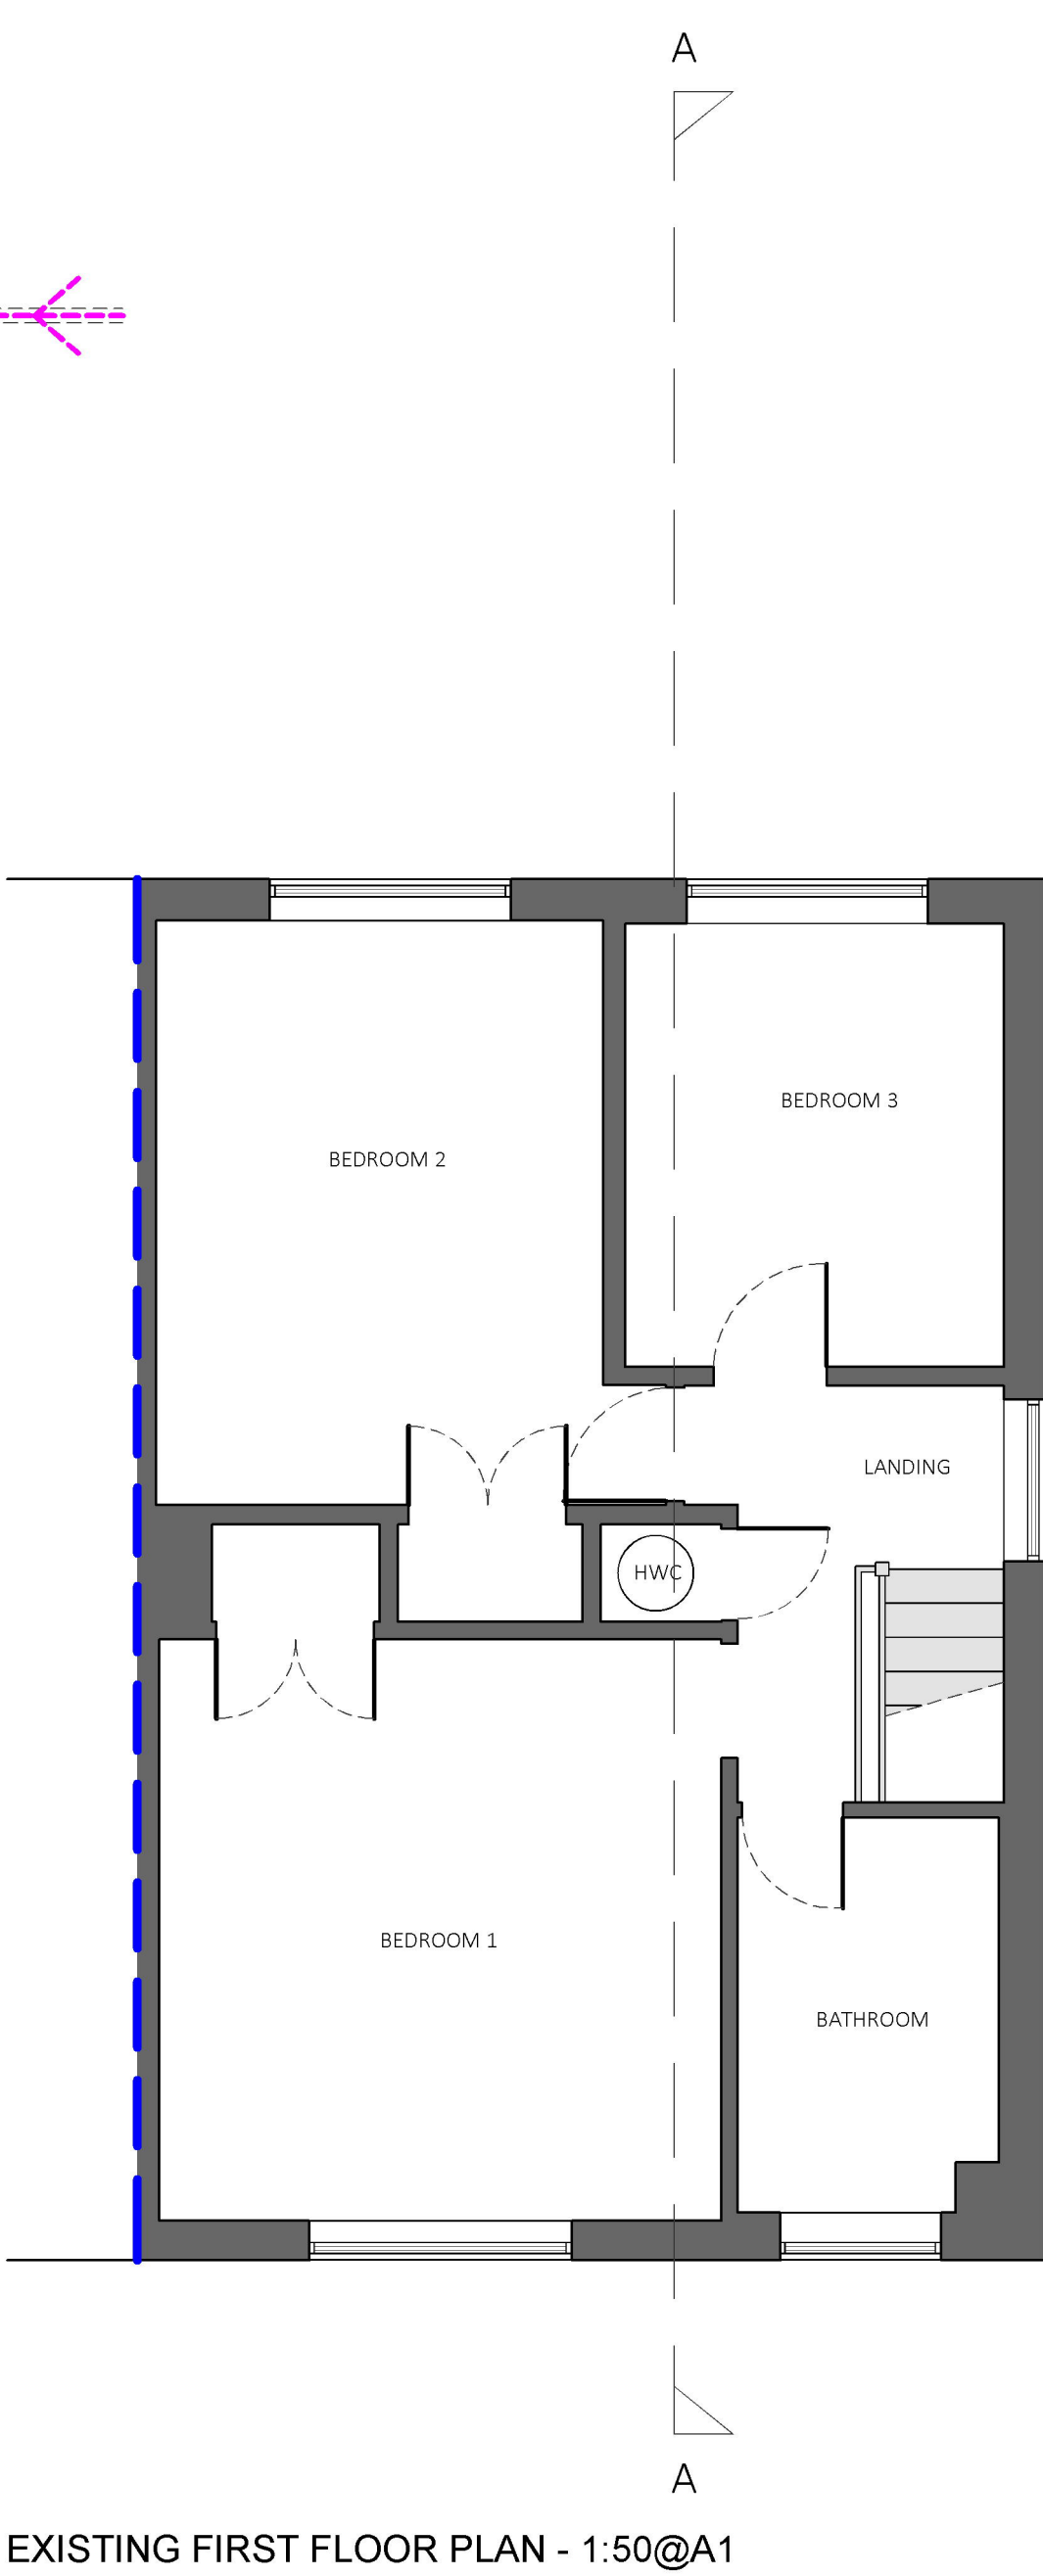

CONTACT INFO

E: Scott@EllisdonArchitecturalAssociates.co.uk
W: WWW.EllisdonArchitecturalAssociates.co.uk
M: 07828 189525

SCALE BARS

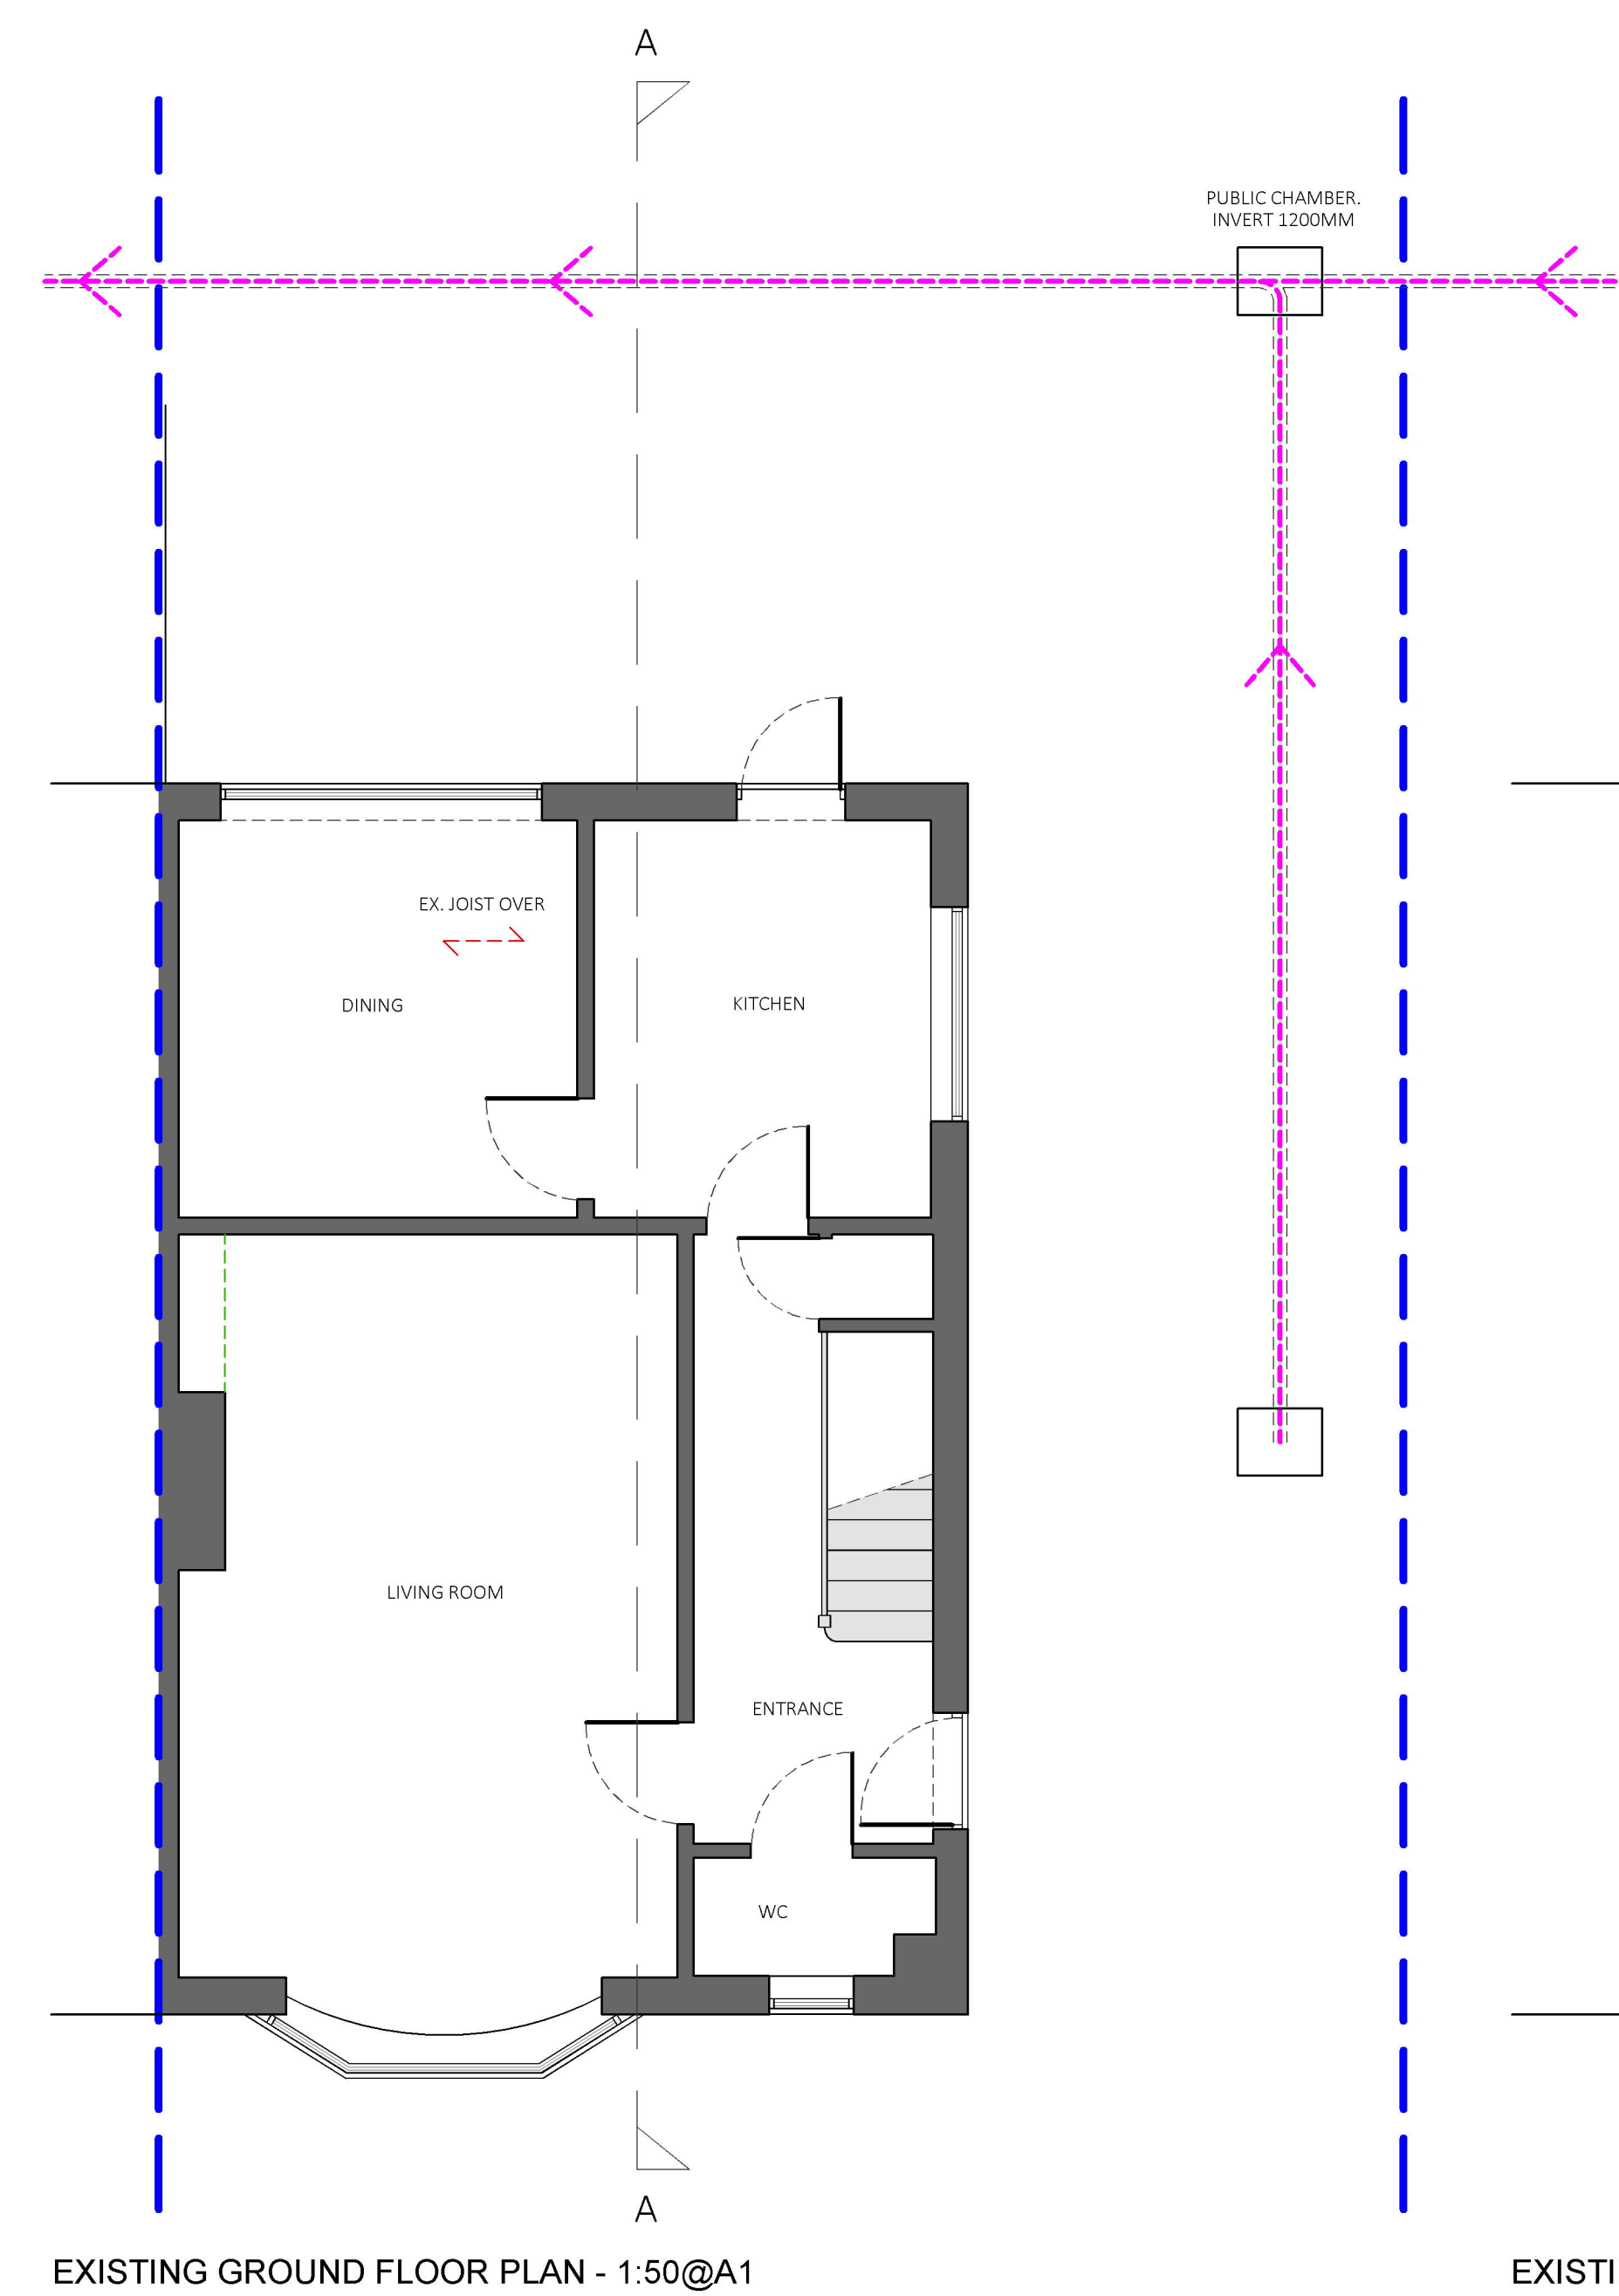

REVISION	DESCRIPTION	STATUS:	CLIENT:	DAN NASH	SITE ADDRESS:
0	FIRST ISSUE	PLANNING	JOB REF:	620	56 LOPPETS ROAD TILGATE CRAWLEY RH10 5DP
			DRG. NO:	01	
			DRG. TITLE:	EXISTING PLANS	
			DATE:	JANUARY 2025	
			SCALE:	1:50/100@A1	