

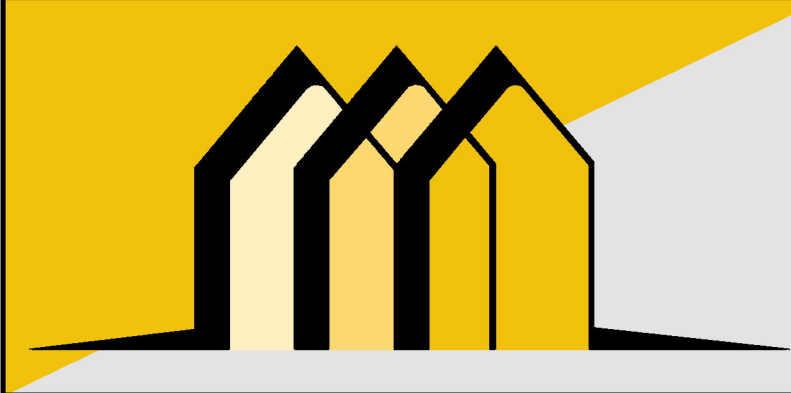
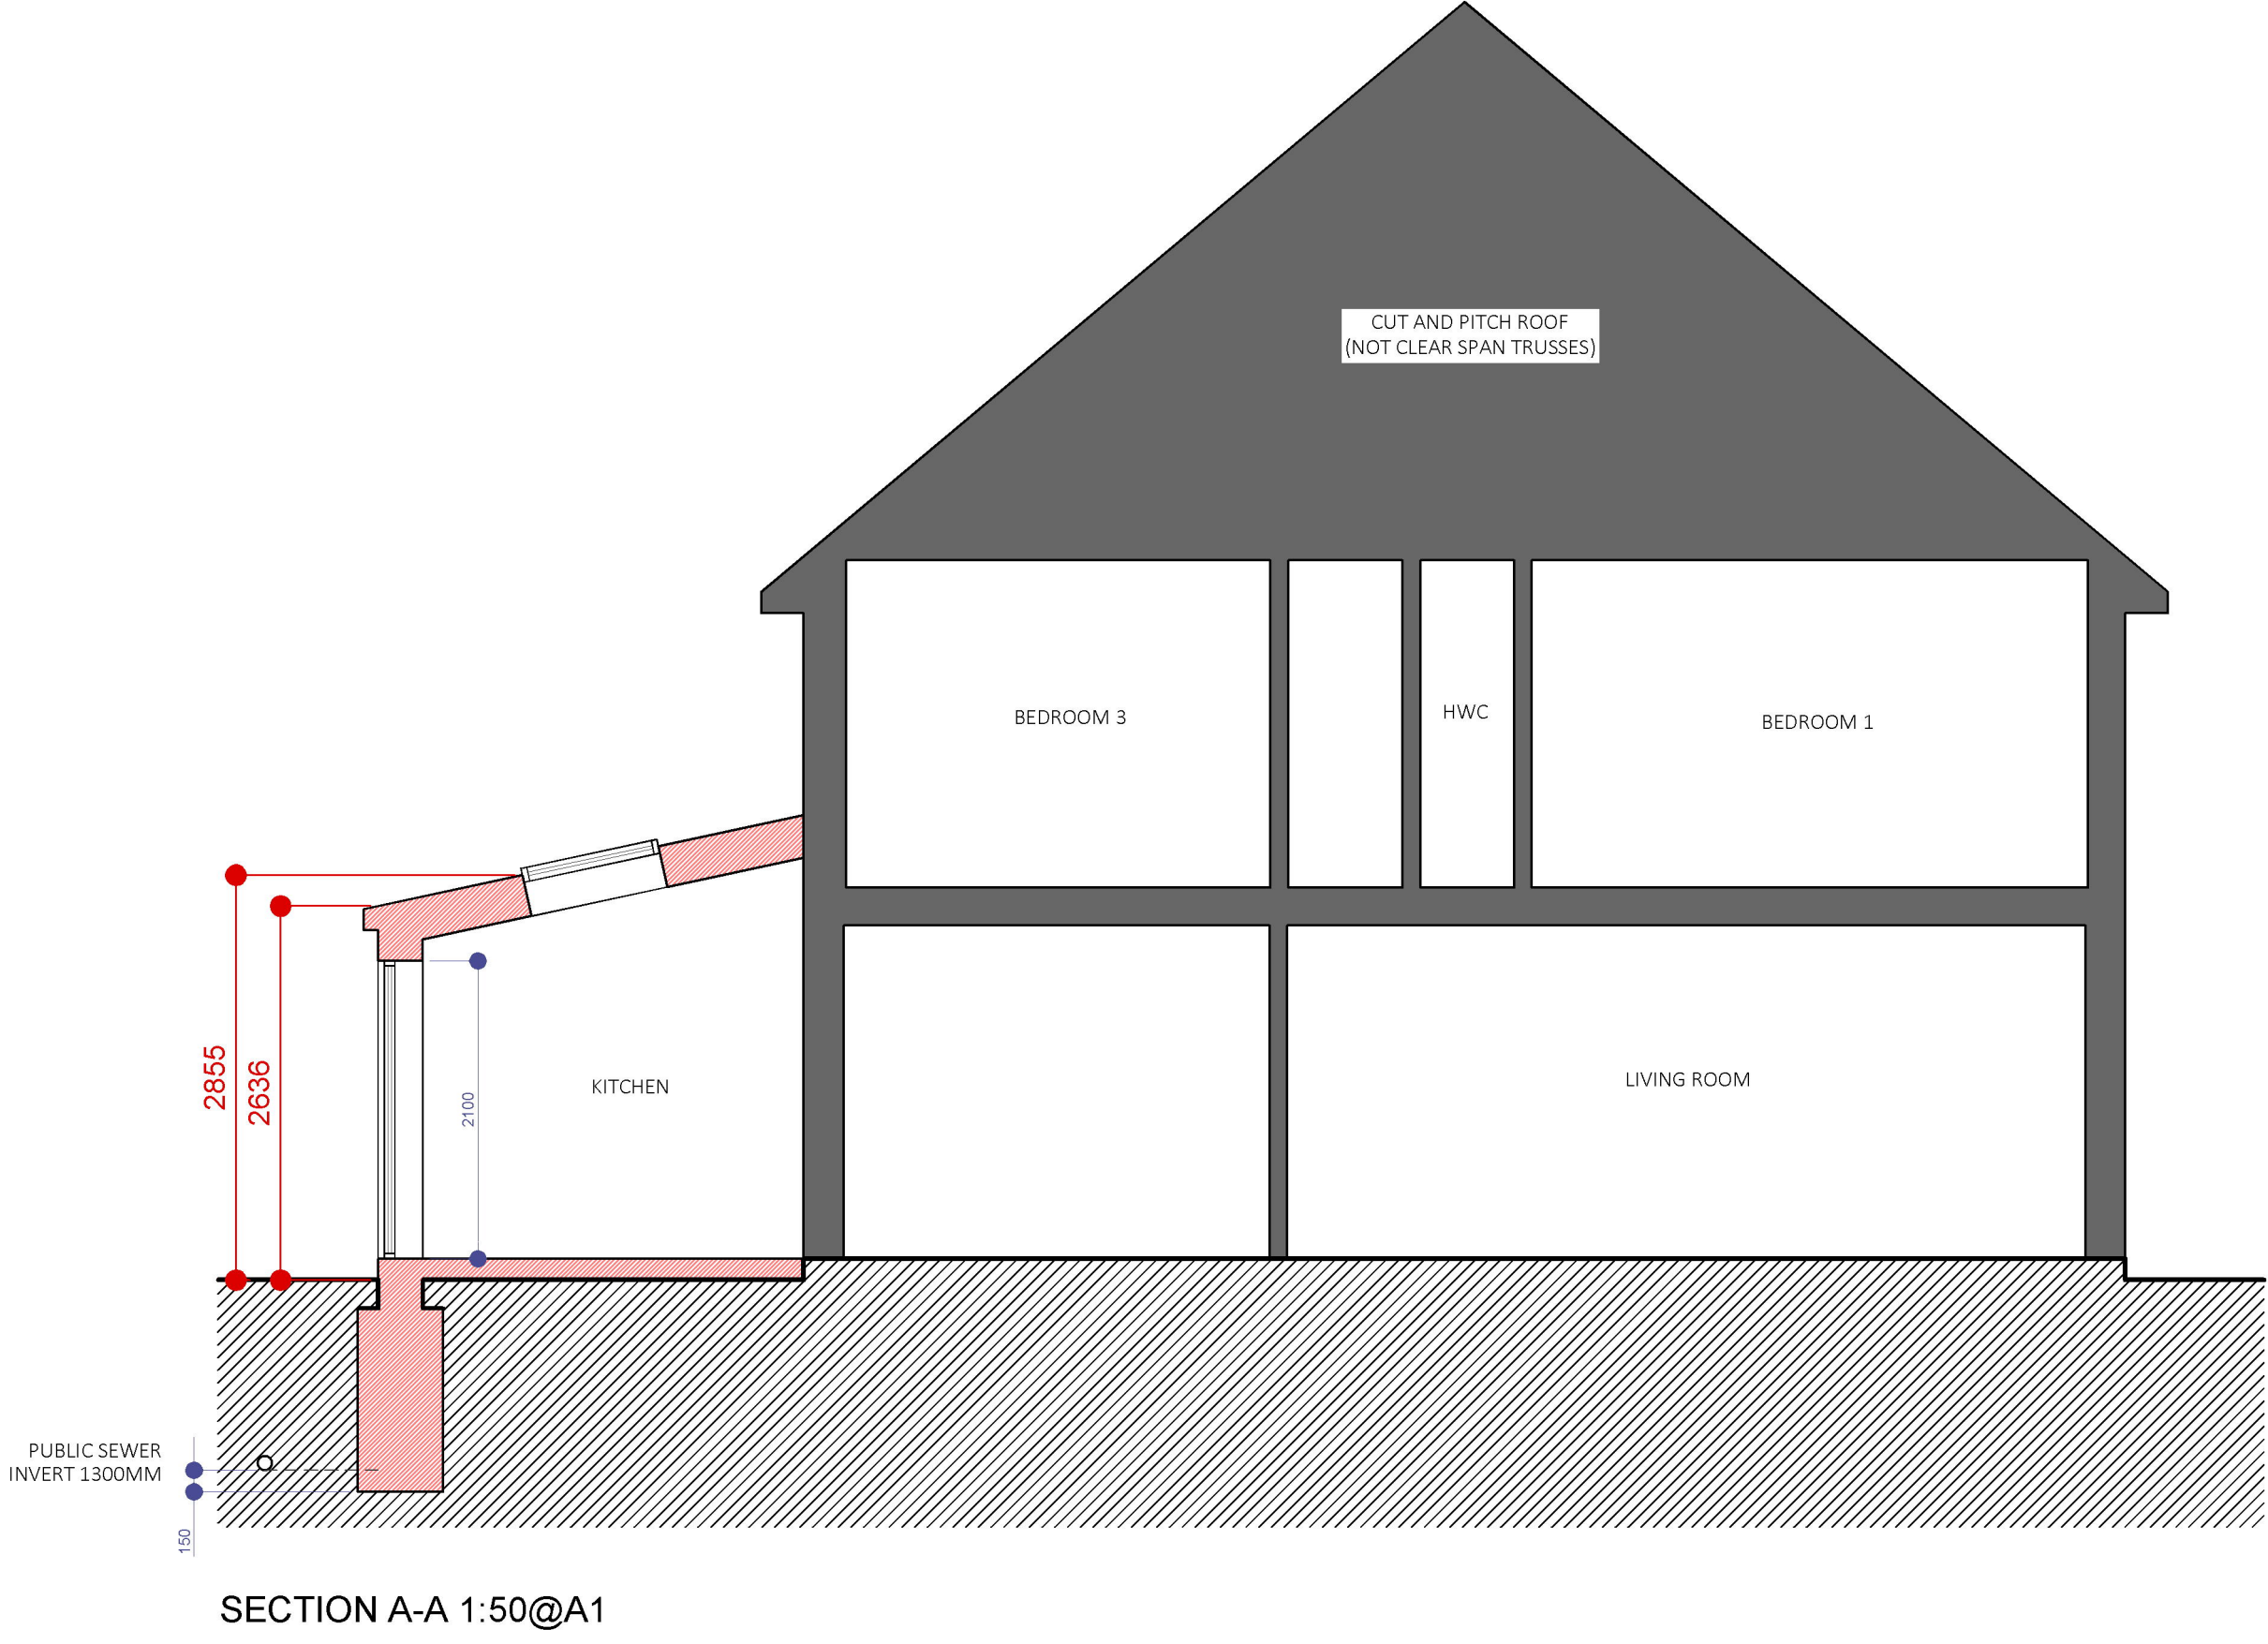


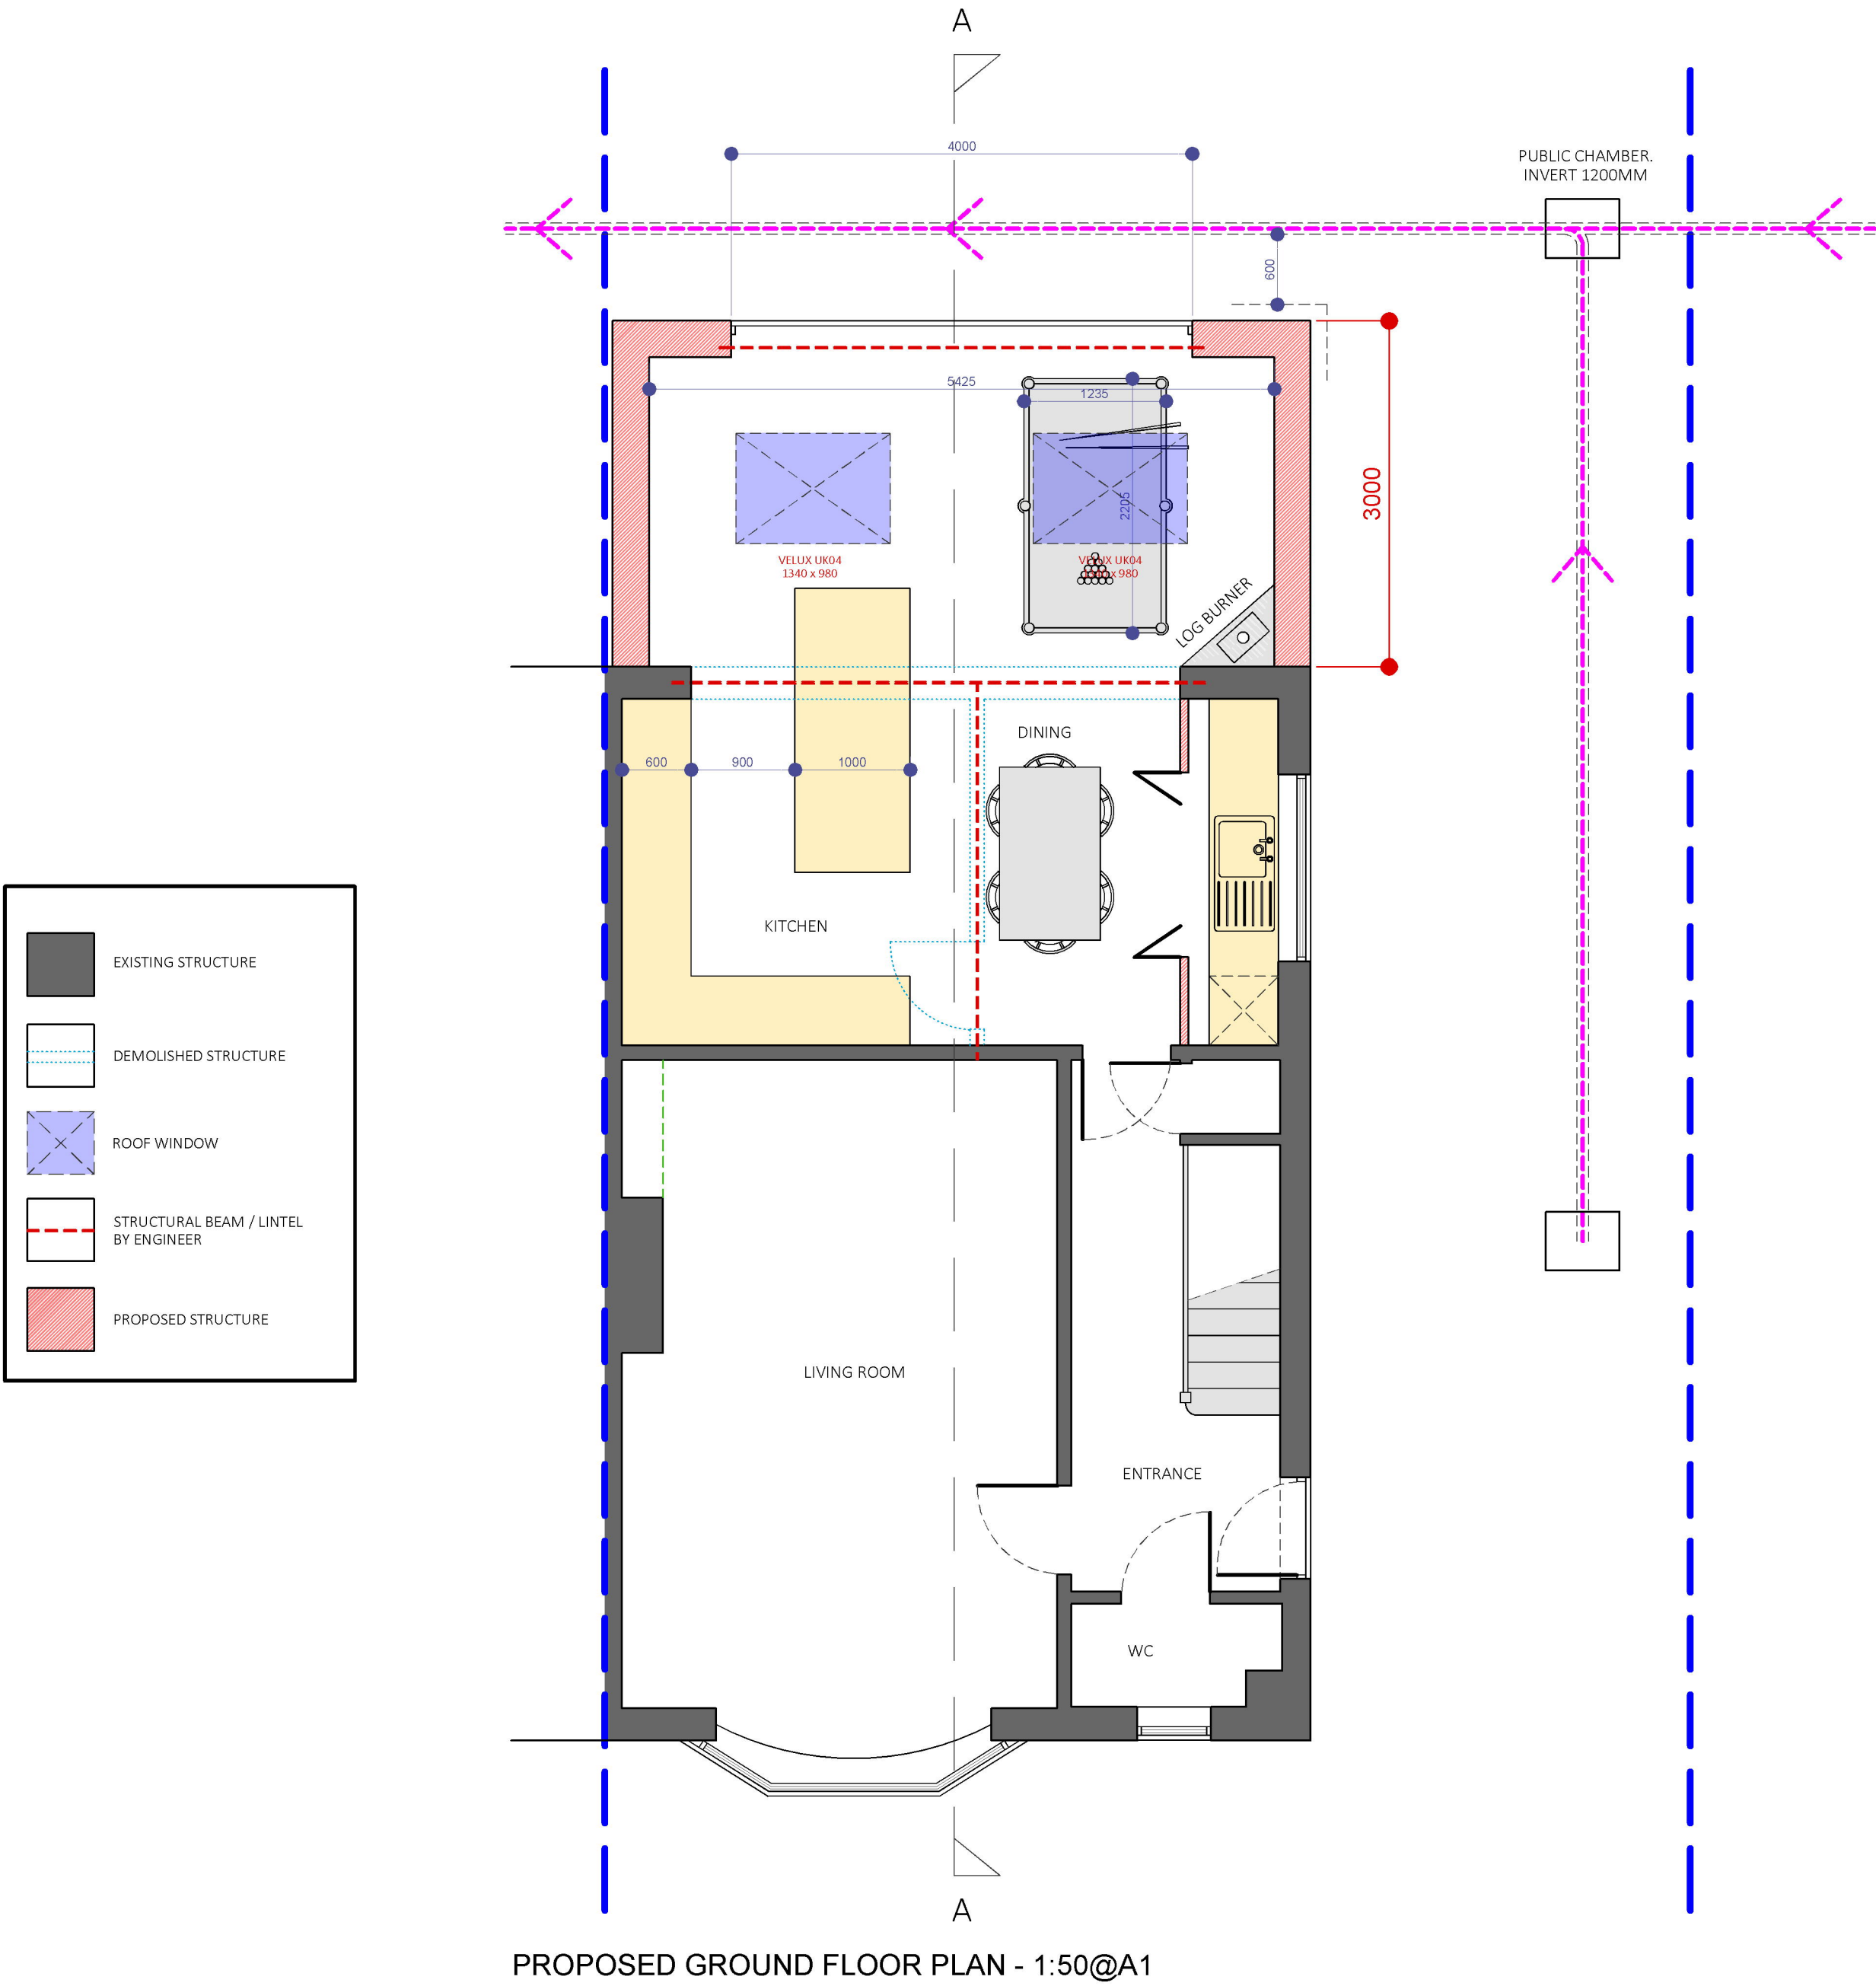

CONTACT INFO
E: Scott@EllisdonArchitecturalAssociates.co.uk
W: WWW.EllisdonArchitecturalAssociates.co.uk
M: 07828 189525

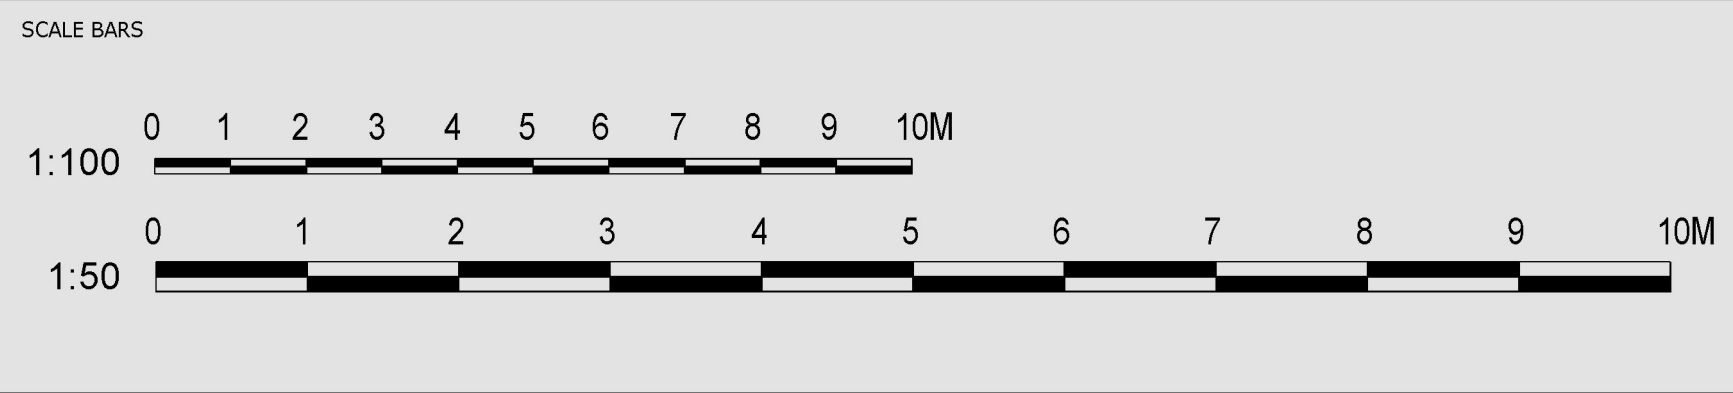

REVISION	DESCRIPTION	STATUS
0	FIRST ISSUE	PLANNING
A		
B		

CLIENT:	DAN NASH	SITE ADDRESS:
JOB REF:	620	
DRG. NO:	02	
DRG. TITLE:	PROPOSED PLANS	
DATE:	JANUARY 2025	
SCALE:	1:50/100@A1	

56 LOPPETS ROAD
TILGATE
CRAWLEY
RH10 5DP