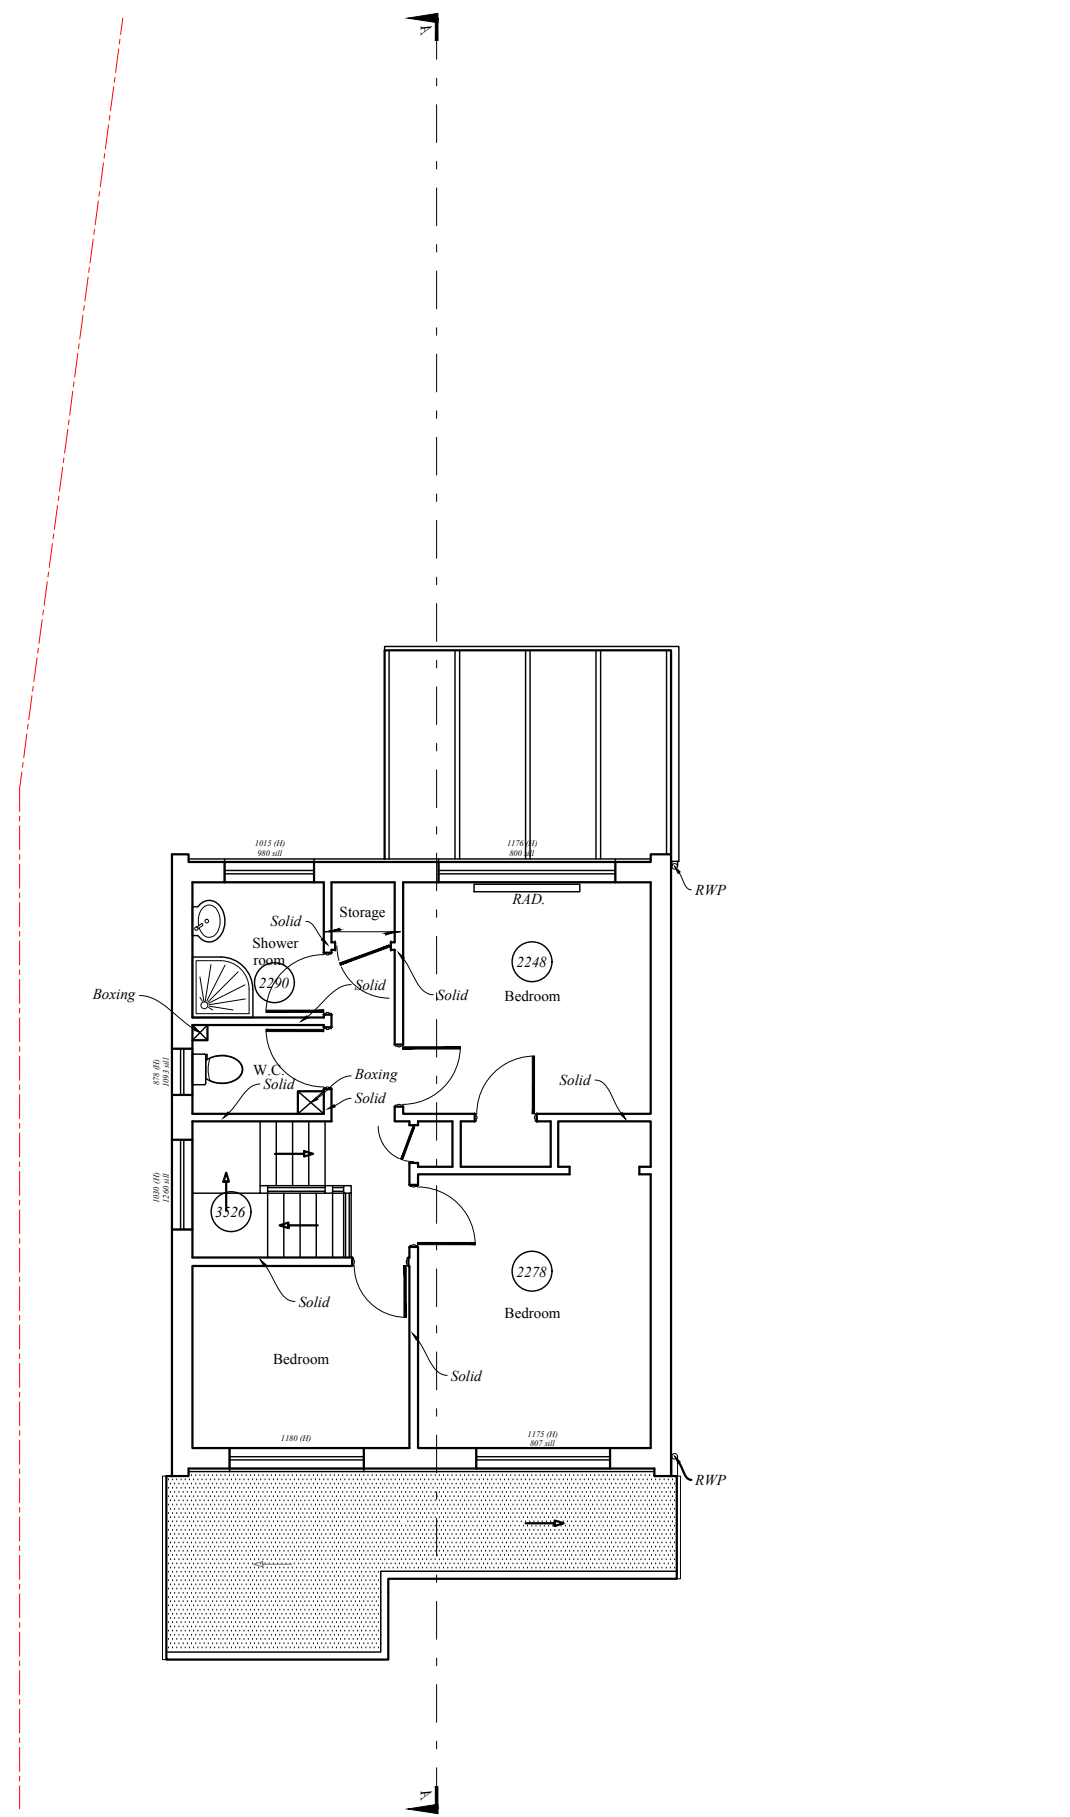
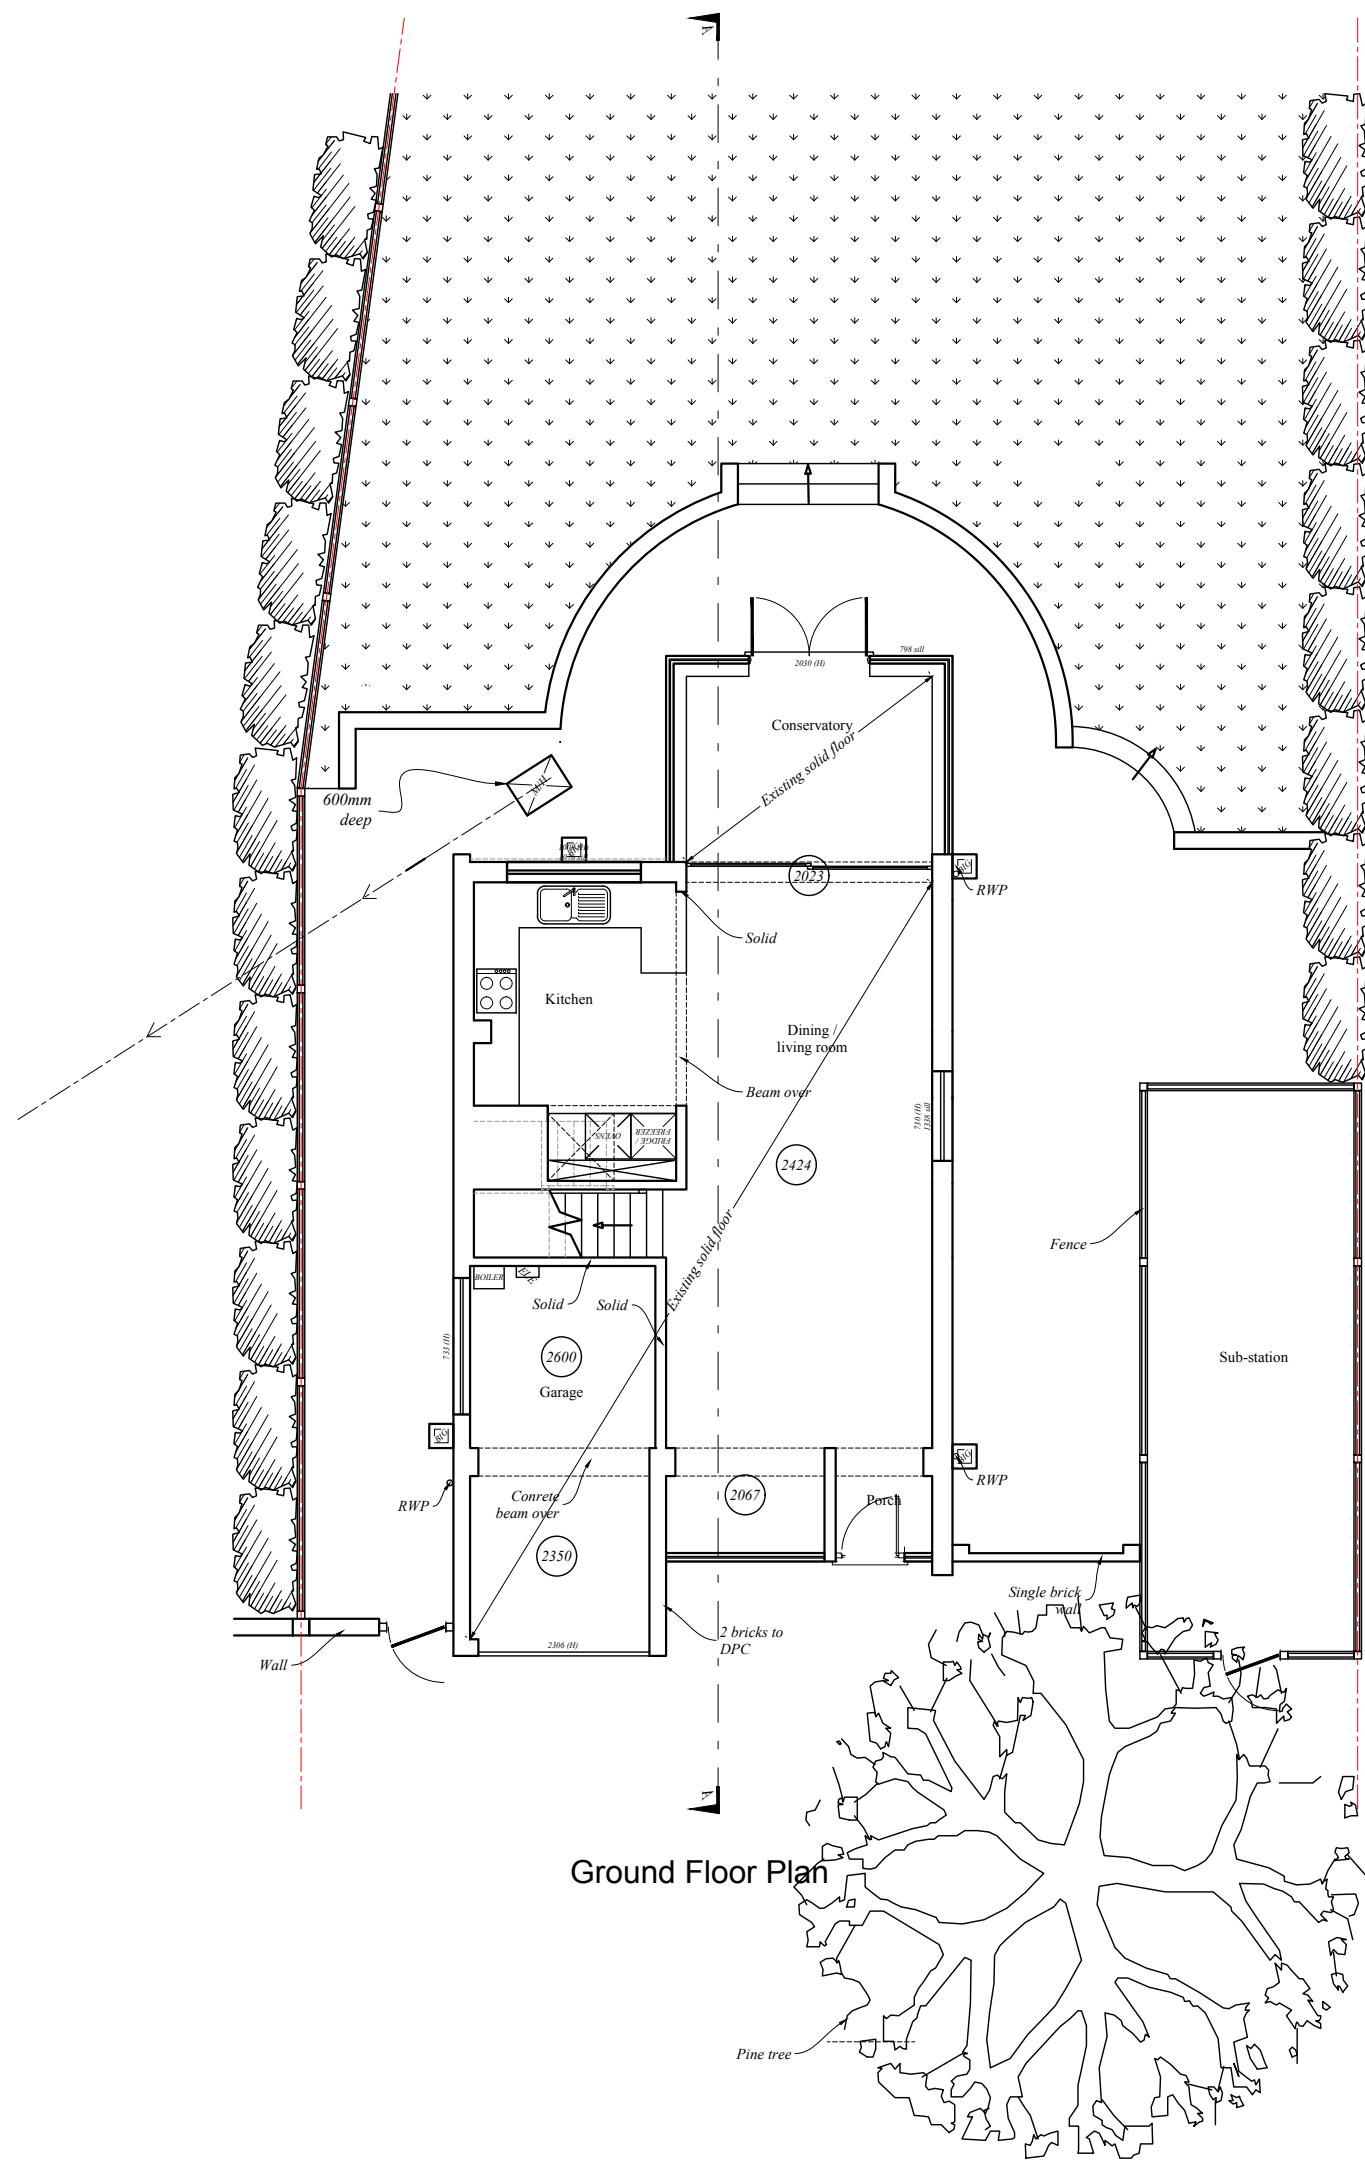


rev	date	description			
RB Design Corner Cottage, The Limes, Fehbridge, East Grinstead, RH19 2QY Tel: 01342 523 766 Mob 07988 998 928 e-mail: info@russbouditchdesign.co.uk					
project	drawing	date	job no		
17 Combers, Balcome, RH17 6NE	WORKS	12.11.25			
client	scale (s)	drawing no			
Mr & Mrs Harvey	PLANS EXISTING	1:100	PLN 01		