

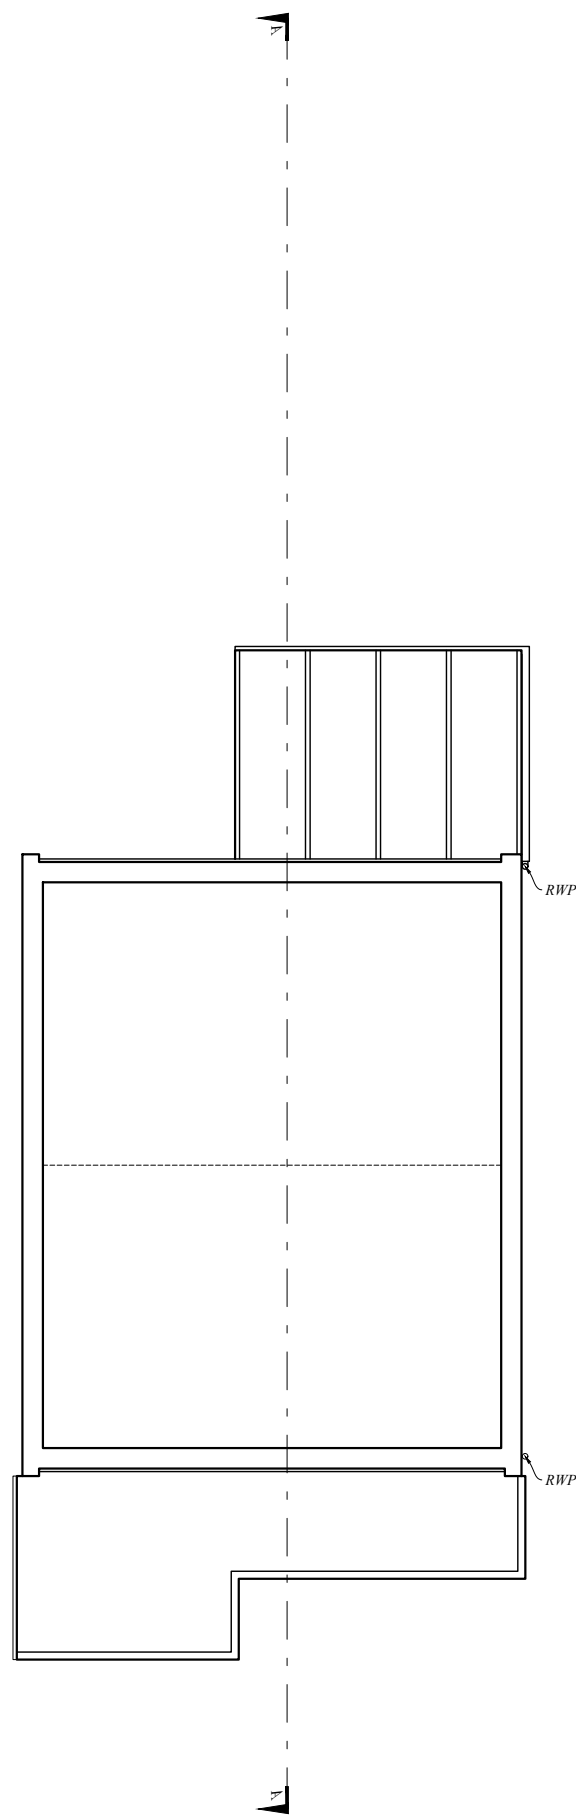


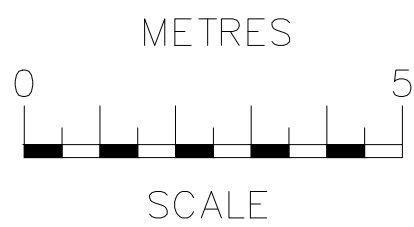

Loft Plan

Loft notes:
* Joists F to B
* 24° Pitch
* Side walls cavity

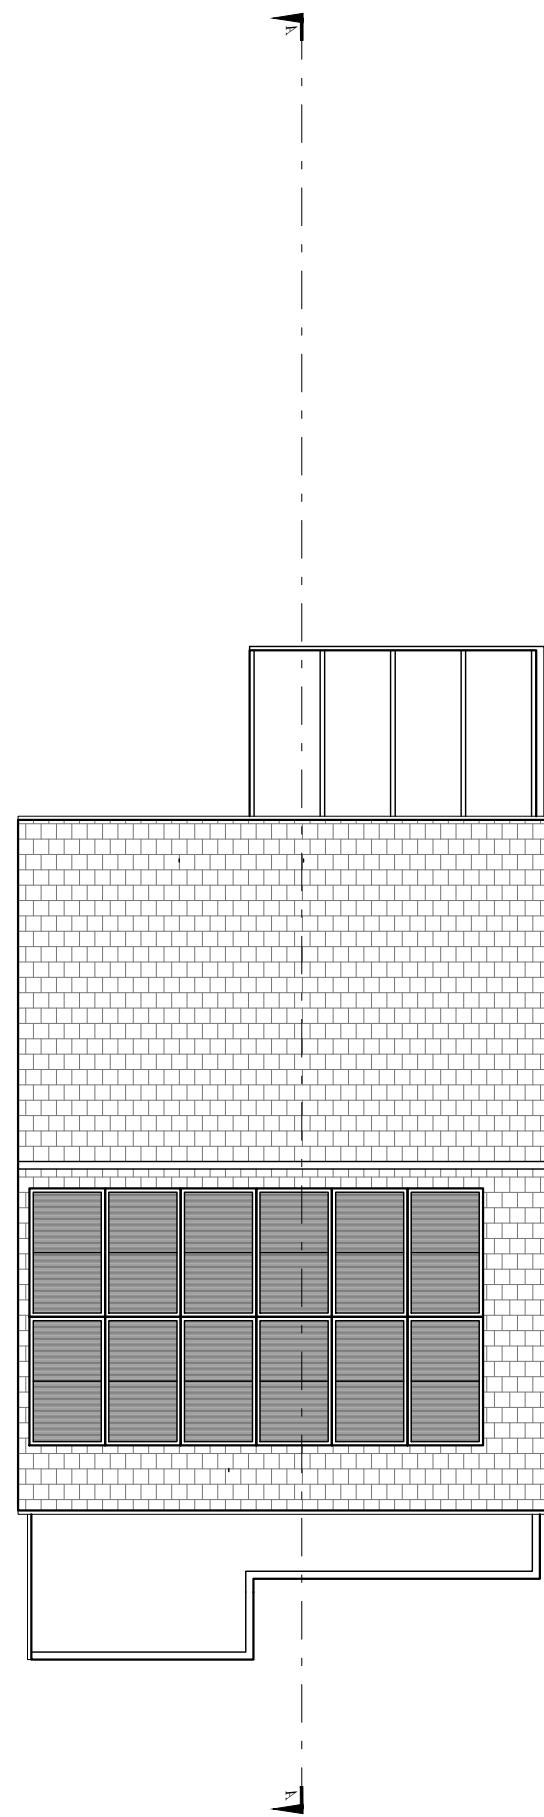

Roof Plan

rev		date		description	
RB Design Corner Cottage, The Limes, Fehbridge, East Grinstead, RH19 2QY Tel: 01342 523 766 Mob 07988 998 928 e-mail: info@rashedandchdesign.co.uk					
project		drawing		date	
17 Combers, Balcome, RH17 6NE		WORKS		12.11.25	
client		PLANS EXISTING		scale (s)	
Mr & Mrs Harvey				1:100	
				PLN 02	