
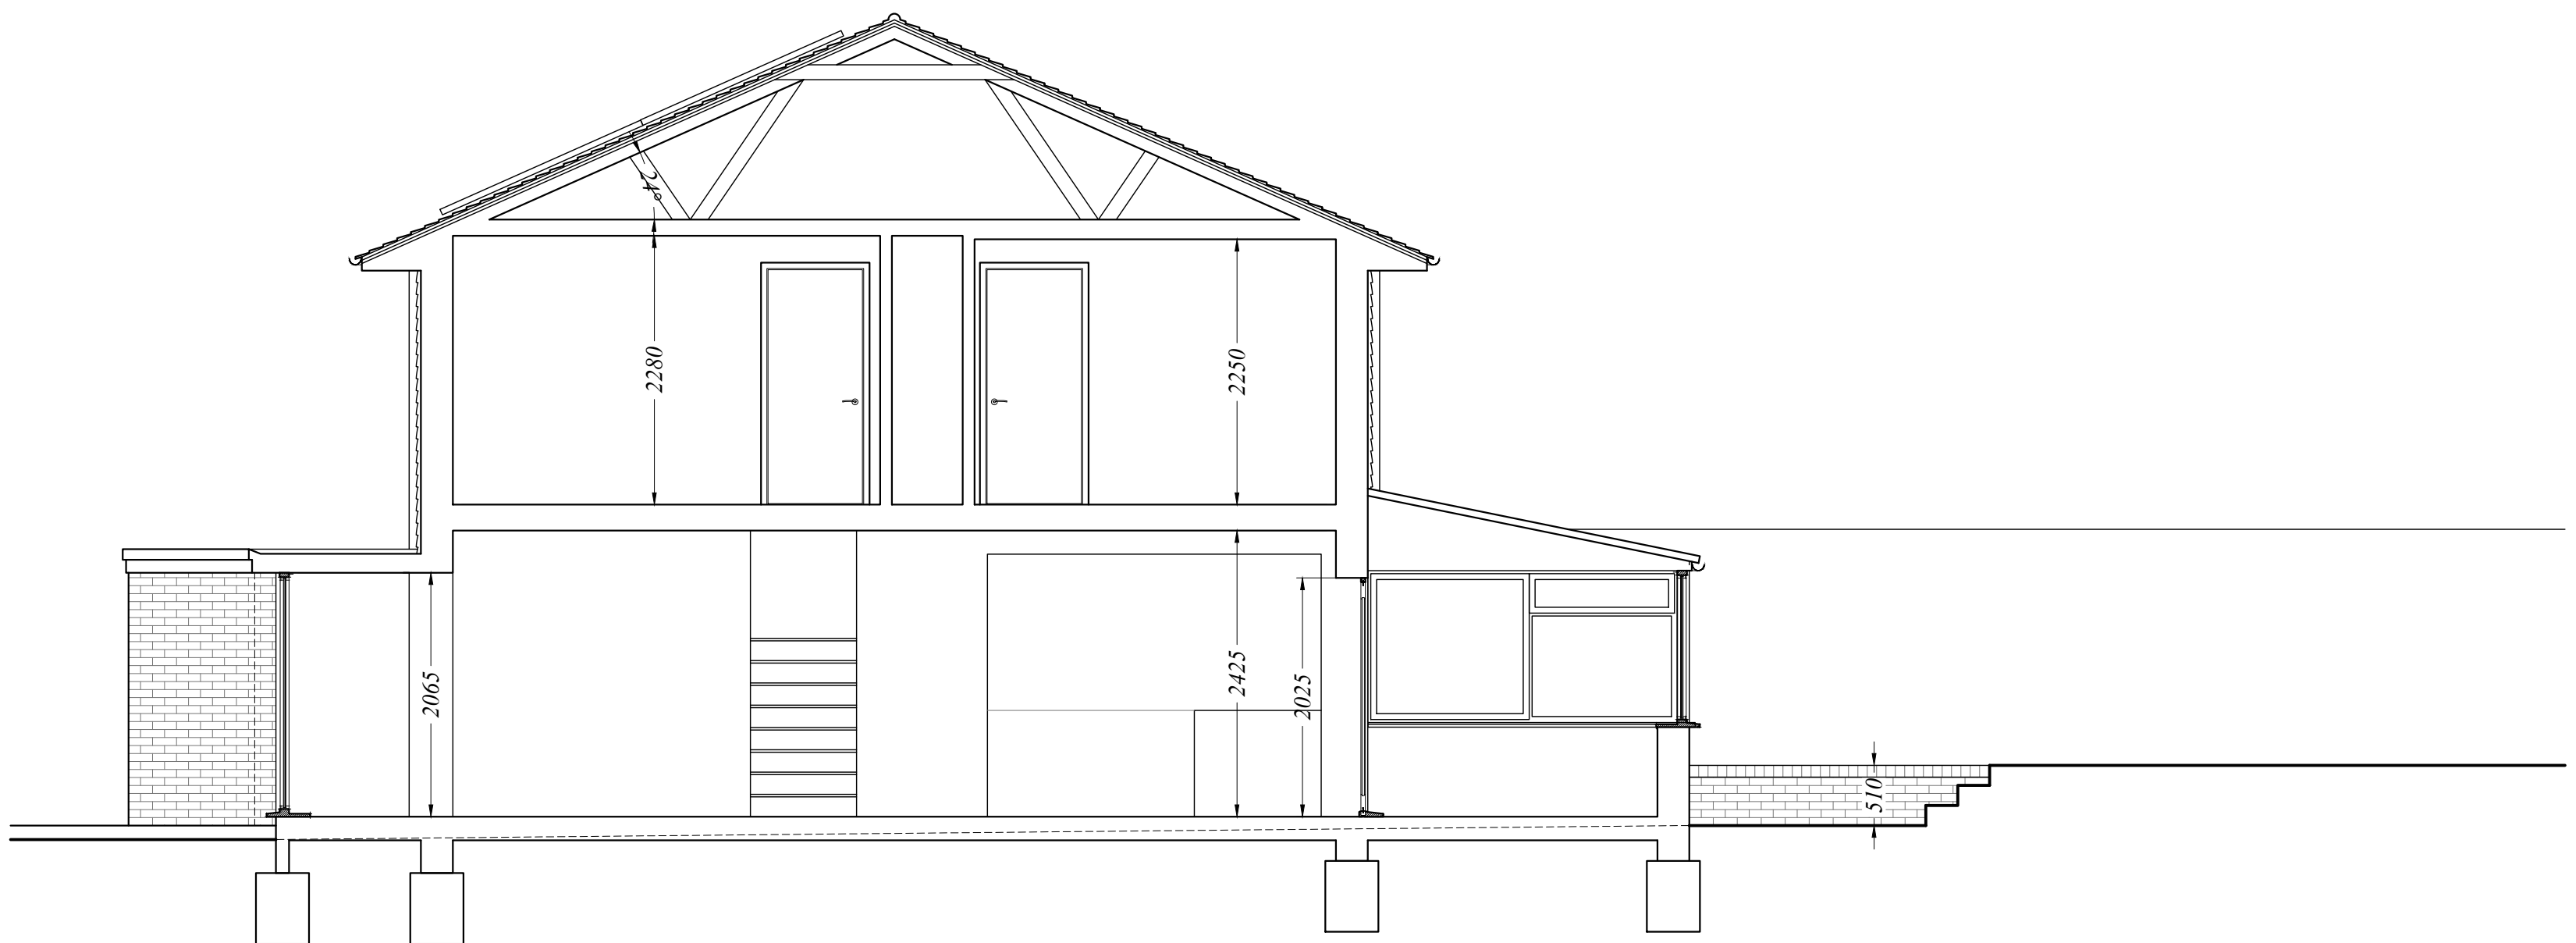


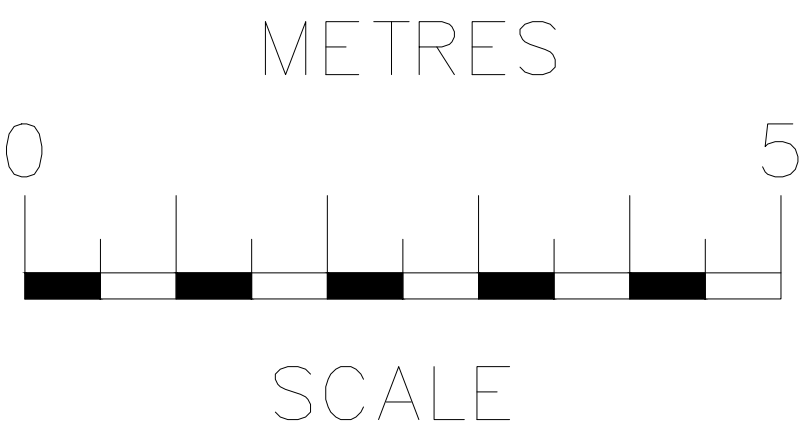

Section A-A

rev	date	description			
RB Design Corner Cottage, The Limes, Felbridge, East Grinstead, RH19 2QY Tel: 01342 523 766 Mob 07988 998 928 e-mail: info@rossbowditchdesign.co.uk					
project	17 Combers, Balcome, RH17 6NE	drawing	WORKS	date	job no
client	Mr & Mrs Harvey	scale	1:50	12.11.25	PLN 04
SECTION A-A EXISTING					