



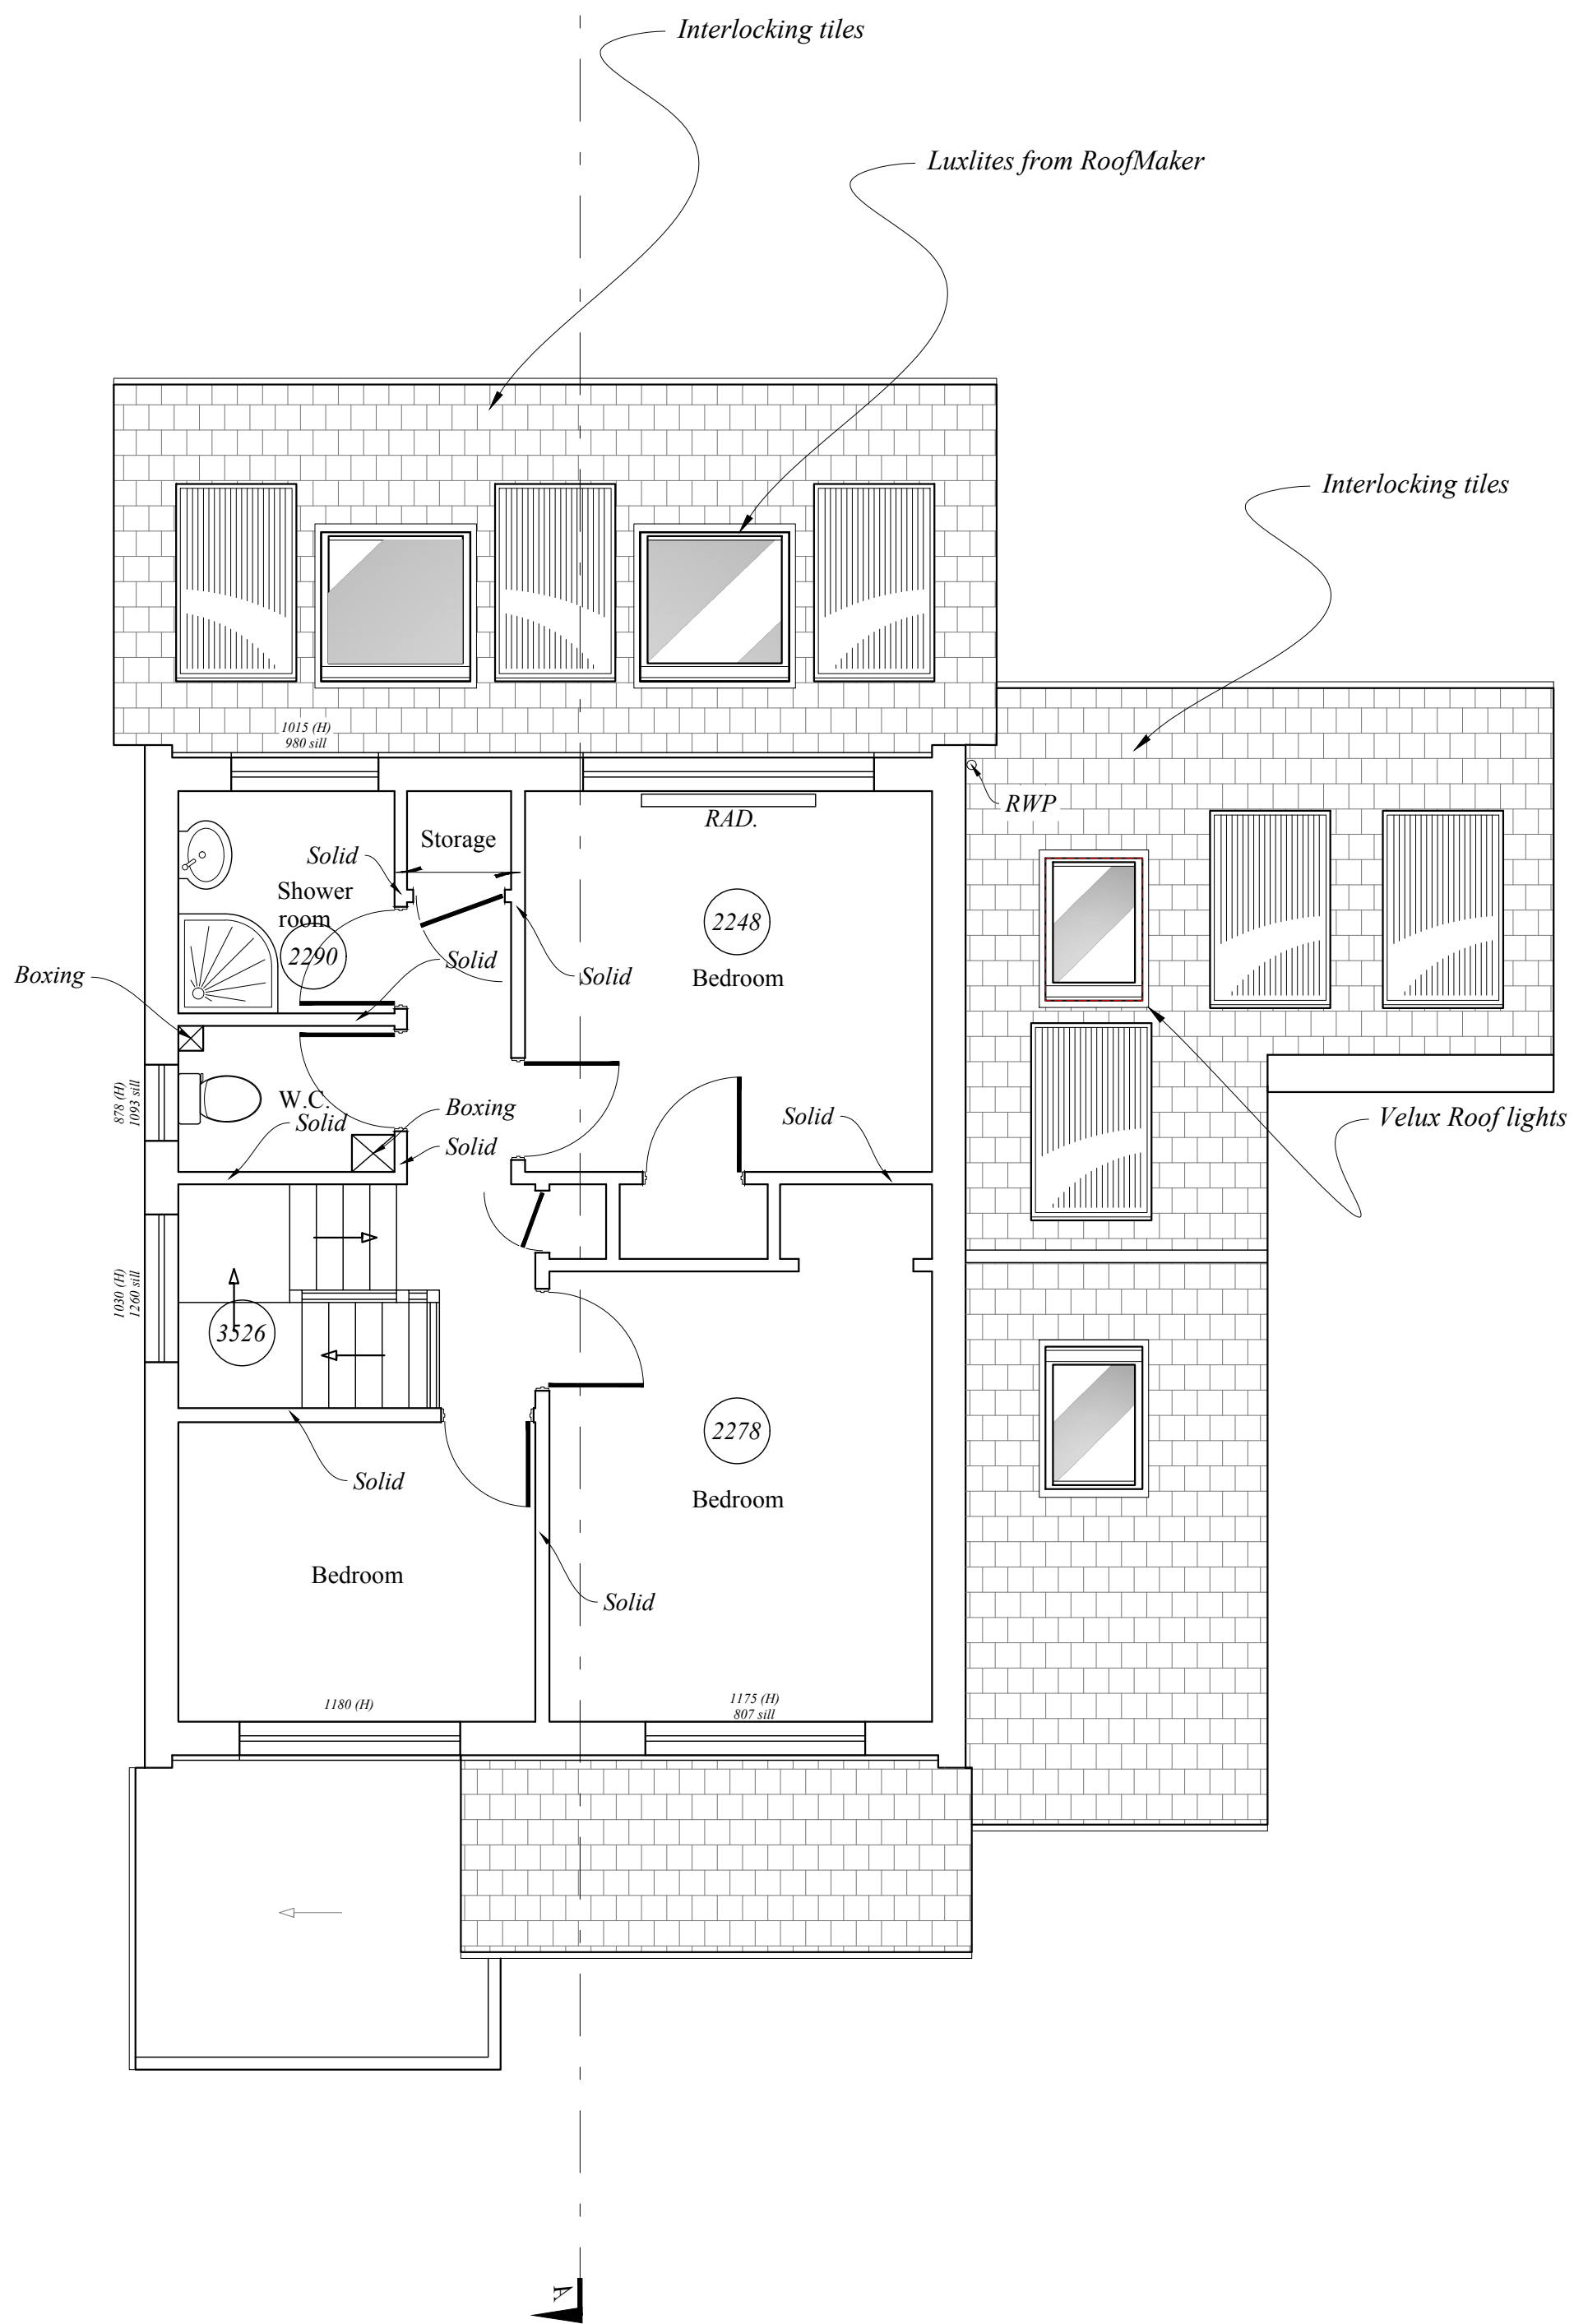

First Floor Plan

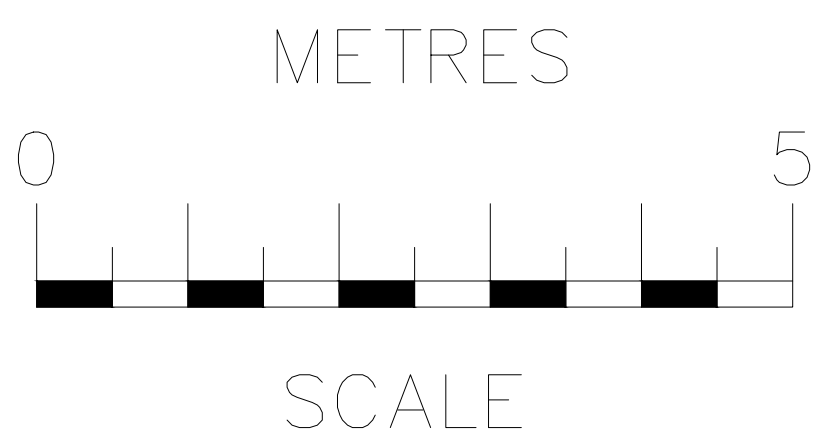

rev	date	description		
RB Design Corner Cottage, The Limes, Felbridge, East Grinstead, RH19 2QY Tel: 01342 523 766 Mob 07988 998 928 e-mail: info@rossbowditchdesign.co.uk				
project	17 Combers, Balcome, RH17 6NE	drawing	date	job no
		WORKS	12.11.25	
client	Mr & Mrs Harvey	scale (1)	1:50	draw no
PLANS PROPOSED		PLN 06		