



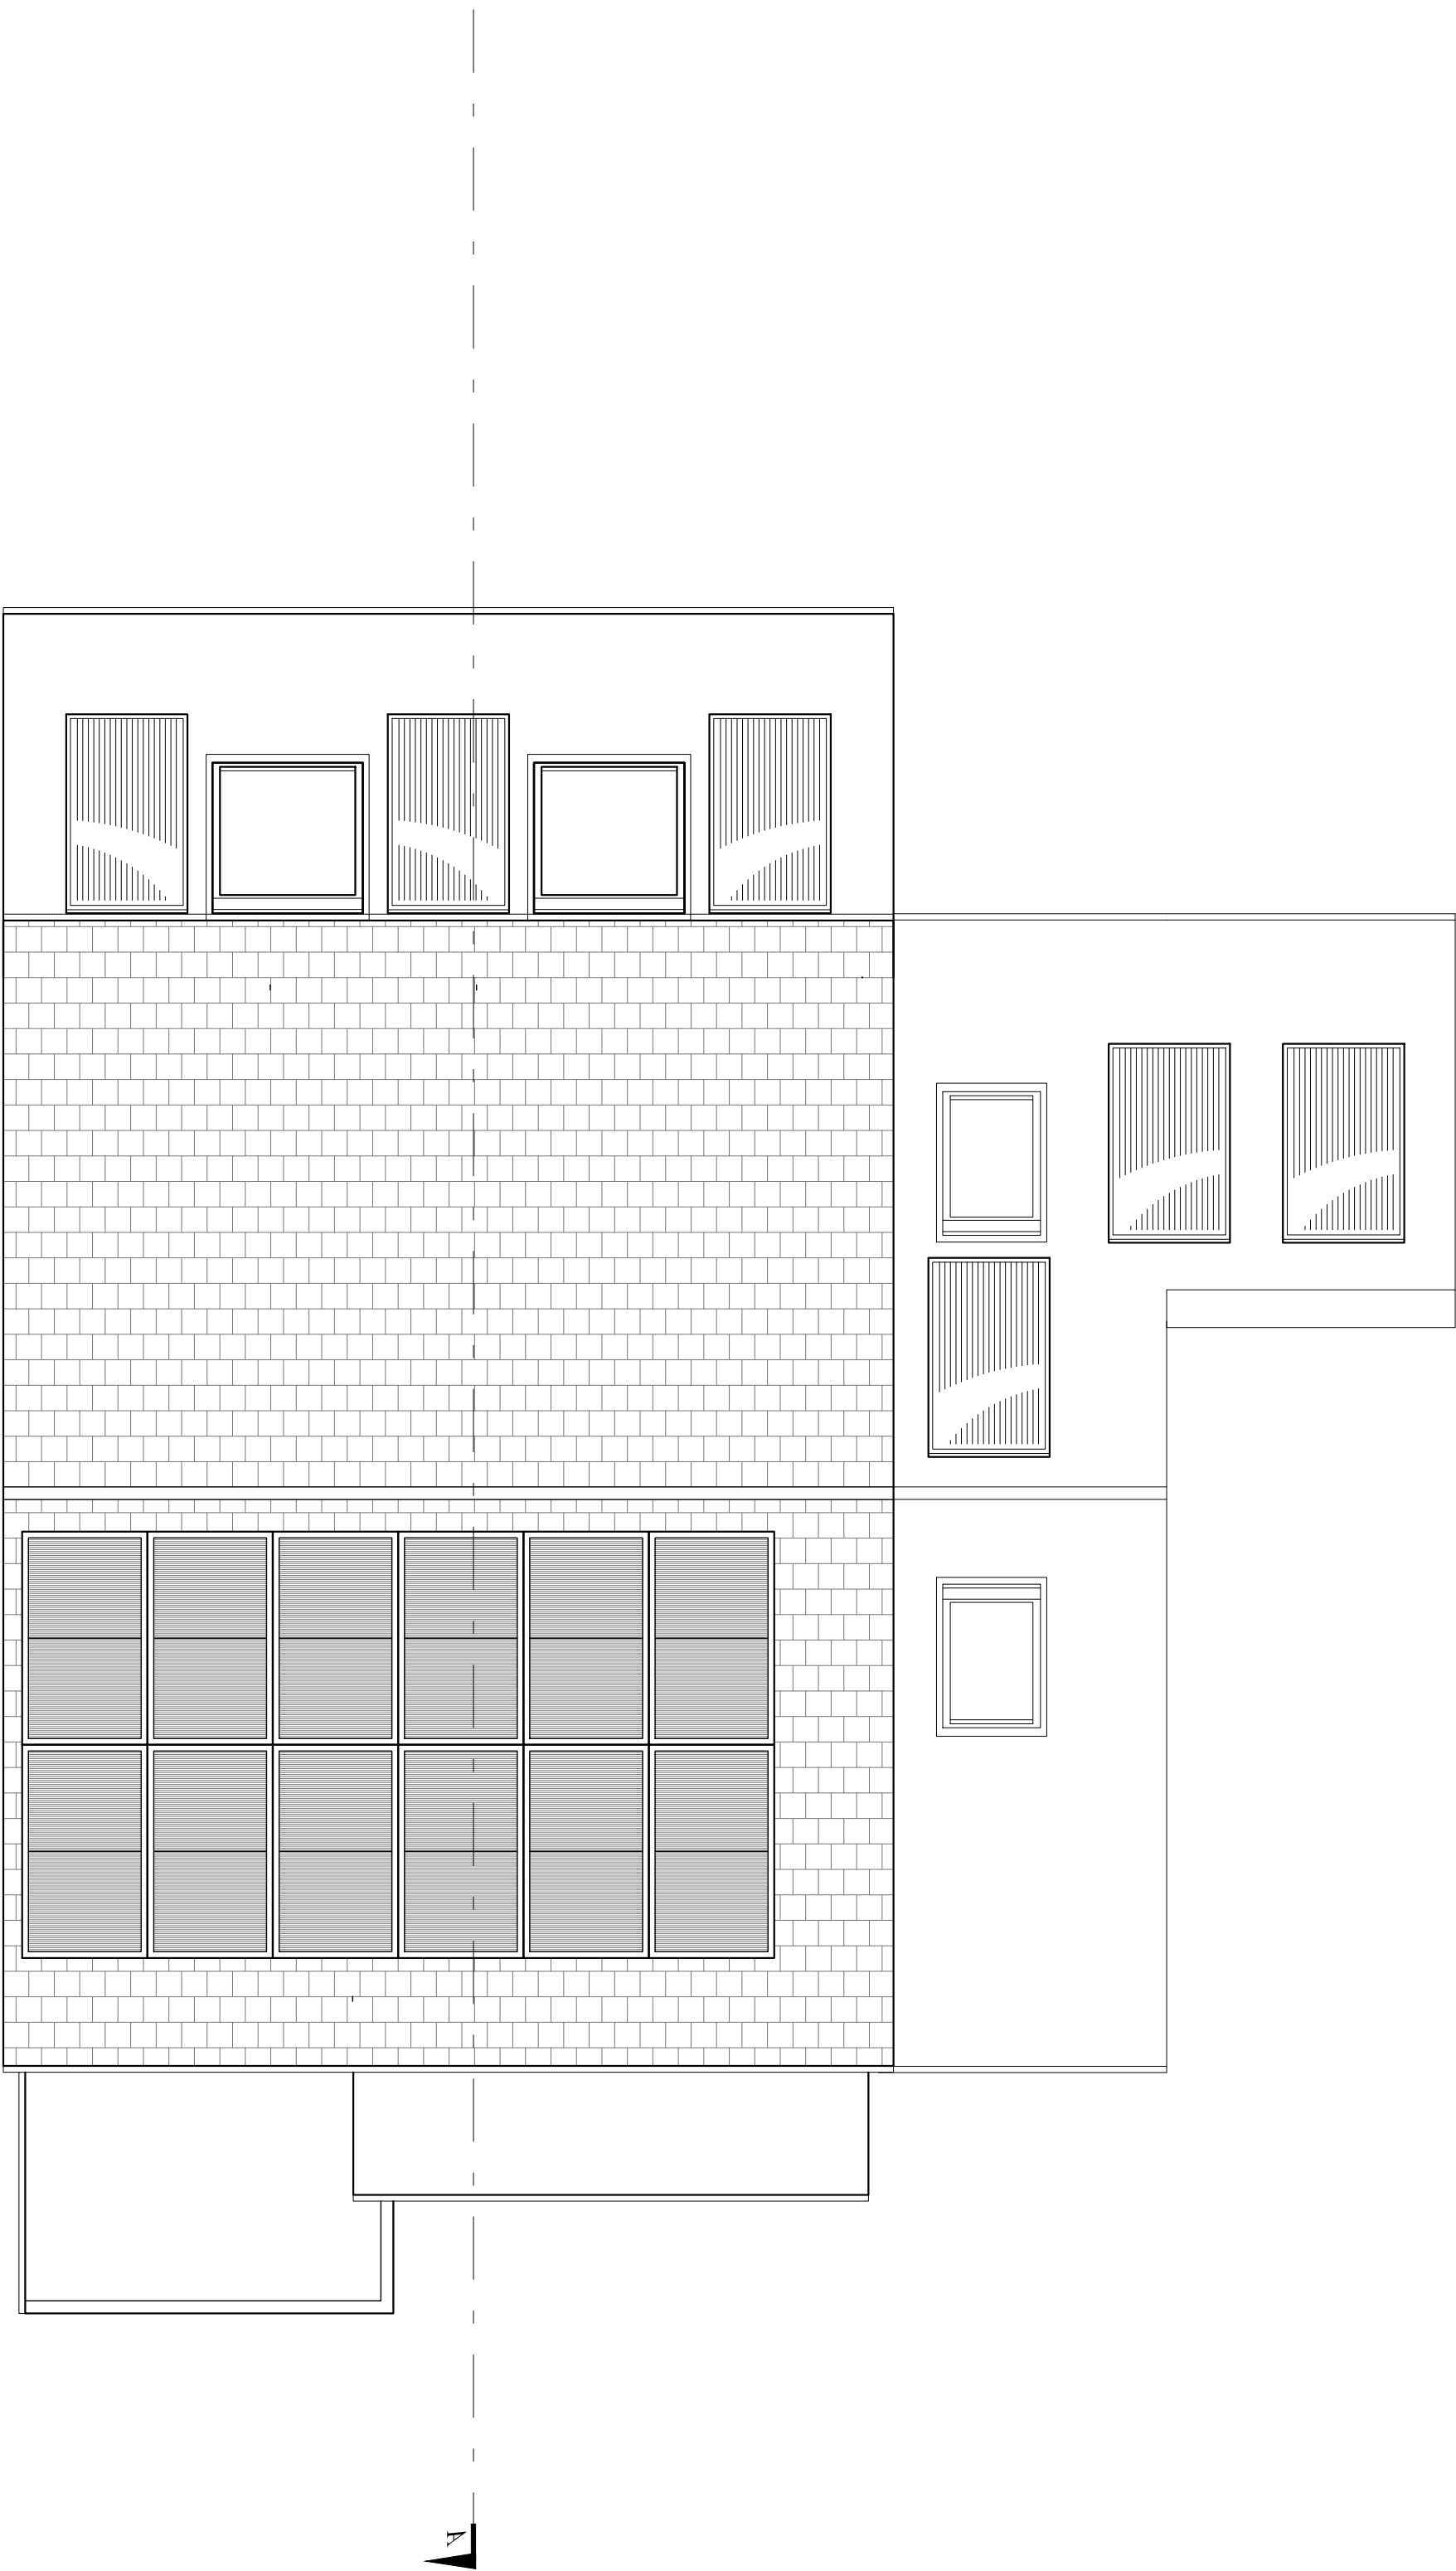

Roof Plan

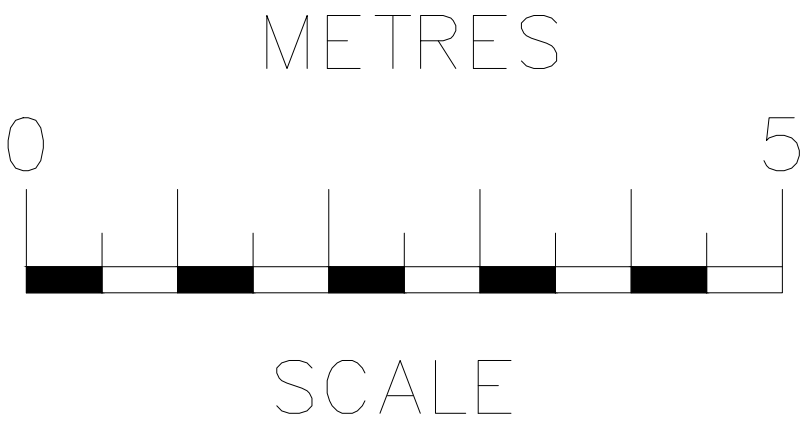

rev	date	description					
RB Design Corner Cottage, The Limes, Felbridge, East Grinstead, RH19 2QY Tel: 01342 523 766 Mob 07988 998 928 e-mail: info@rossbouditchdesign.co.uk							
project	17 Combers, Balcome, RH17 6NE	drawing	WORKS	date	12.11.25	job no	
client	Mr & Mrs Harvey	PLANS PROPOSED		scale (s)	1:50	draw no	PLN 07
						001	