
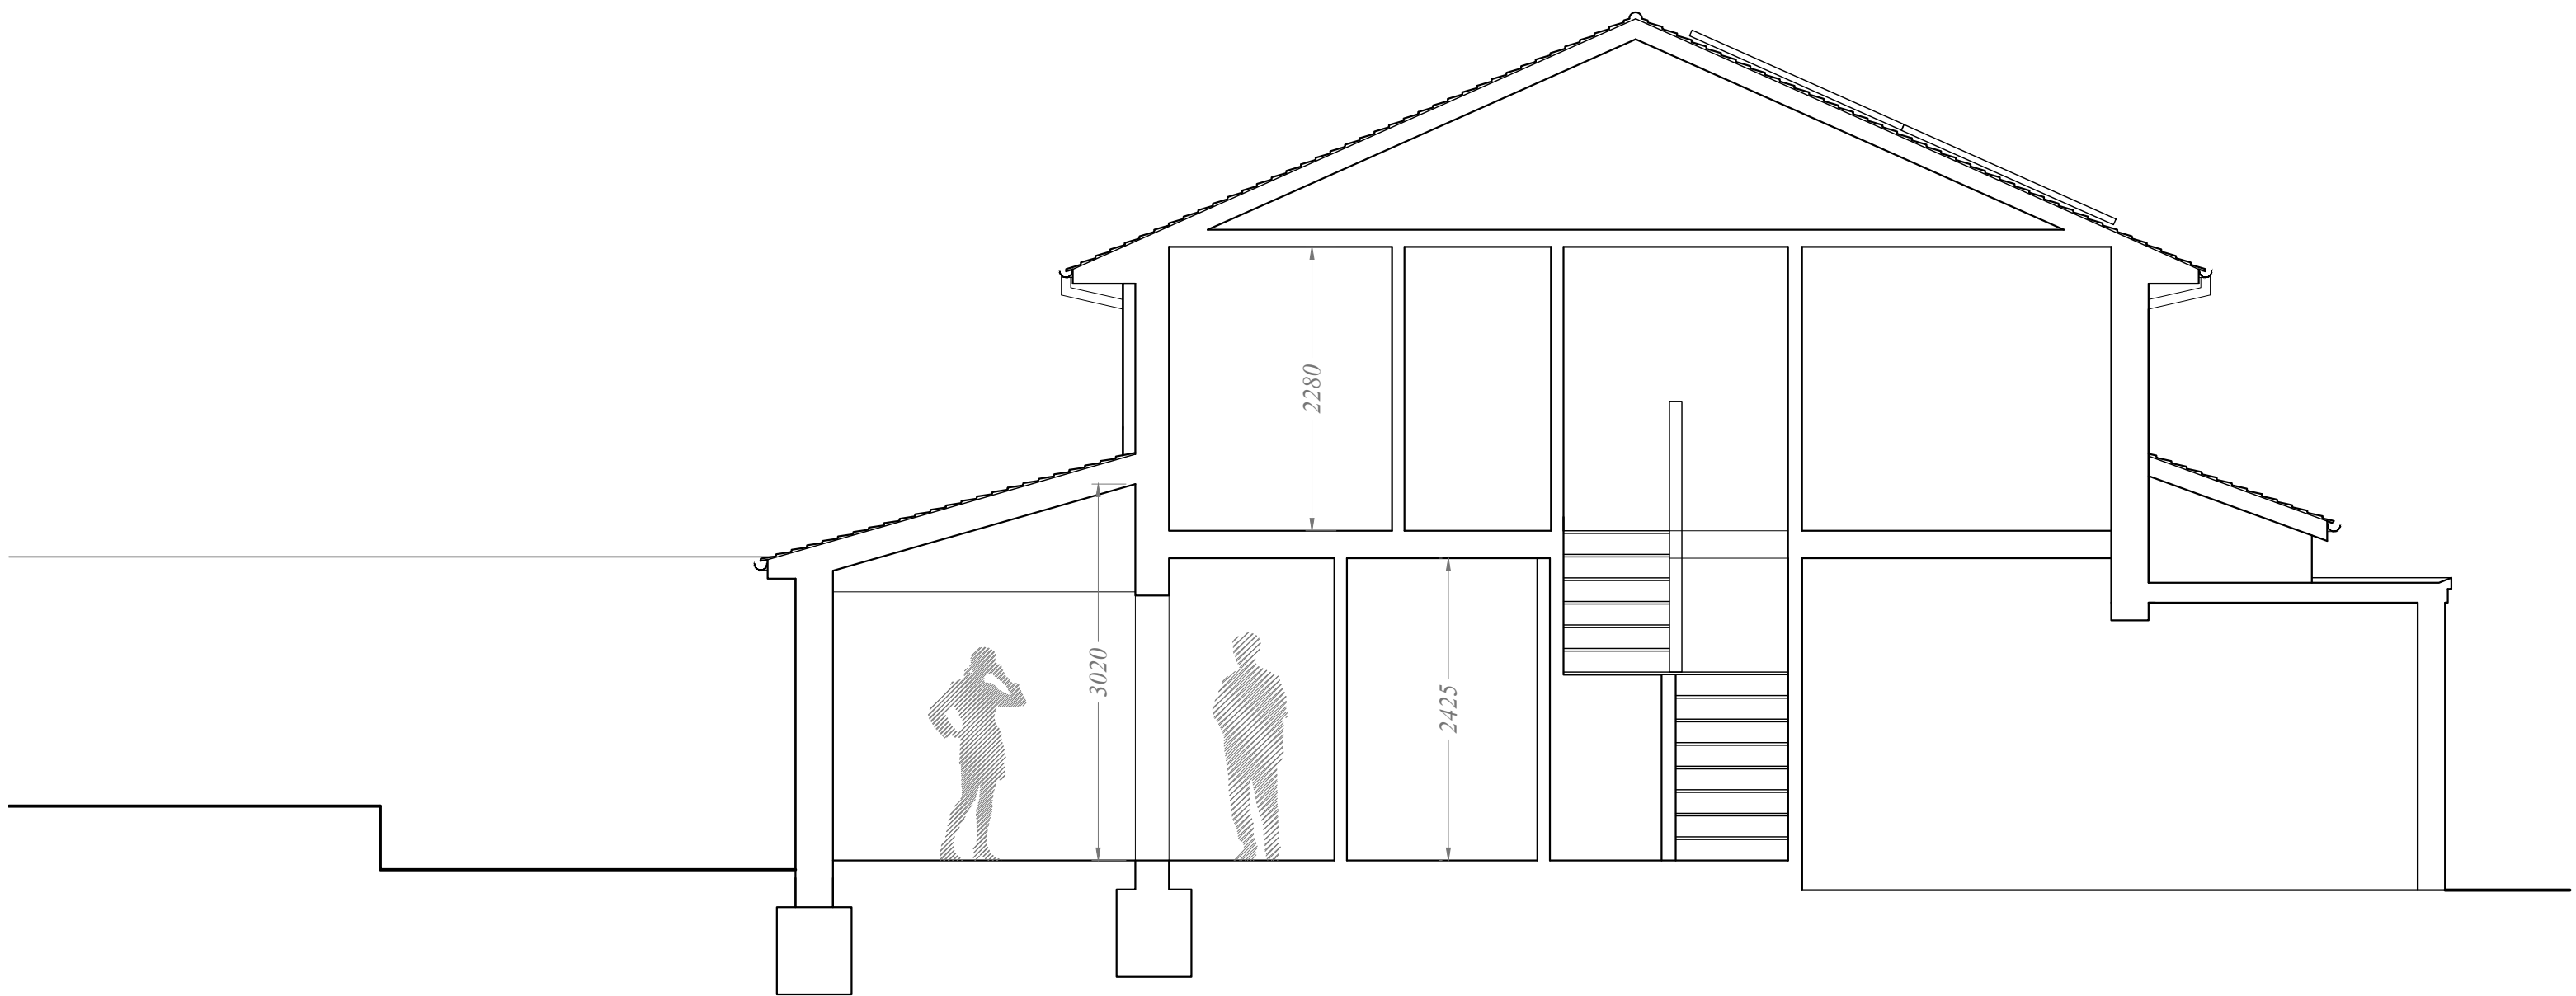


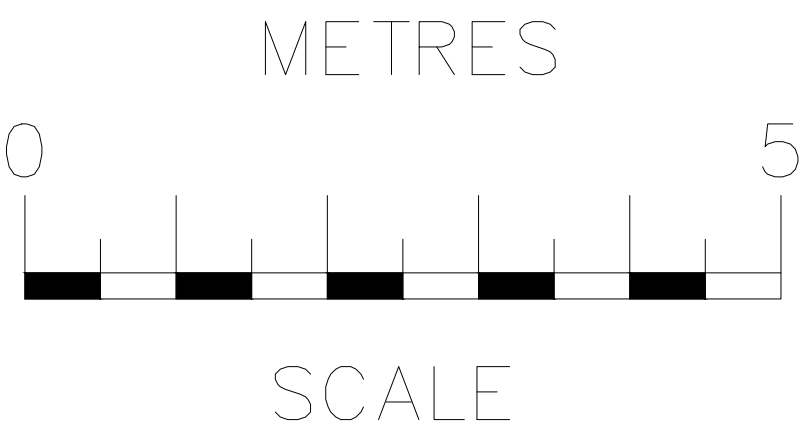

Section A-A Proposed

rev		date		description	
RB Design Corner Cottage, The Limes, Felbridge, East Grinstead, RH19 2QY Tel: 01342 523 766 Mob 07988 998 928 e-mail: info@rossbowditchdesign.co.uk					
project		drawing		date	
17 Combers, Balcome, RH17 6NE		WORKS		12.11.25	
client		scale		drawing no	
Mr & Mrs Harvey		1:50		PLN 09	
		SECTION A-A PROPOSED		09	