
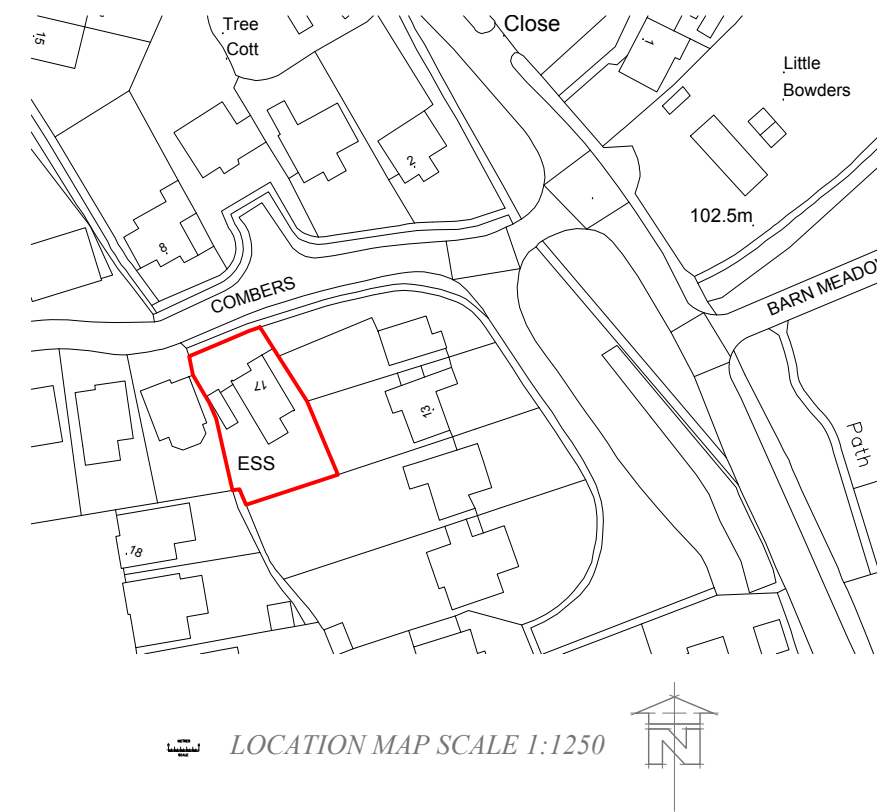
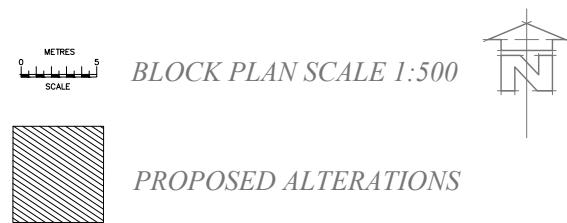


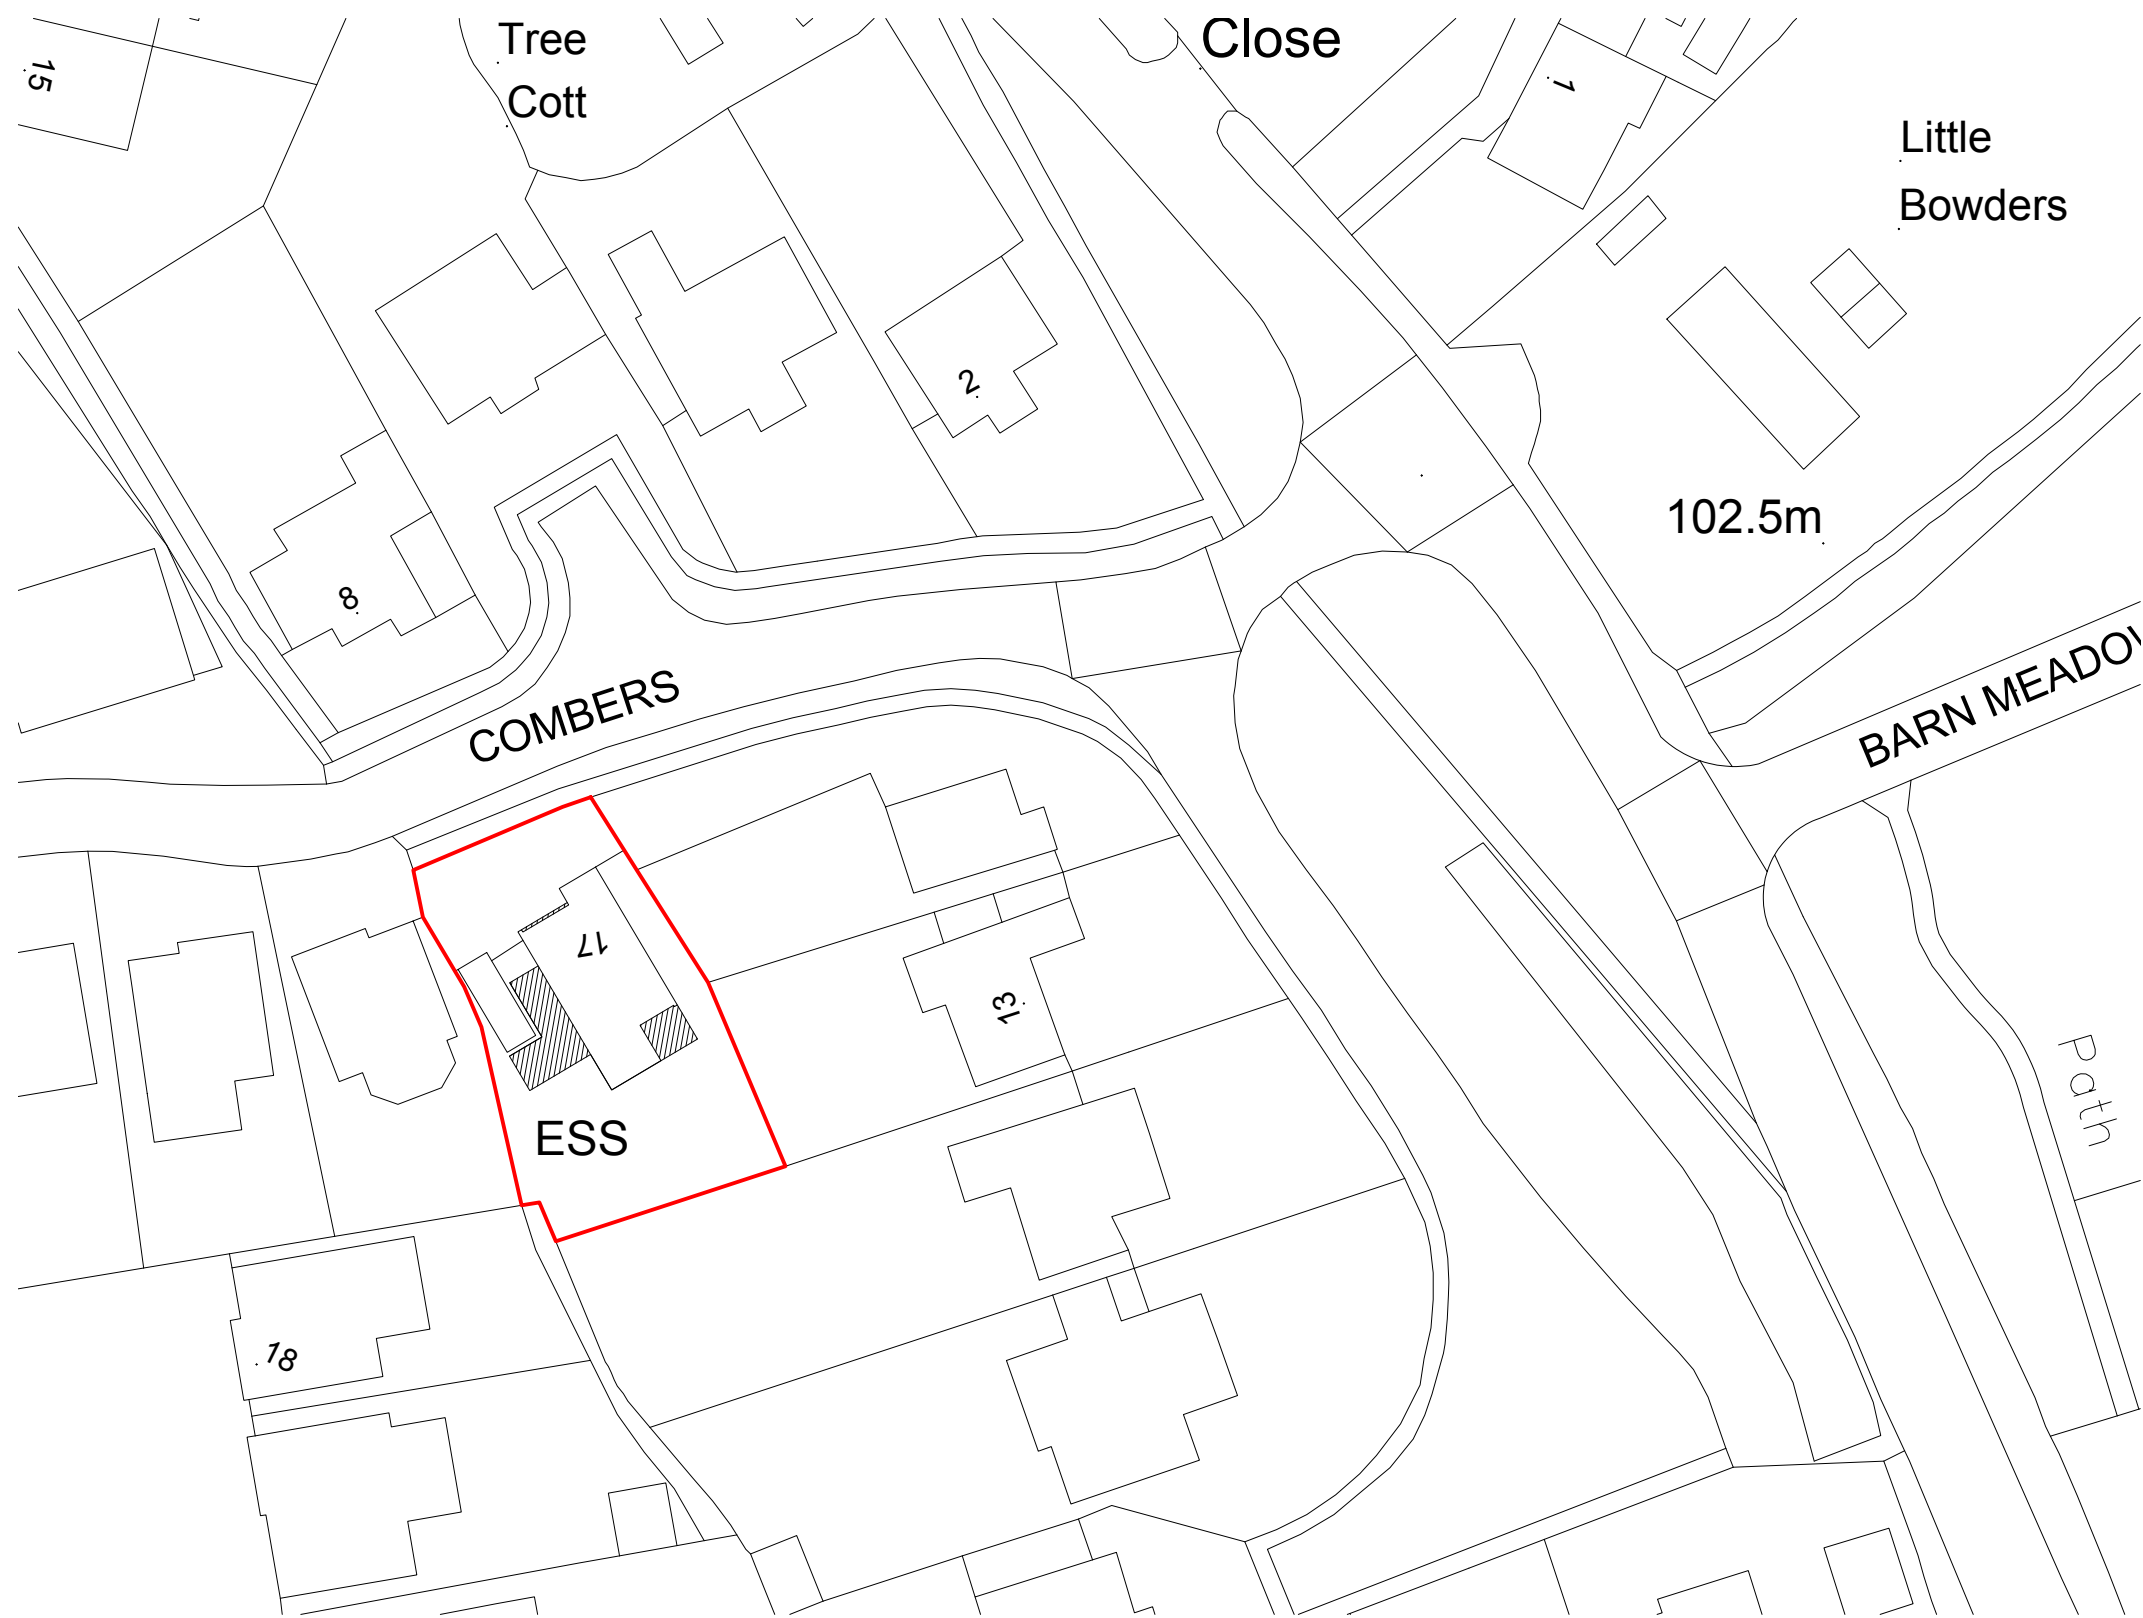

rev	date	description	
RB Design Corner Cottage, The Limes, Felbridge East Grinstead, RH19 2QY Tel: 01342 523 766 Mob 07988 998 928 e-mail: info@rossbowditchdesign.co.uk			
project	17 Combers, Balcome, RH17 6NE	drawing	WORKS
date	12.11.25	job no	
client	Mr & Mrs Harvey	scale @	PLN 10
LOCATION MAP - BLOCK PLAN			