


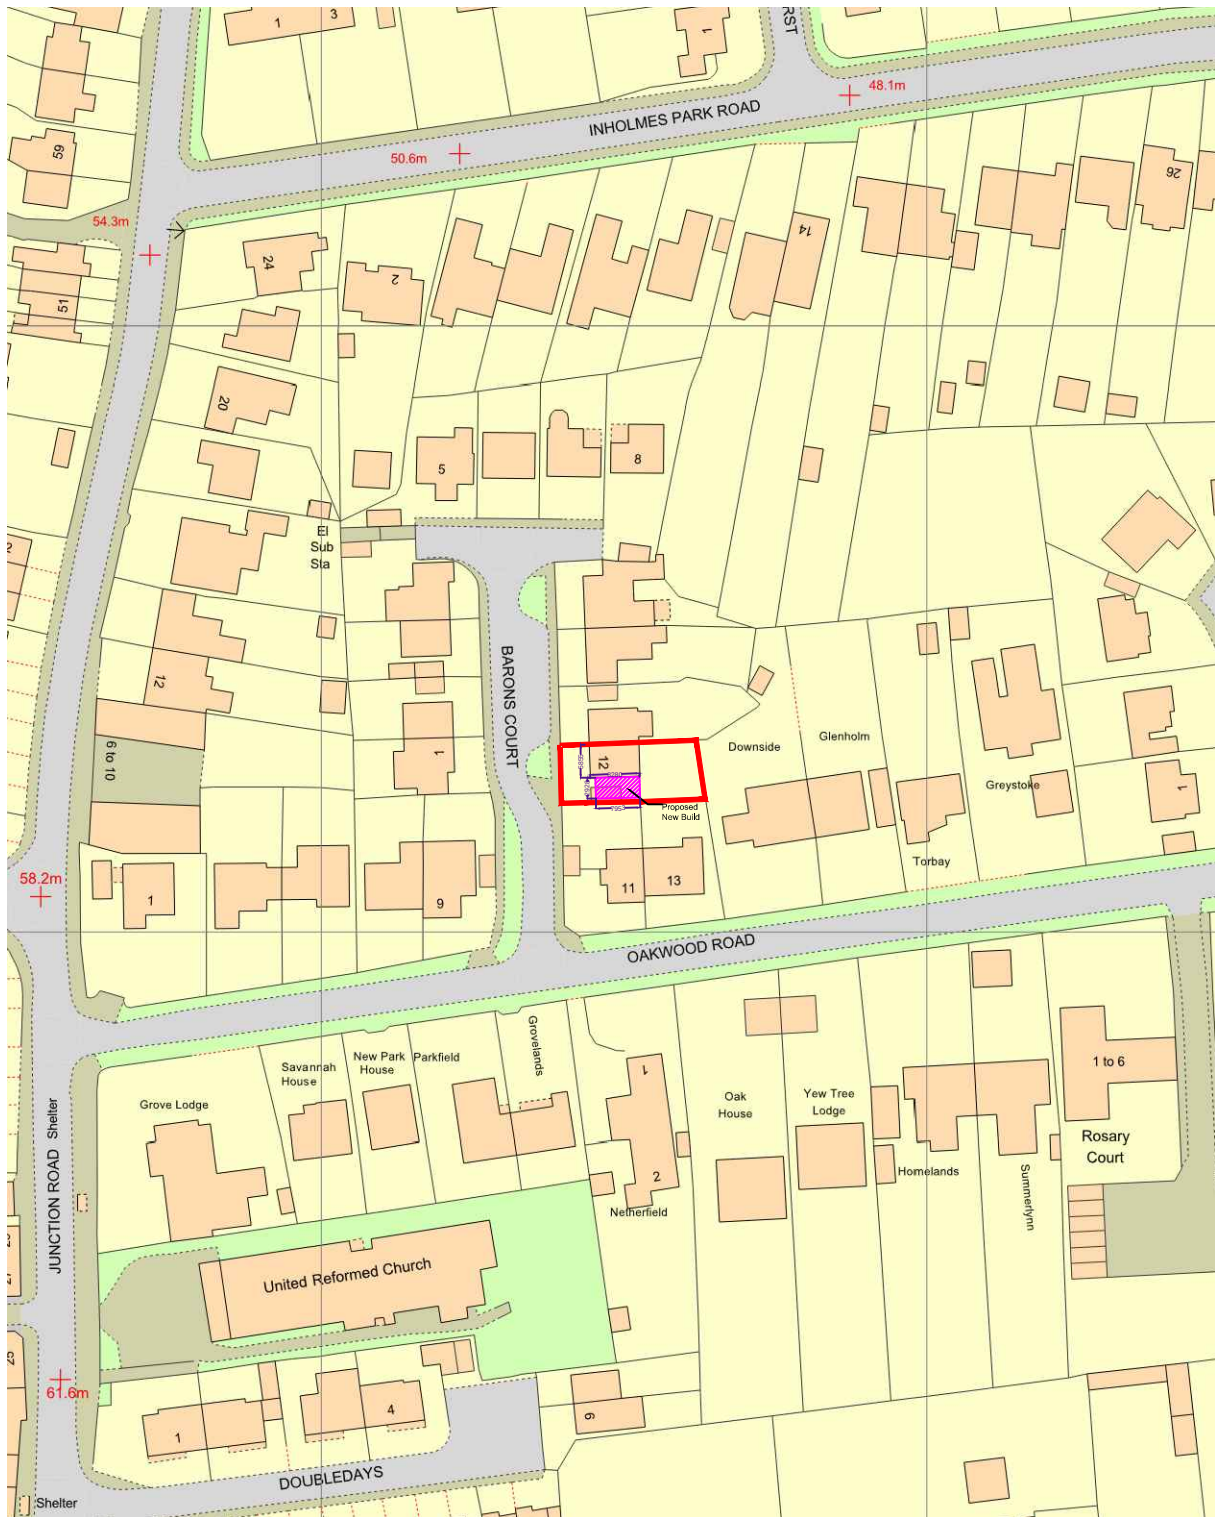

0 12.5m 25m
1 : 1250



Drawing Title:

OSE Location Plan 1250

Site:

12

Barons Court

Burgess Hill

West Sussex

RH15 0HX

Scale:

1:1250

Paper Size

A 4

Date:

20/01/2026