



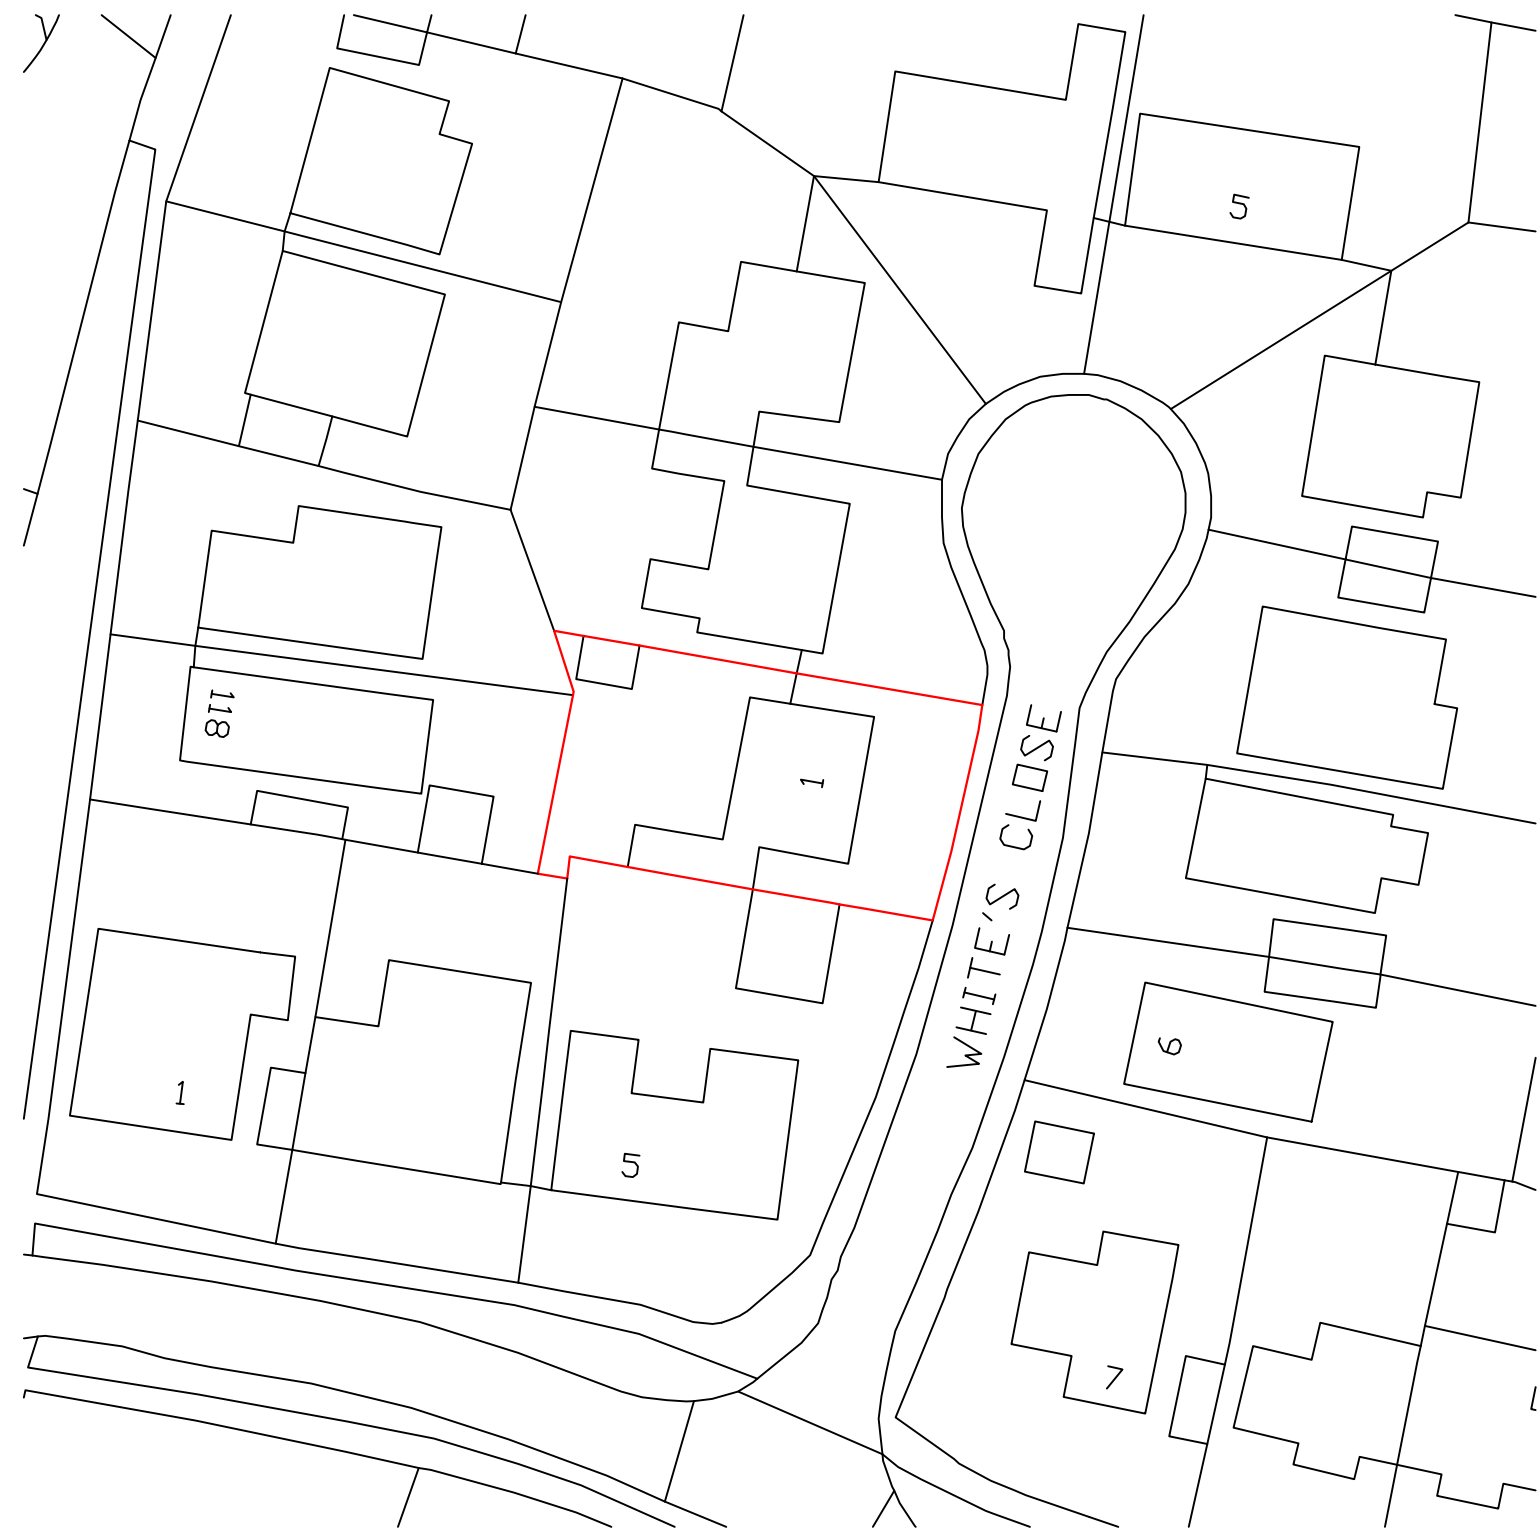


Serial number: 326606  
© Crown copyright and database right 2026  
Ordnance Survey licence AC0000848283  
Reproduction in whole or in part is prohibited  
without the prior permission of Ordnance Survey.

Block Plan 1:500  
Existing

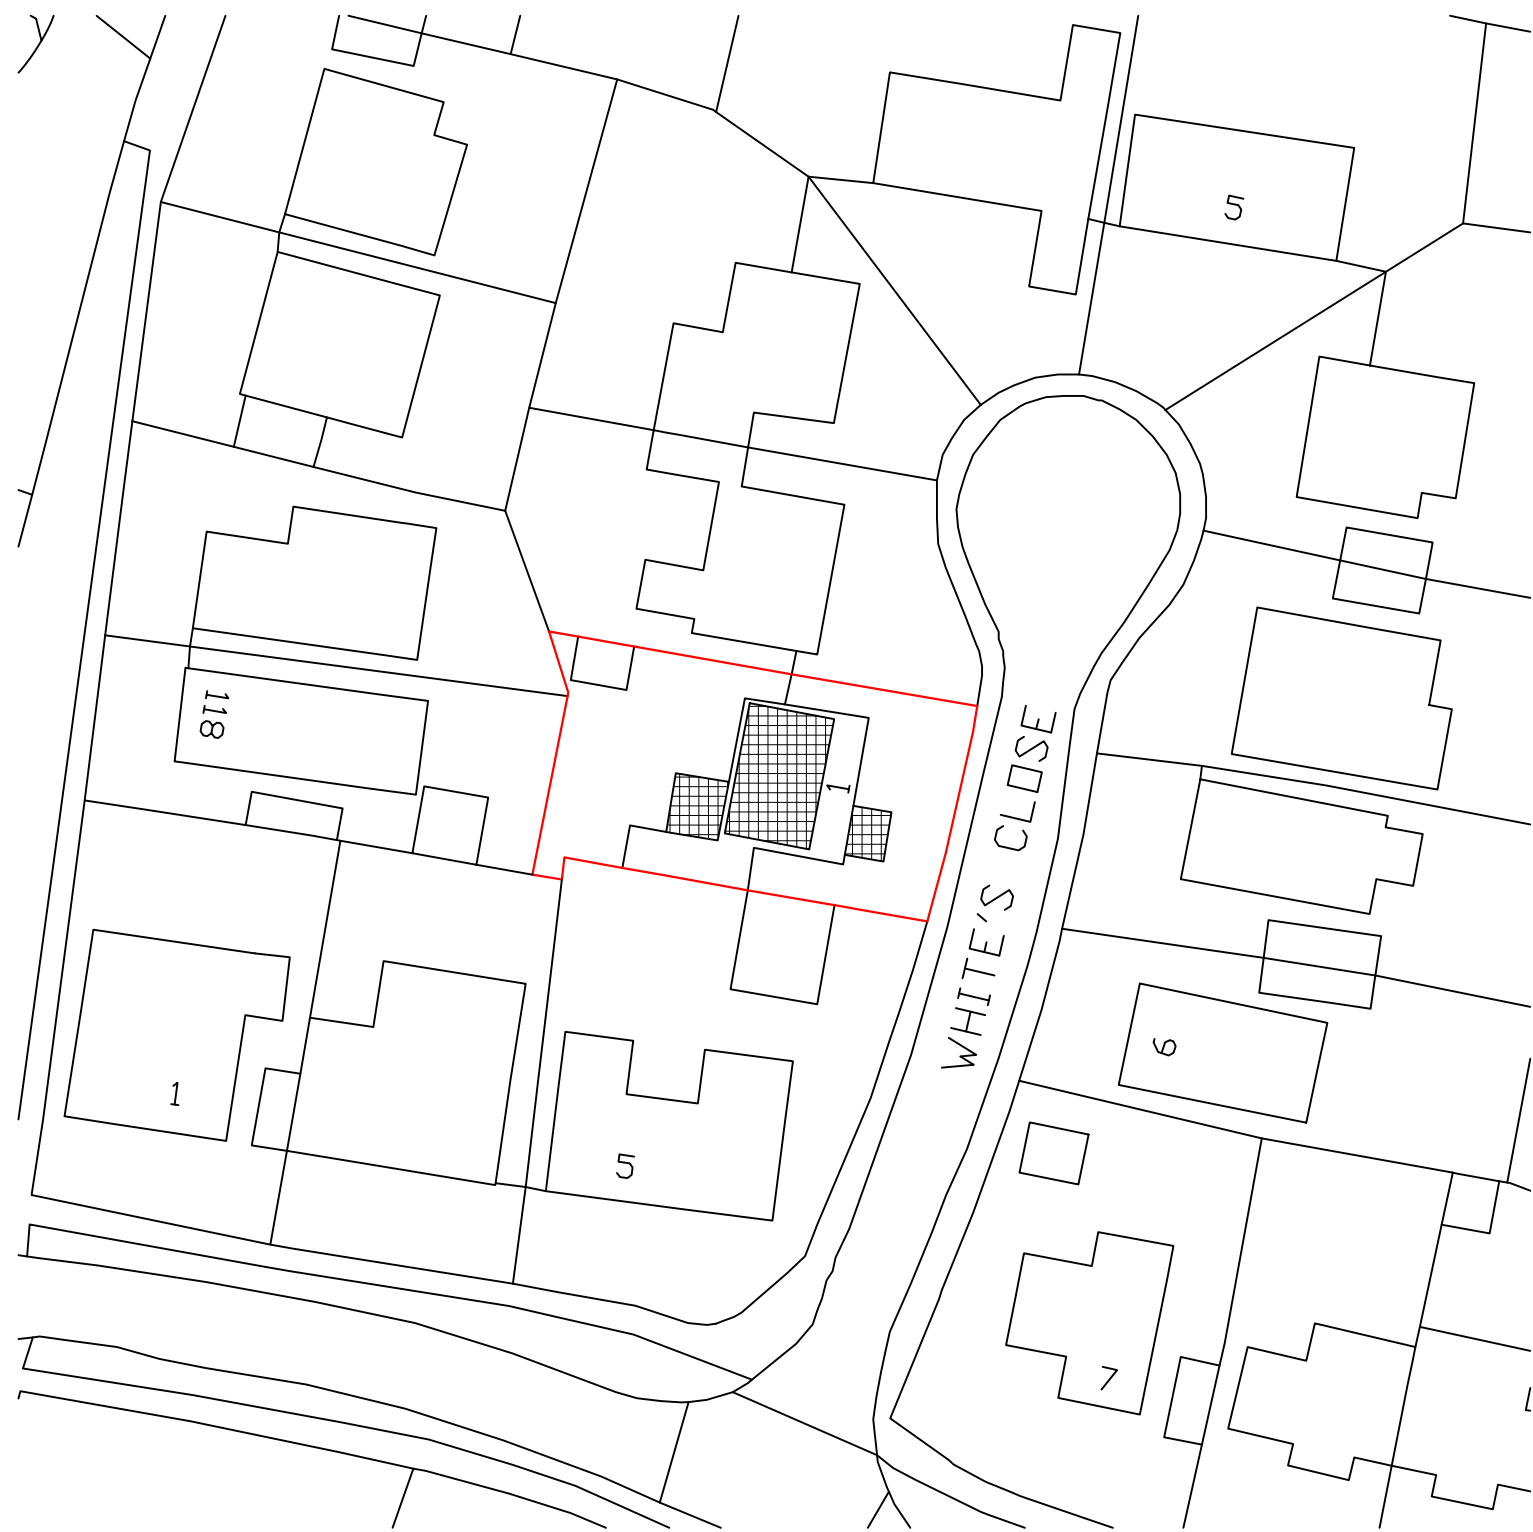


Serial number: 326606  
© Crown copyright and database right 2026  
Ordnance Survey licence AC0000848283  
Reproduction in whole or in part is prohibited  
without the prior permission of Ordnance Survey.

Block Plan 1:500  
Proposed

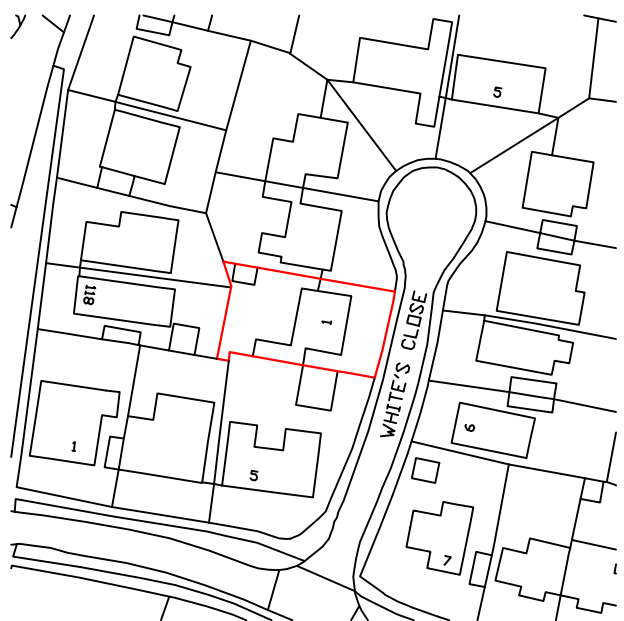

Serial number: 326606  
© Crown copyright and database right 2026  
Ordnance Survey licence AC0000848283  
Reproduction in whole or in part is prohibited  
without the prior permission of Ordnance Survey.

Location Plan 1:1250  
Existing

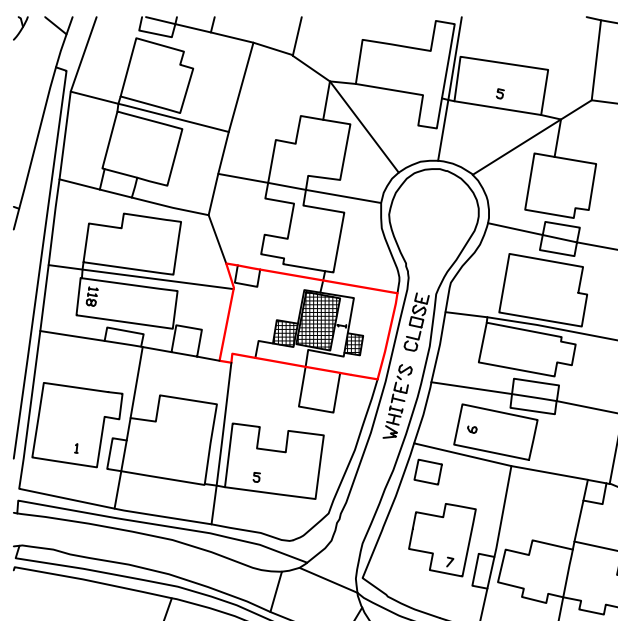

Serial number: 326606  
© Crown copyright and database right 2026  
Ordnance Survey licence AC0000848283  
Reproduction in whole or in part is prohibited  
without the prior permission of Ordnance Survey.

Location Plan 1:1250  
Proposed

| SKETCH<br>DRAWING   |      |         |
|---|------|---------|
| NOTES   |      |         |
| - © Copyright of this drawing remains the property of Buchan Rum Architects Ltd and should not be reproduced in full or parts or re-issued without written permission from Buchan Rum Architects Ltd. |      |         |
| - These drawings must be read in conjunction with the structural engineers drawings & details, and with all other consultants, sub-contractor and specialist's drawings & details.                    |      |         |
| - All dimensions are in millimetres, unless stated otherwise.   |      |         |
| - All goods materials workmanship to conform with current building regulations BS8 and CDM.   |      |         |
| - All dimensions must be checked on site, and any discrepancies verified with the architect.   |      |         |
| - Do not scale from the drawing.   |      |         |
| - Any discrepancies between the drawings, details and specification must be reported to the architect immediately before work is put in hand.                                                         |      |         |
| - All works to be carried out in full accordance with current Building Regulations, British Standards and all Health & Safety Regulations.                                                            |      |         |
| - If in doubt please ask.   |      |         |
| rev.   | date | comment |
| Client   |      |         |
| Site address   |      |         |
| 1 WHITE CLOSE   |      |         |
| Job Title   |      |         |
| Residential Extension and internal remodelling   |      |         |
| Existing and Proposed block plan and location plan   |      |         |
| buchan rum   |      |         |
| 9 SAVILL ROAD<br>LINDFIELD<br>WEST SUSSEX RH162NY<br>E : info@buchanrumarchitects.co.uk   |      |         |
| Scale   | Size |         |
| 1:1250 1:500   | A1   |         |
| Dm By   |      |         |
| Drawing number   |      | Rev.    |
| 26_114_PL_00_105   |      | 00      |