

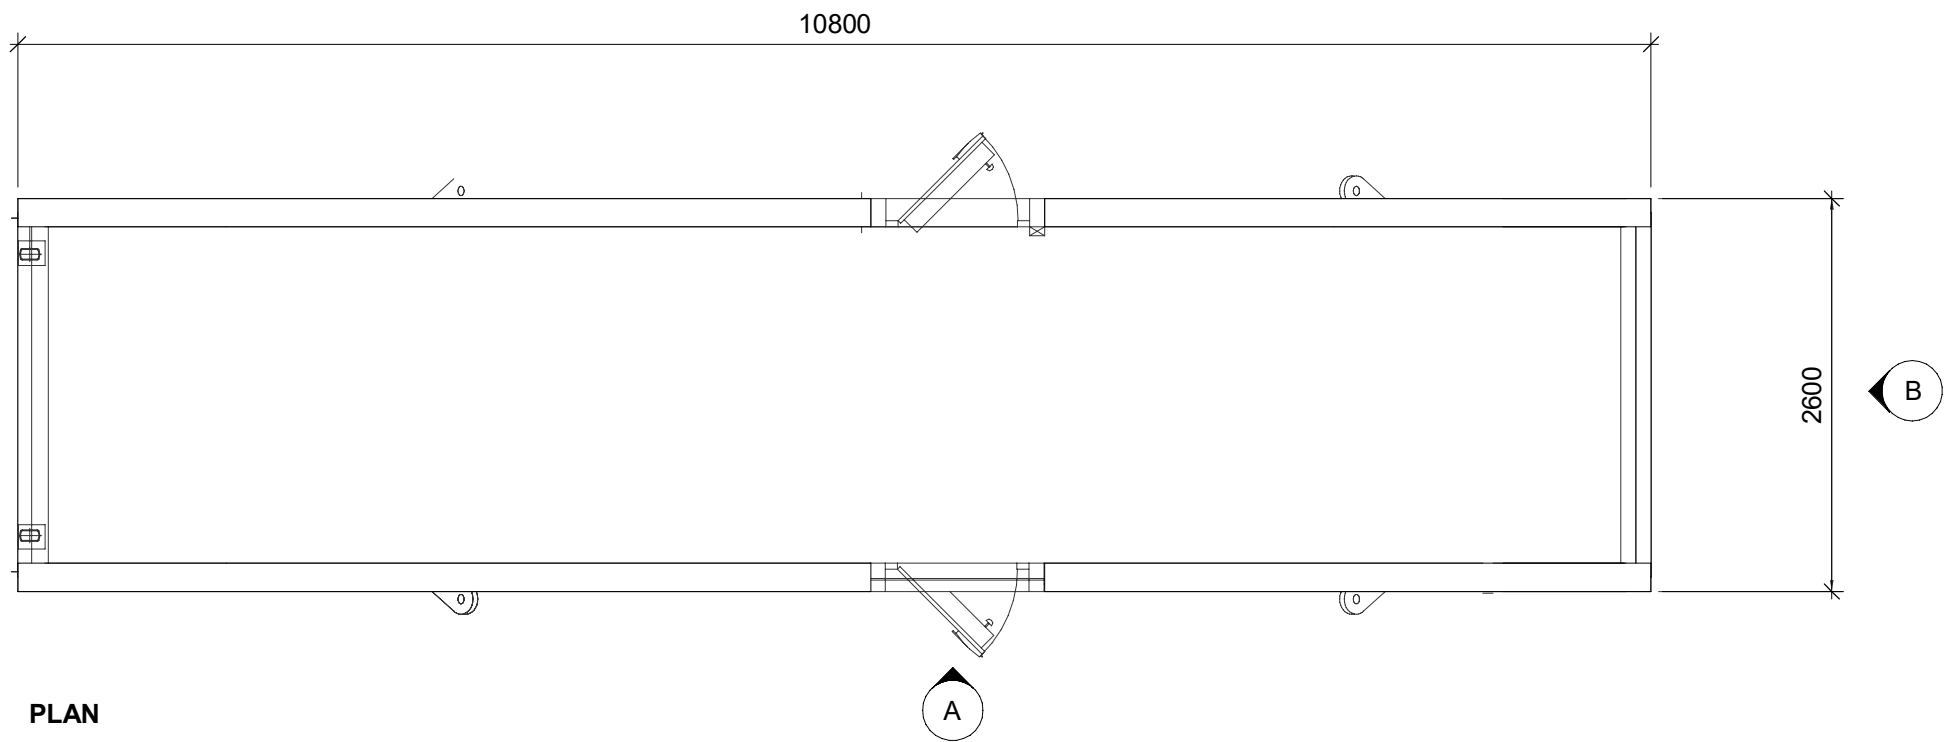


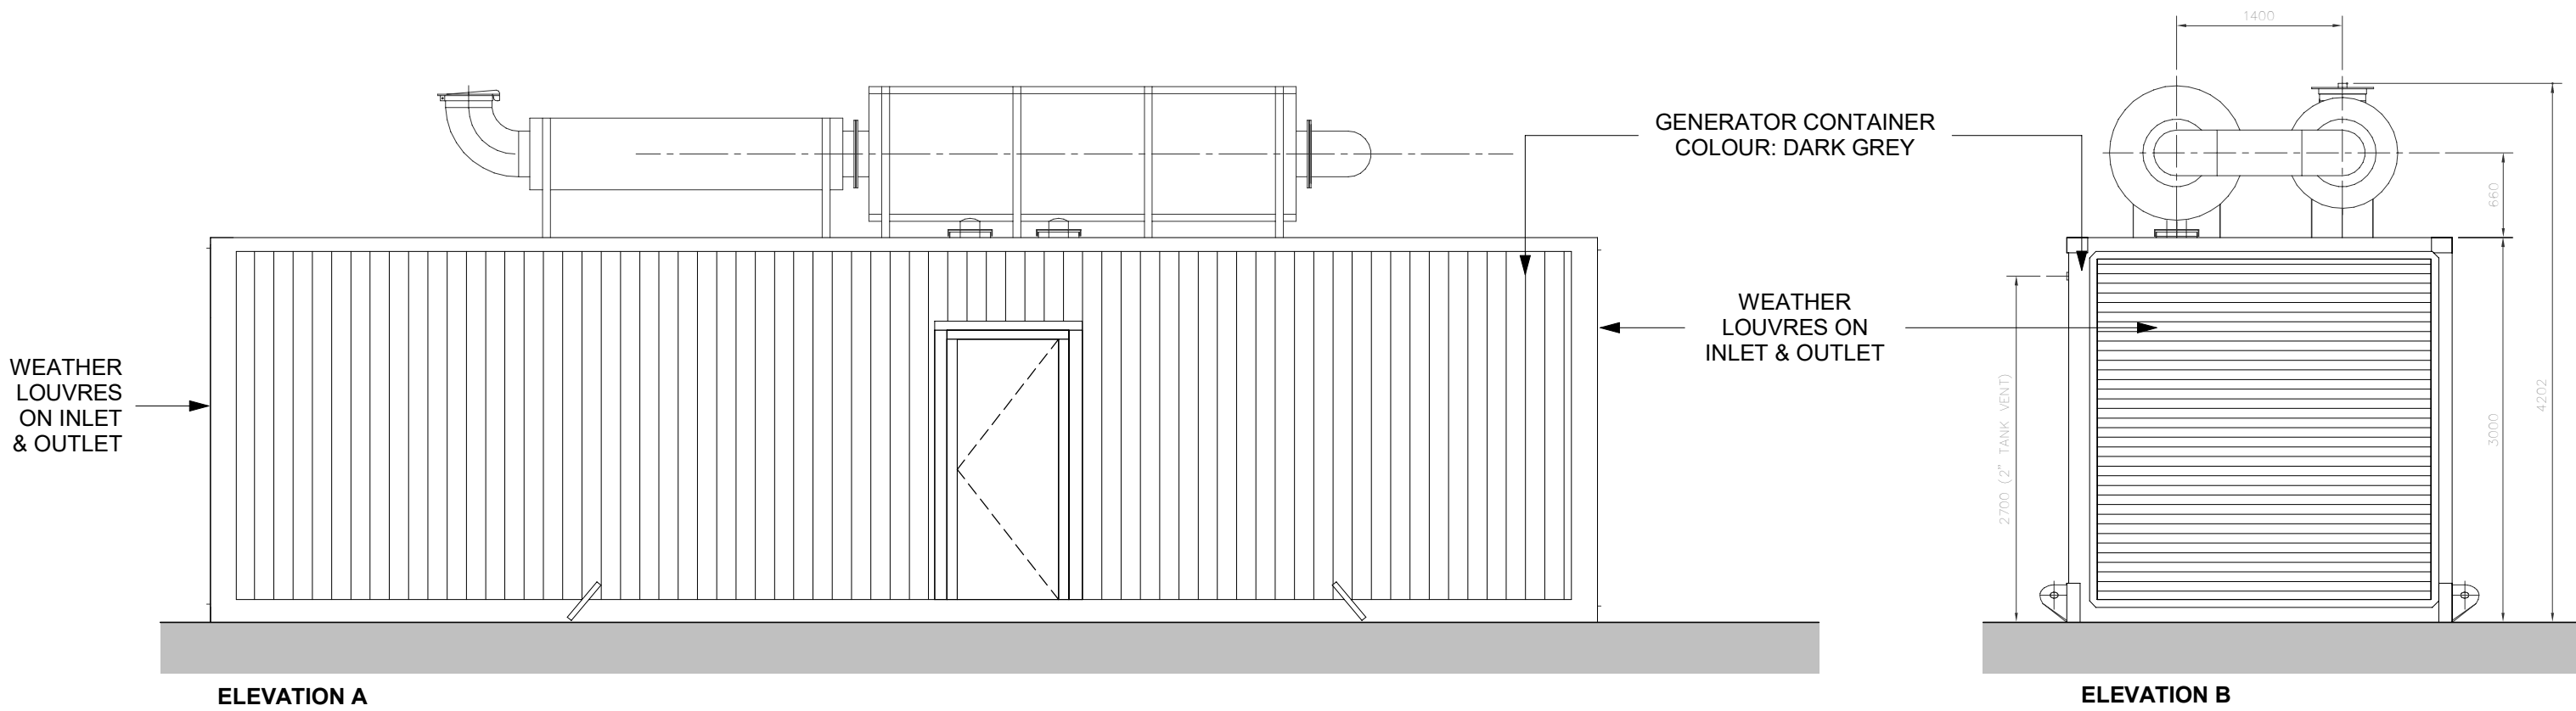


NOTE: REFER TO DRAWING 2003 FOR LOCATION

Architects are to be notified of any discrepancies.
Contractors must check all dimensions on site.
This drawing is subject to copyright laws and is for use on this project only.
This drawing is to be used solely for the information as titled only.
For other information refer to the latest revision of any cross referenced drawings.
To be read in conjunction with relevant design standards/protocols

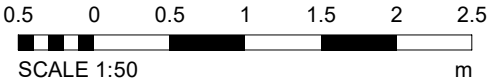

GENERATOR DETAILS

1 : 50

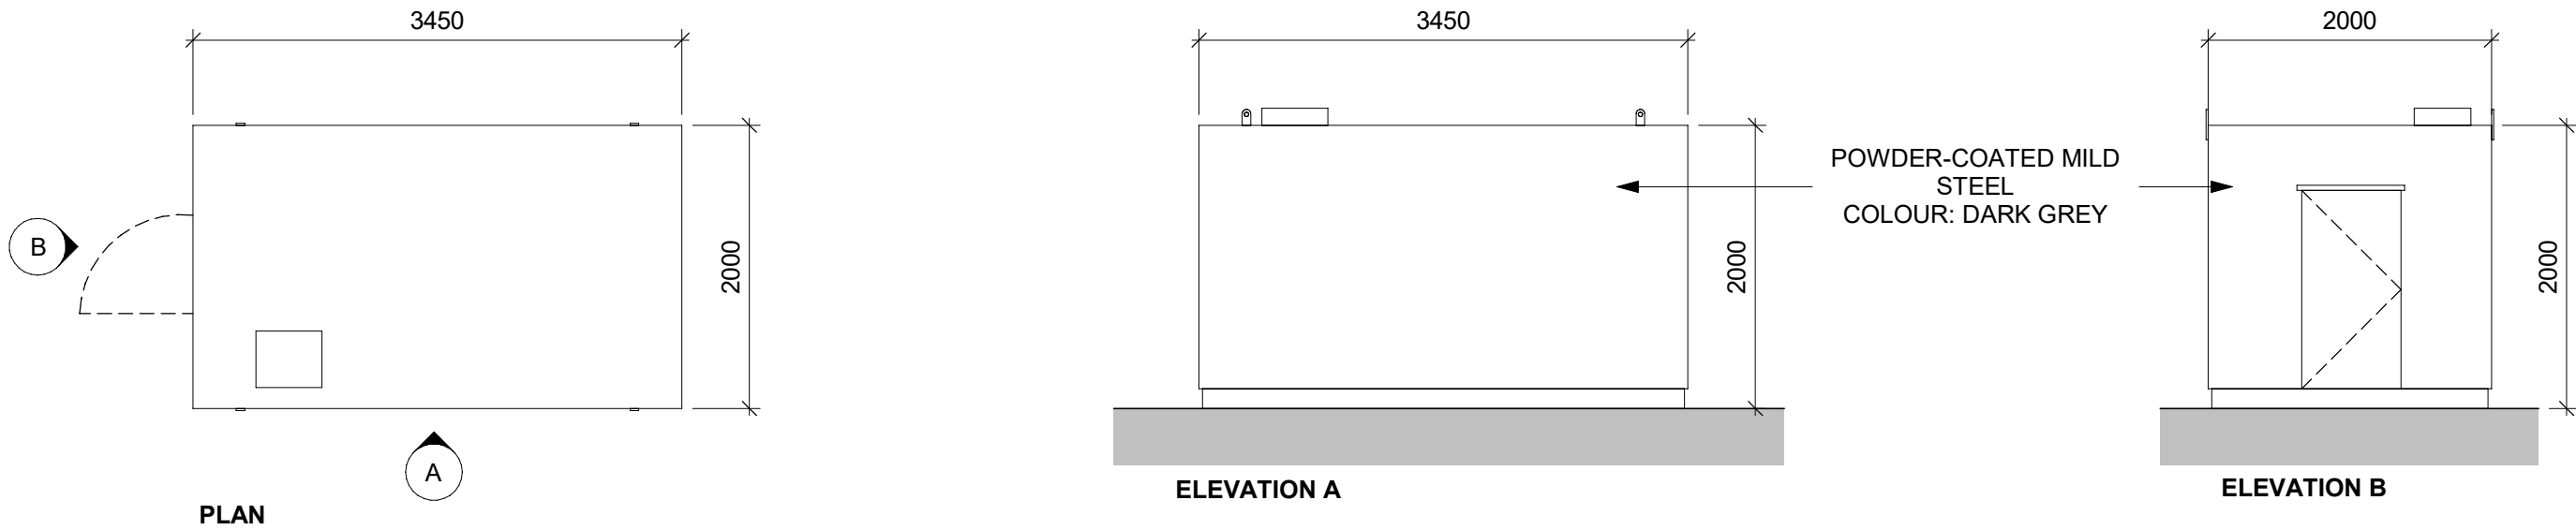

BUNDED TANK DETAILS

1 : 50

P1	PLANNING ISSUE- INCORPORATED M&E UNITS	15.09.26	KR	JN
Rev	Description	Date	Drm	Ckd
Status				
PLANNING				

SMR
SMALLEY MARSEY RISPIN
ARCHITECTS
The Exchange Station Parade Harrogate HG1 1TS
01423 707 757 admin@smrarchitects.co.uk

Project
Unit 7 Panattoni Park, Burgess Hill
GOTHAR GREEN WAY,
HASSOCKS BN6 9ZJ

Client

**PMK CONSULTANTS**
construction project management

Drawing Title

PROPOSED M&E UNITS

Proj Ref	Origin	Zone	Level	Type	Role	Num	Status	Rev
8161 - SMR - 00 - ZZ - DR - A - 2010 - S2 - P1								
SMR Job Ref 8161-00-2010	Sheet A2	Scale 1 : 50	Drawn KR					