



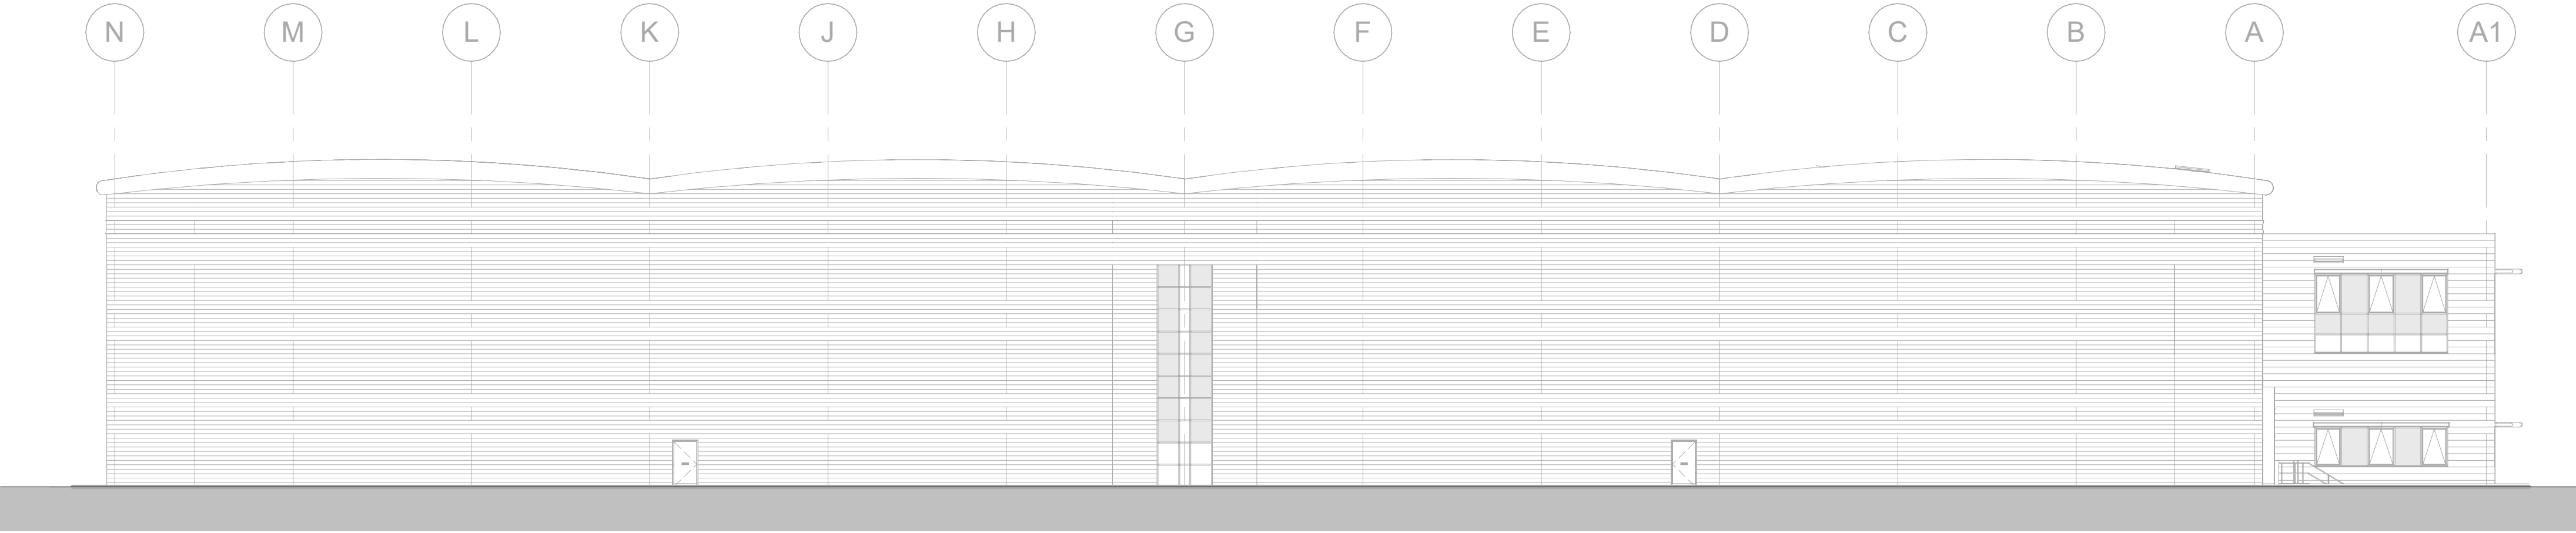


ELEVATION A
1 : 200

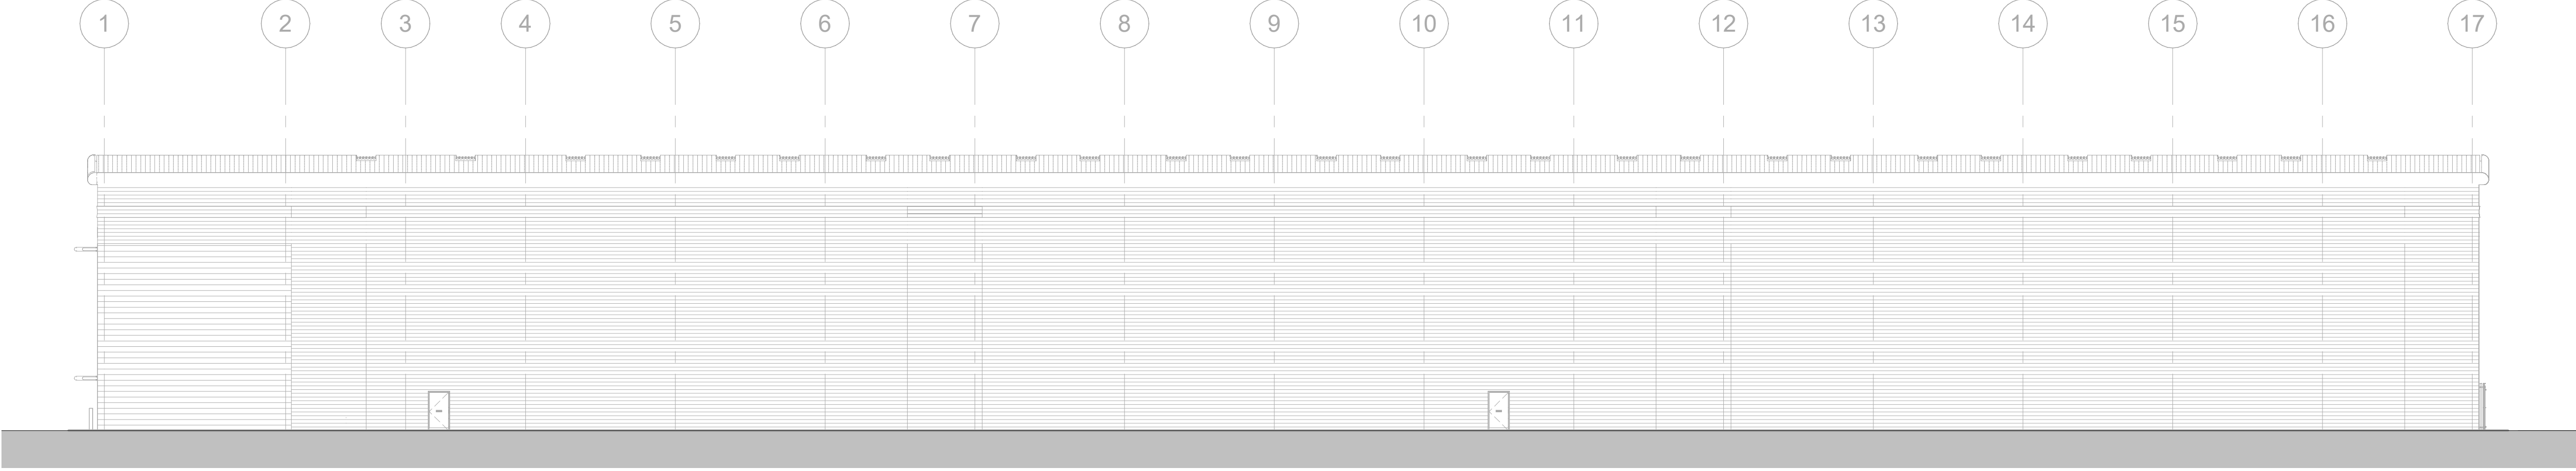


ELEVATION B
1 : 200



ELEVATION C
1 : 200


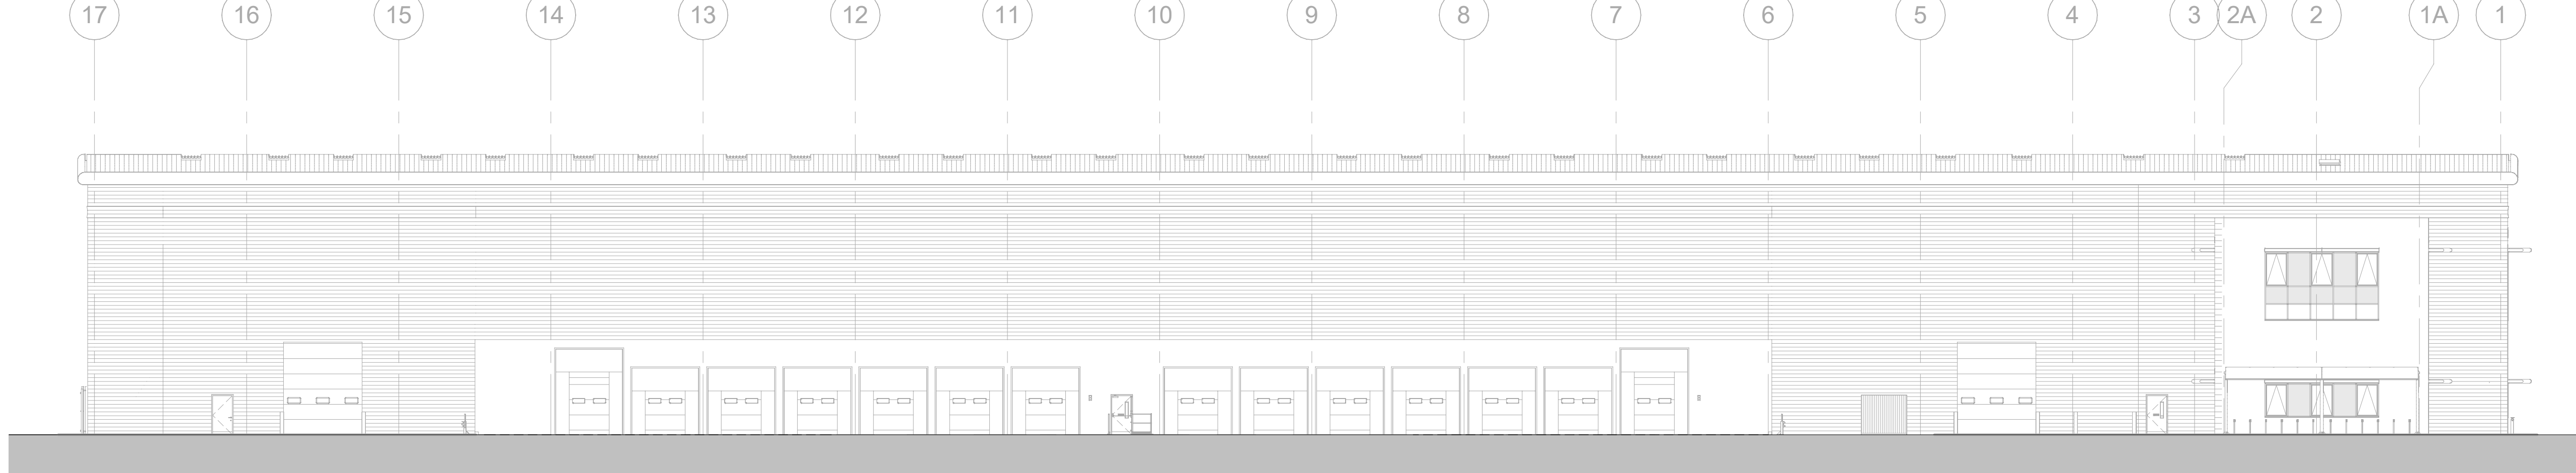


ELEVATION D
1 : 200

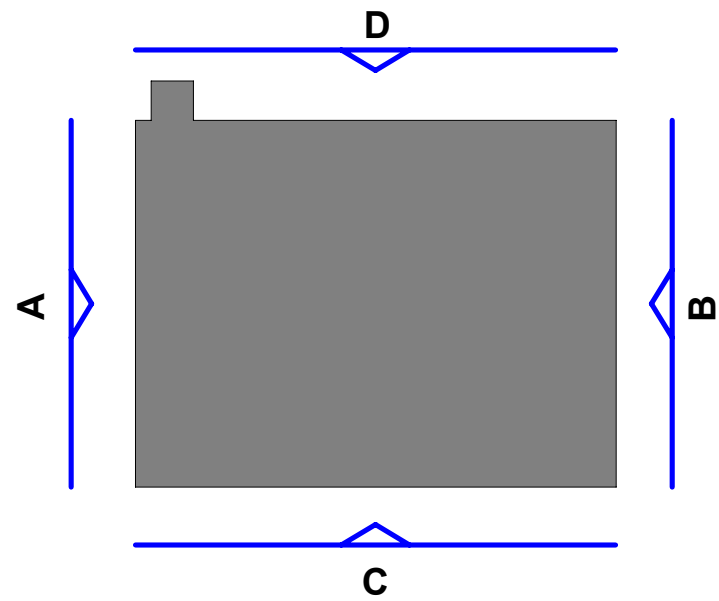

ELEVATION KEY PLAN
1 : 2000

Architects are to be notified of any discrepancies.
Contractors must check all dimensions on site.
This drawing is subject to copyright laws and is for use on this project only.
The drawing is to be used solely for the information as titled only.
For other information refer to the latest revision of any cross referenced drawings.
To be read in conjunction with relevant design standards/protocols

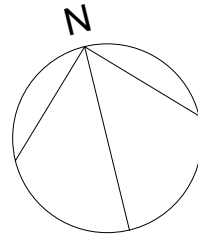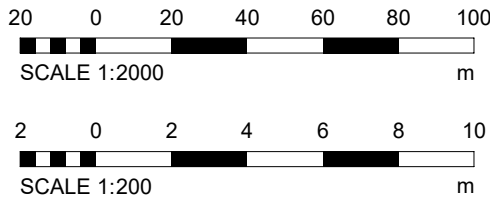

P3	PLANNING ISSUE- INCORPORATED M&E UNITS	15.09.26	KR	JN
P2	PLANNING ISSUE	11.09.26	KR	AH
P1	FIRST ISSUE	04.09.26	KR	AH
Rev	Description	Date	Dm	Ckd
Status				
PLANNING				

SMR
SMALLEY MARSEY RISPIN
ARCHITECTS
The Exchange Station Parade Harrogate HG1 1TS
01423 707 757 admin@smrarchitects.co.uk

Project
Unit 7 Panattoni Park, Burgess Hill
GOTHAR GREEN WAY,
HASOCKS BN6 9ZJ



Drawing Title

EXISTING ELEVATIONS

Proj Ref	Origin	Zone	Level	Type	Role	Num	Status	Rev
8161 - SMR	- 00	- ZZ	- DR	- A	- 2102	- S2	- P3	
SMR Job Ref	Sheet	Scale	Drawn					
8161-00-2102	A1	NOTED	KR					