



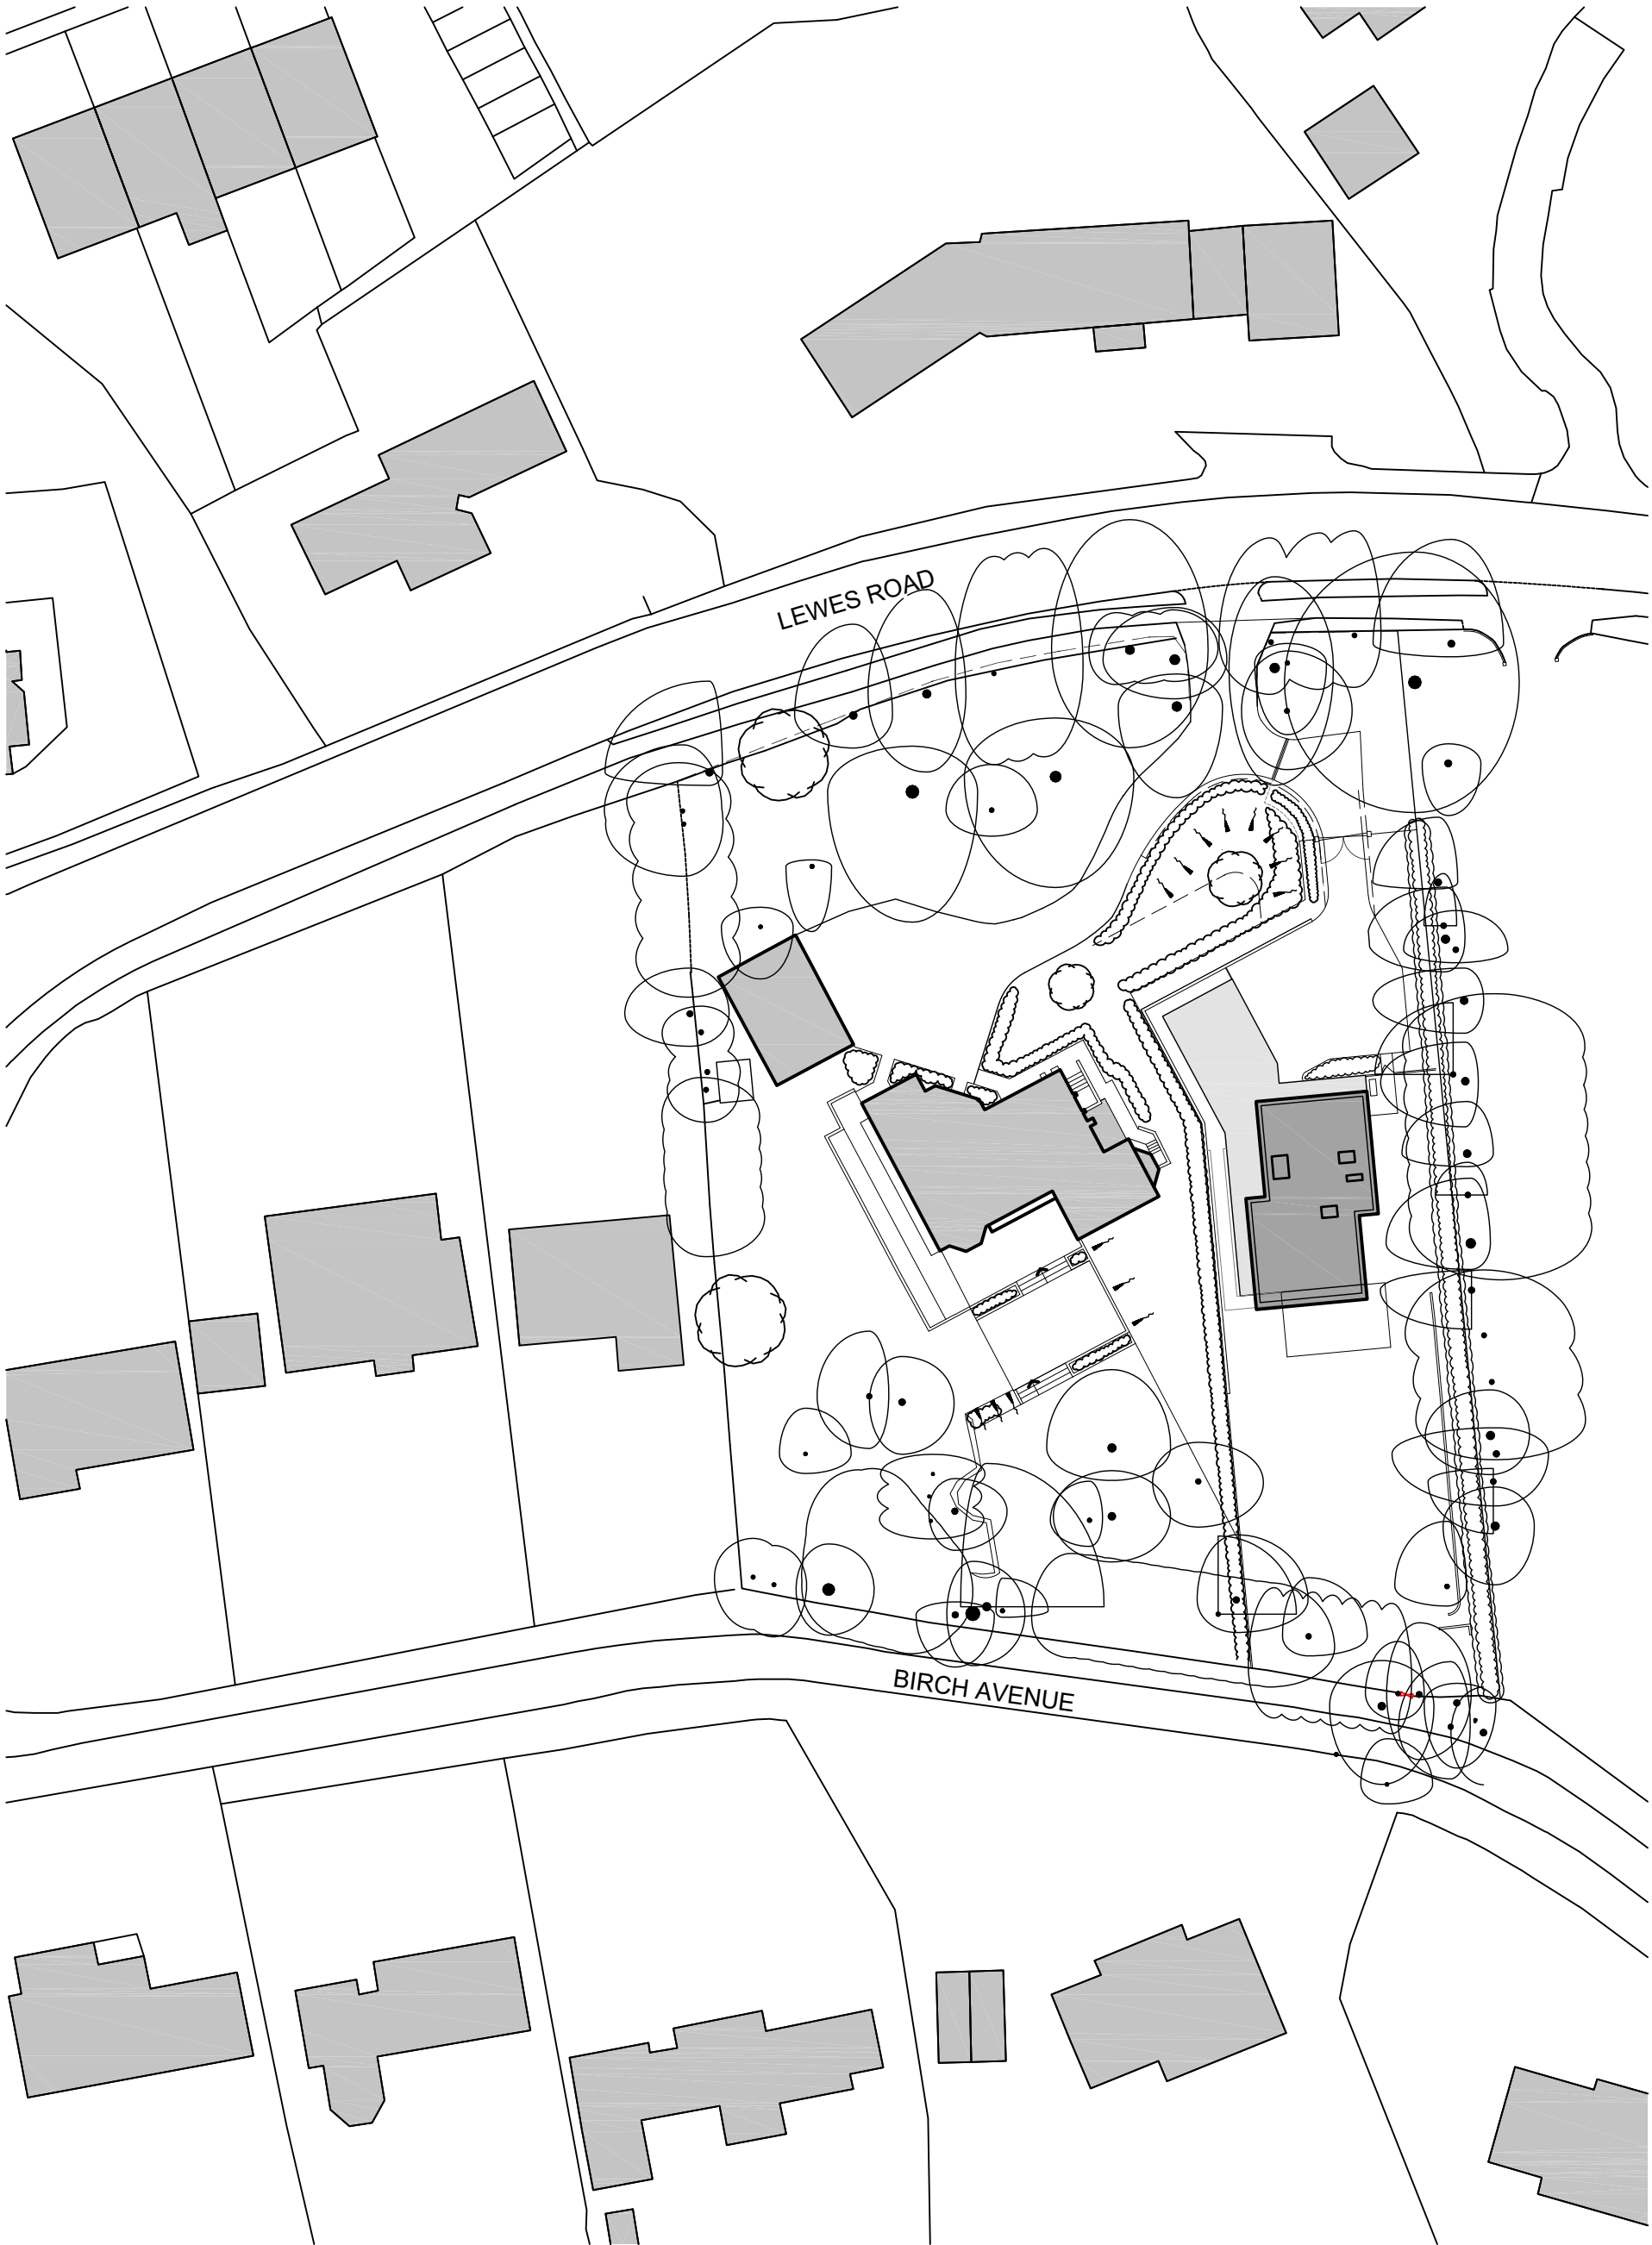


1. Proposed Block Plan

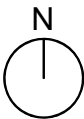

Planning Application

Issue	Date	Comments
-------	------	----------

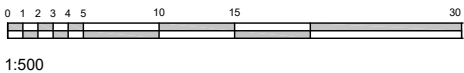

Proposed New Dwelling,
Hurstmead 22 Lewes Road, Haywards Heath

Proposed Block Plan

Drawing Ref: HLR_FA_740

Date: September 2026
Scale: 1:500@ A3
Revision: