
THIS DRAWING IS ONLY LICENSED FOR THE PURPOSE INDICATED IN THE STATUS BAR.


UNAUTHORISED USE SHOULD BE REPORTED TO THE DRAWING OFFICE AND ANY SUCH USE IS NOT INDEMNIFIED

KEY

- EXISTING RUSTIC OAK FEATHER EDGE FENCING
- CONSENTED PORCELAIN TILE
- EXISTING PEA SHINGLE TO SIDE ACCESS
- CONSENTED BRICK PAVIOURS
- NEW OAK SLEEPER

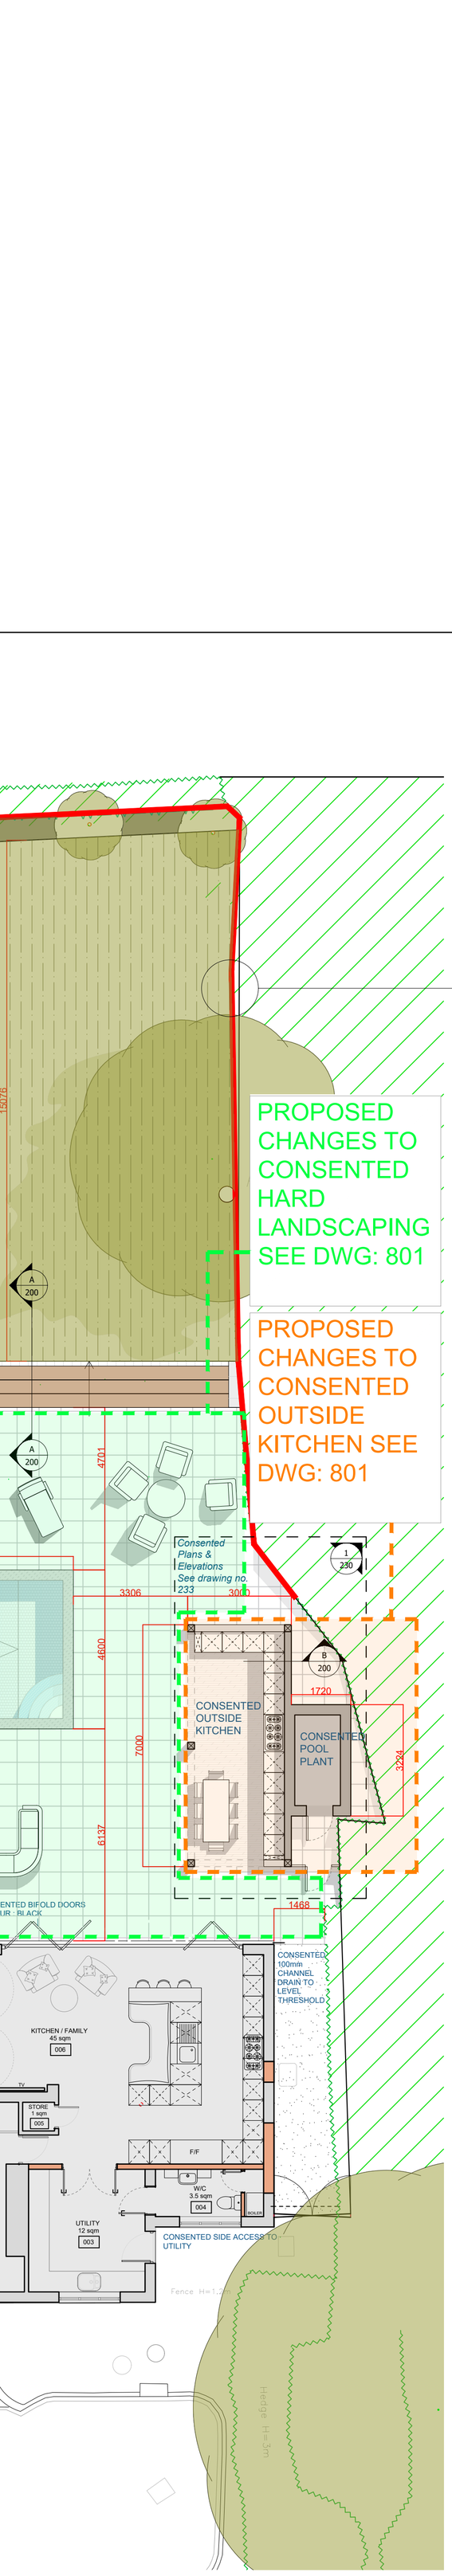


CONSENTED RUSTIC OAK FEATHER EDGE FENCING (1800MM H)

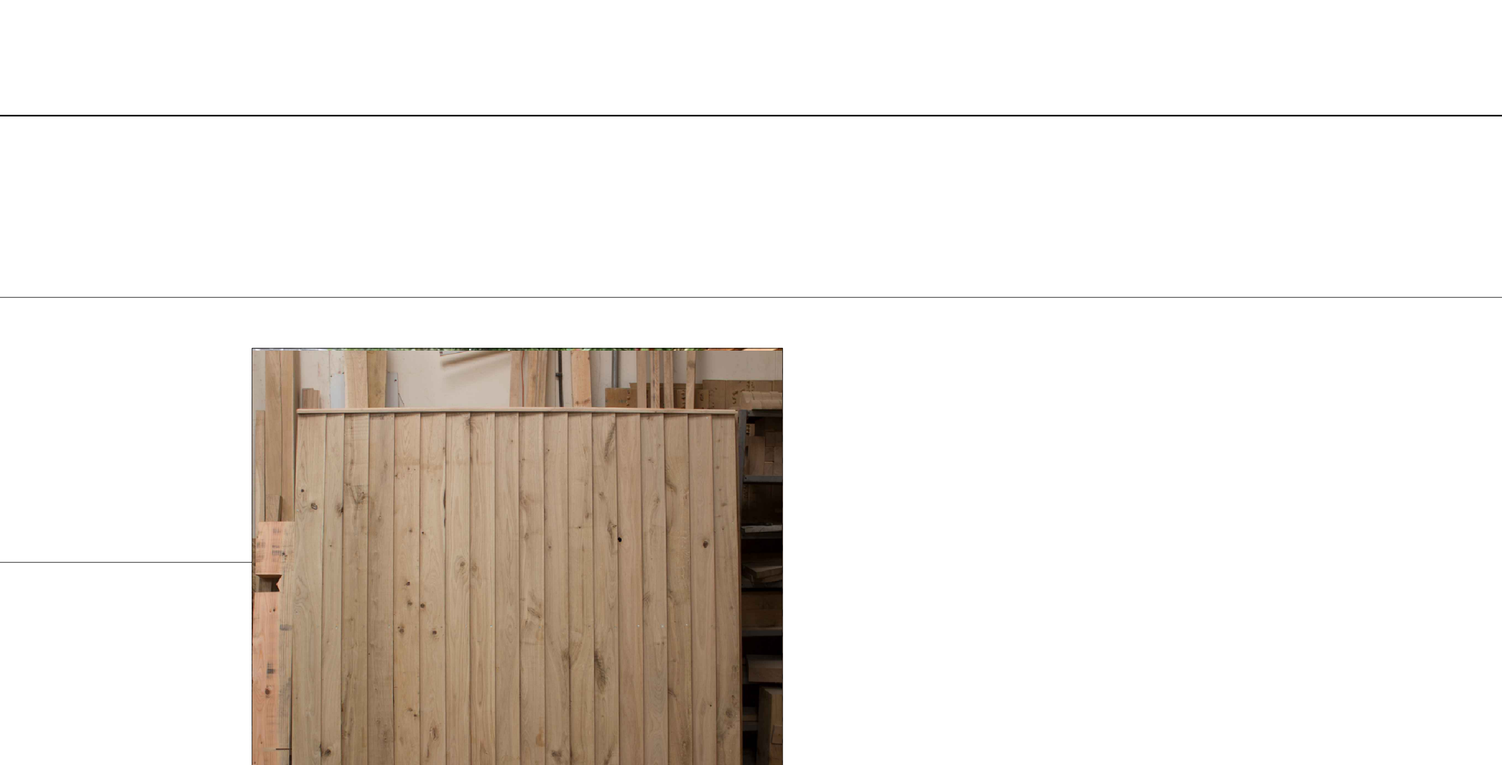

A-A EXTERNAL STAIR SECTION
1:20 @A1

0' 2' 4' 6'
0m 1m 2m

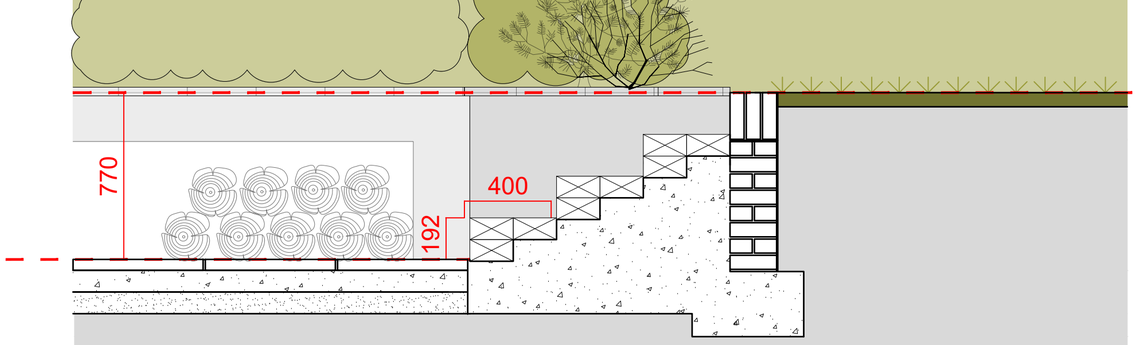

B-B POOL SECTION
1:100 @A1

0' 5' 10' 15' 20'
0m 1m 2m 3m 4m 5m 6m

made Architects

made Architects Ltd
The Stables | 1B Howard Road | Reigate
w: www.made-architects.com
e: info@made-architects.com
t: +44 (0)203 633 4625
madearchitects_

Client:	Michael Falzon
Job:	2218
Address:	Kilnwood Cottage Turners Hill, Crawley RH10 4HB
Drawing:	Consented Landscape Plan
Scale:	1:100
Drawn	WG
Checked	AD
Date:	09/10/2024

PRELIMINARY
Liable to change without notice, not for construction

Size		Rev
A1	200	P0