

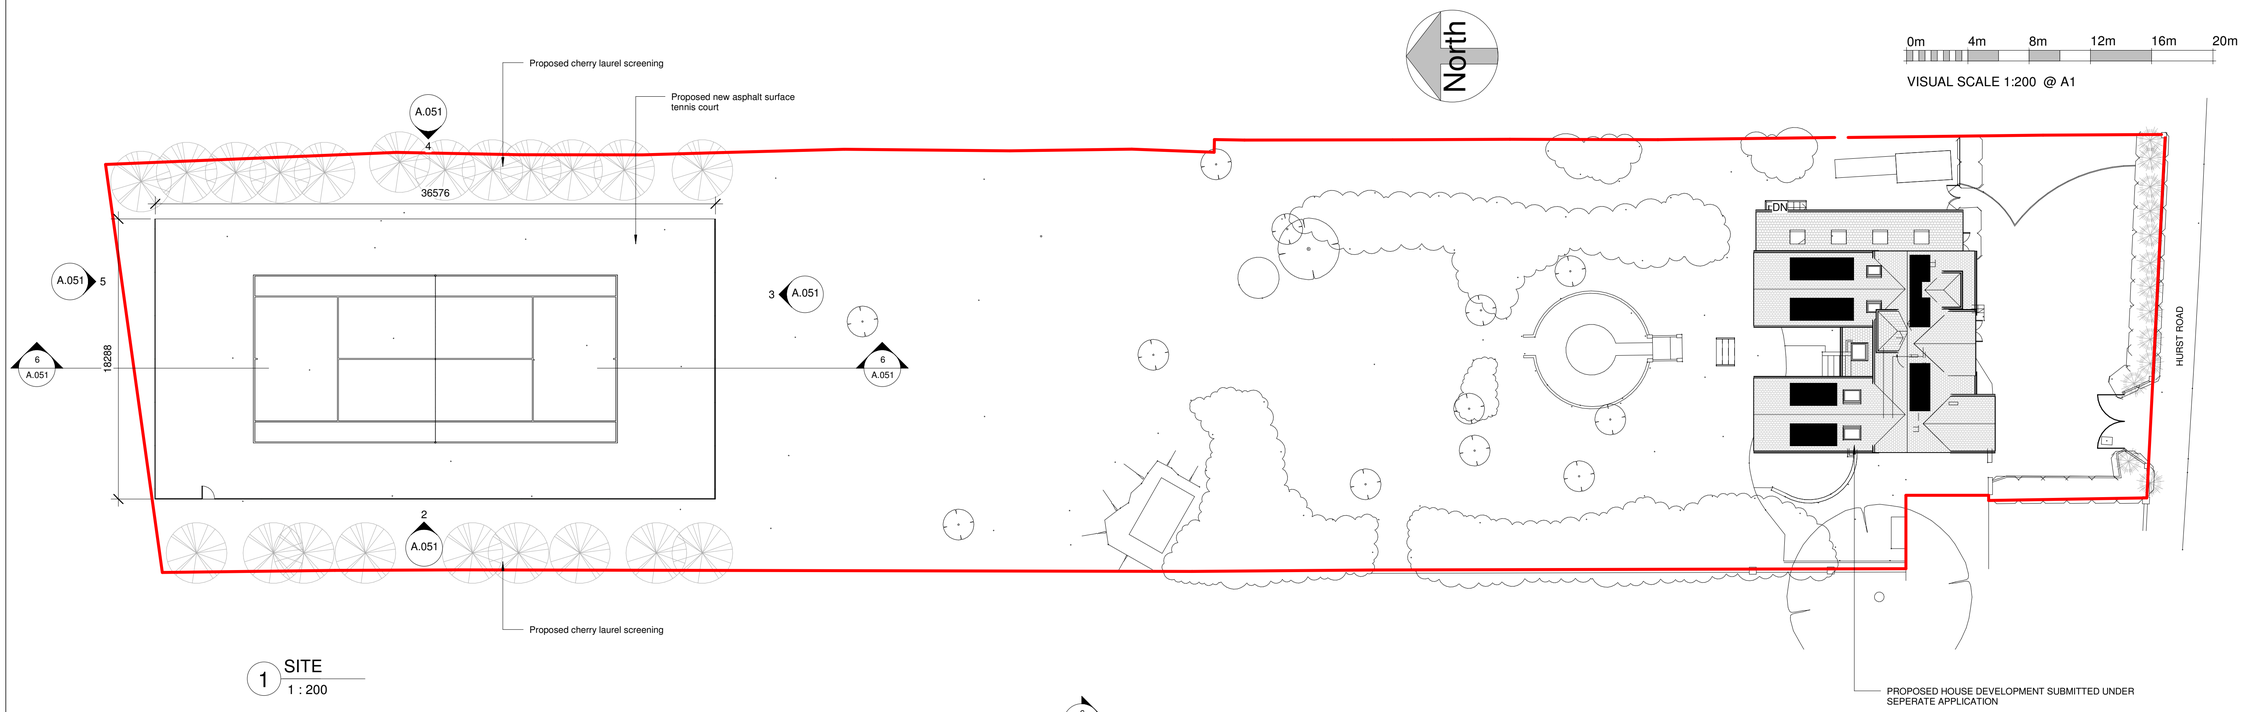



1 SITE
1 : 200

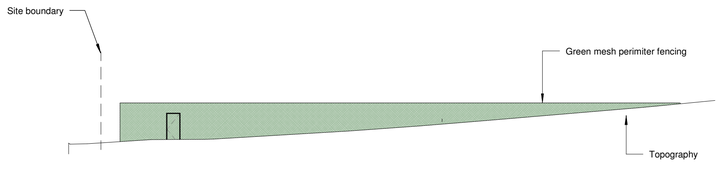


2 TENNINS COURT ELEVATION FACING WEST
1 : 200

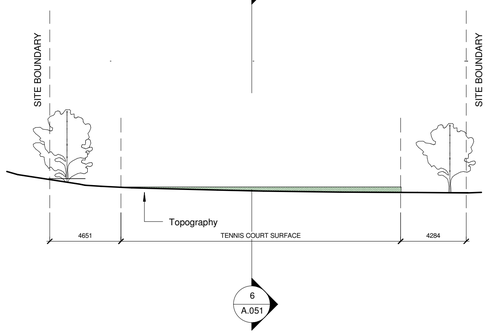


3 TENNINS COURT ELEVATION FACING SOUTH
1 : 200

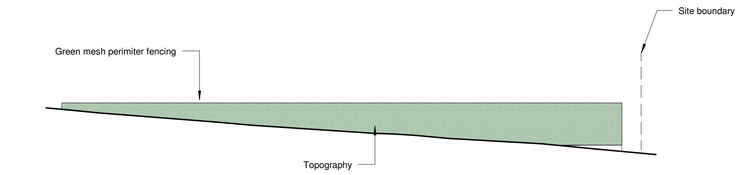

4 TENNINS COURT ELEVATION FACING EAST
1 : 200

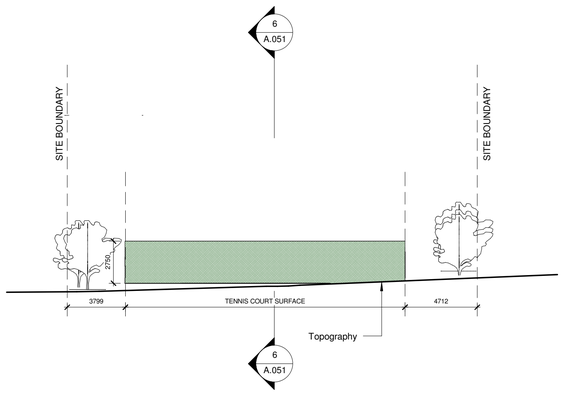

5 TENNINS COURT ELEVATION FACING NORTH
1 : 200

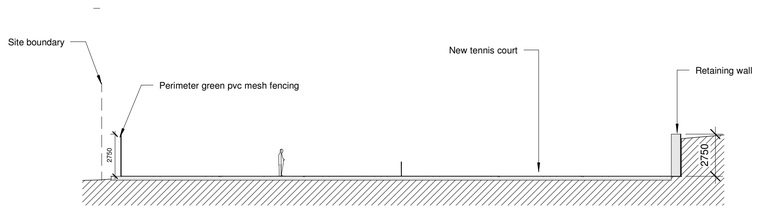

6 SECTION THROUGH TENNIS COURT
1 : 200



PROPOSED FENCING

Rev	Description	Date

KRONA DESIGN
ARCHITECTURAL DESIGN & DRAFTING
4 Union Place | Worthing | BN11 1LG
info@kronadesign.co.uk | kronadesign.co.uk
Tel: 01903 256150 Mob: 07827 994111

PROJECT
Proposed Tennis Court

ADDRESS
50 Hurst Road
Hassocks
West Sussex

TITLE
Proposed Site

CLIENT
Wooj Property Ltd.

DRAWN	STATUS	DATE
JLB		26/09/24

SCALE (@ A1)	PROJECT NUMBER
1 : 200	KD.1627

DRAWING NUMBER	REV
A.051	

© KRONA DESIGN