


PART PROPOSED BOUNDARY FENCE ELEVATION/ DETAIL @ 1:50

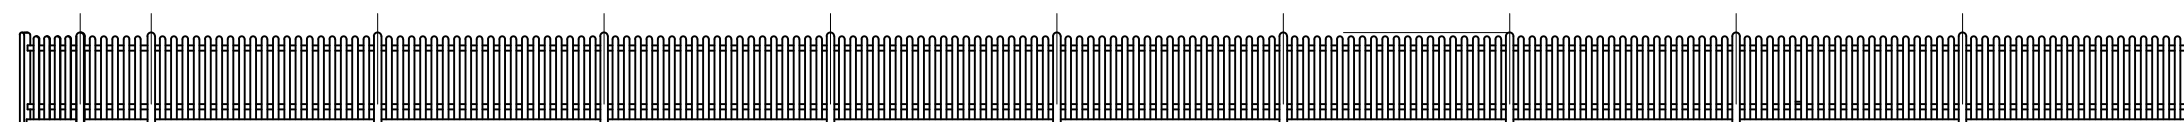

PROPOSED BOUNDARY FENCE ELEVATION

Little
White Gates

Project Proposed Boundary Fence
'Little White Trees'
Black Hill
Lindfield
West Sussex
RH16 2HF

Drawing Proposed Boundary Fence
Layout, Street Elevation &
Part Detailed Elevation



Architects & Planning Consultants

Clock Tower House, Lewes Road
Lindfield, West Sussex. RH16 2LH
Telephone 01444 - 484711

Client
Mr S Smith

Drawing no.	date May 26	scale 1:100@A2	drawn GRM
0226.POI	revisions	A B	

©THE CONTRACTOR SHOULD CHECK ALL DIMENSIONS ON SITE.
NO DIMENSIONS TO BE SCALED FROM DRAWINGS.
IT IS THE CONTRACTOR'S RESPONSIBILITY TO ENSURE COMPLIANCE
WITH BUILDING REGULATIONS.

PROPOSED BOUNDARY FENCE LAYOUT

BLACK HILL