


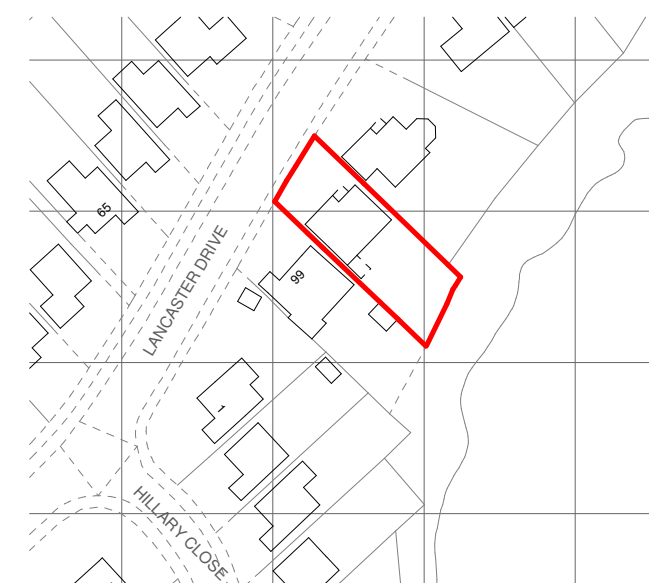


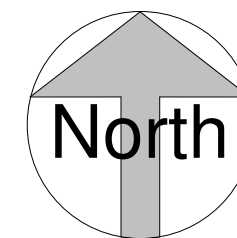

Block Plan
1 : 500

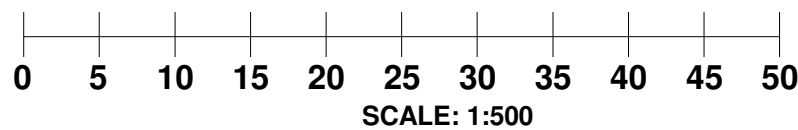

OS Map
1 : 1250

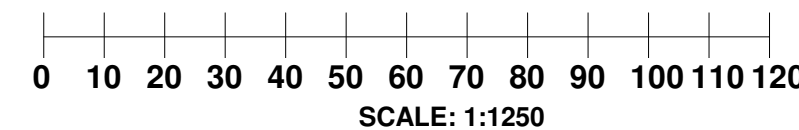

CANOPY
Planning Services

Tel: 020 3632 2690 Email: info@canopyplanning.co.uk
Mob: 07956311277 Web: www.canopyplanning.co.uk



68 Lancaster Drive,
East Grinstead,
RH19 3XH

**EXISTING BLOCK PLAN & OS
MAP**

Project number	Project Number	2526/05
Date	Mar. 2025	
Drawn by	M.D	
Checked by	Checker	Scale 1:1250 & 1:500