

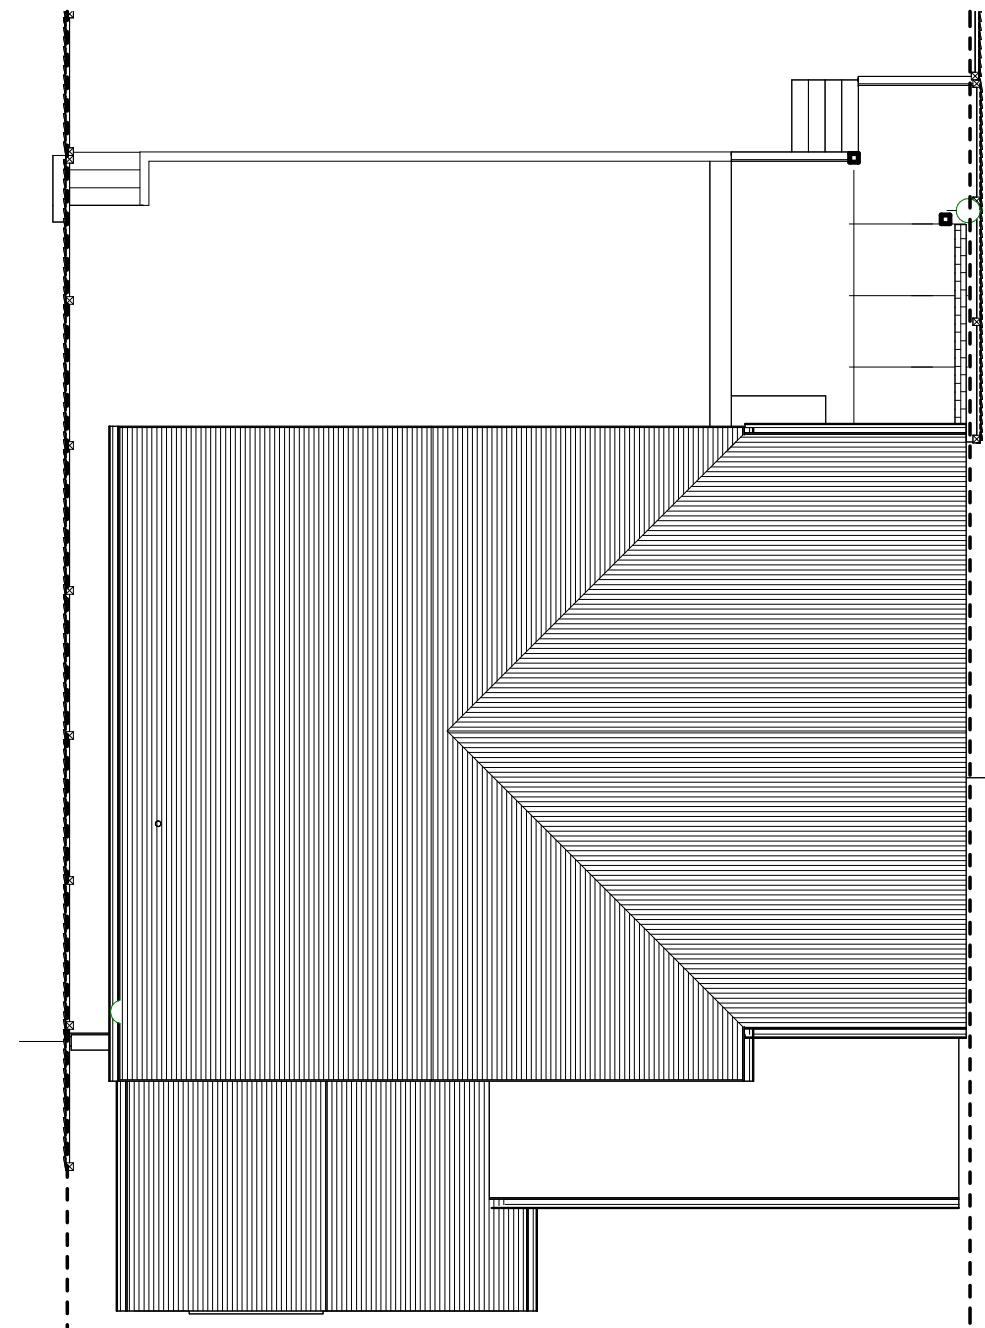


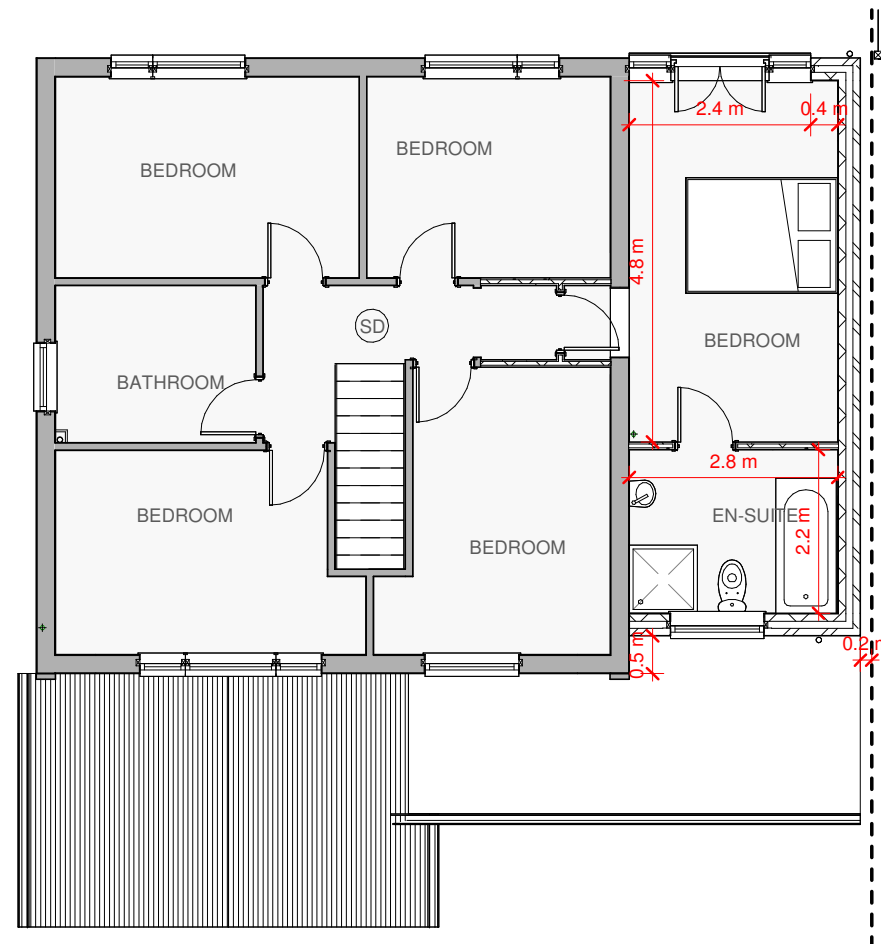

PLANNING DRAWINGS

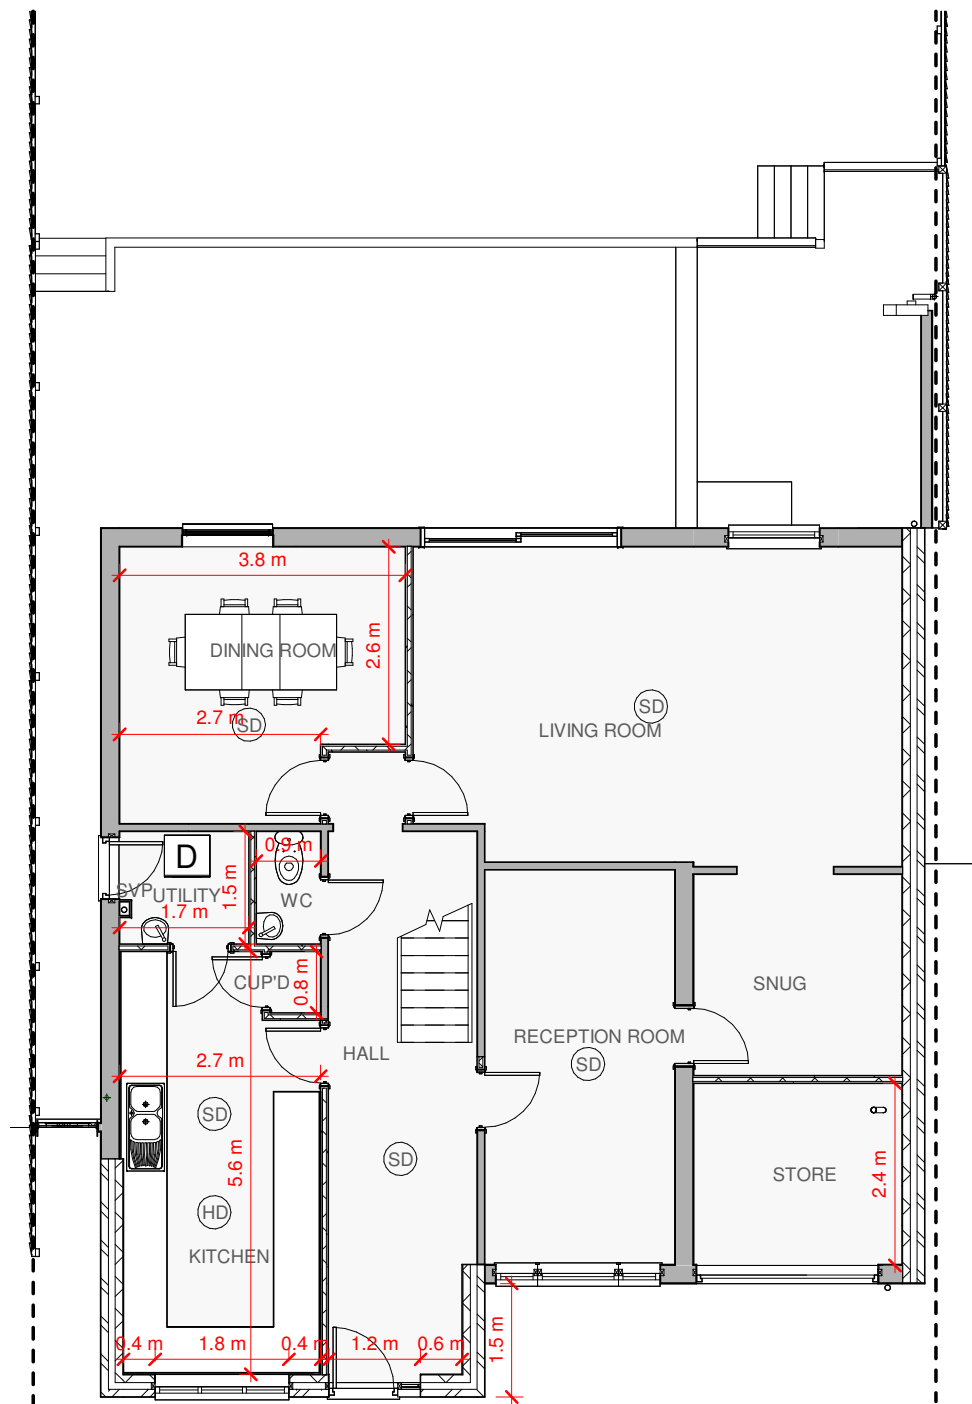

PROPOSED PLANS

Project number	Project Number	2526/06
Date	Mar. 2025	
Drawn by	M.D	
Checked by	Checker	Scale
		A3 @ 1 : 100