


planning history:

24 Stanford Avenue:
DM/17/1506 | Single storey side/rear extensions.



26 Stanford Avenue:
DM/20/0568 | Proposed rear dormer extension to roof.

48 Stanford Avenue:
07/03708/FUL | Conversion of loft to create new ensuite bedroom with dormer to rear and rooflights to front of property

50 Stanford Avenue:
06/02664/FUL | Single storey 'lean-to' type conservatory at rear of existing property.

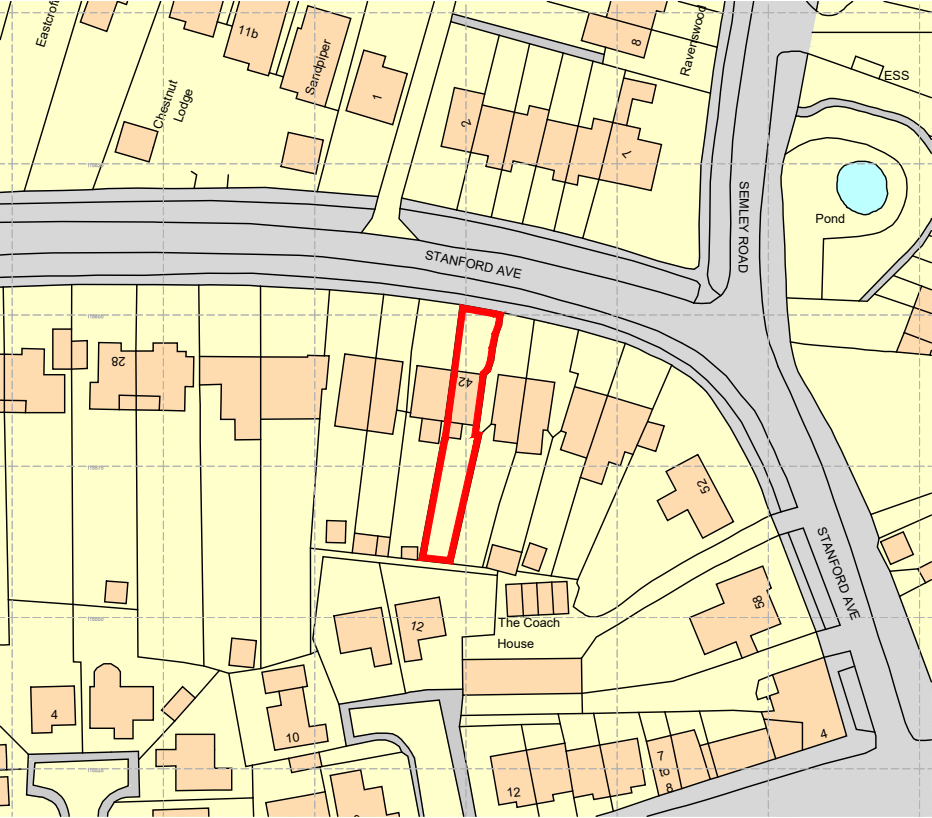


site location plan

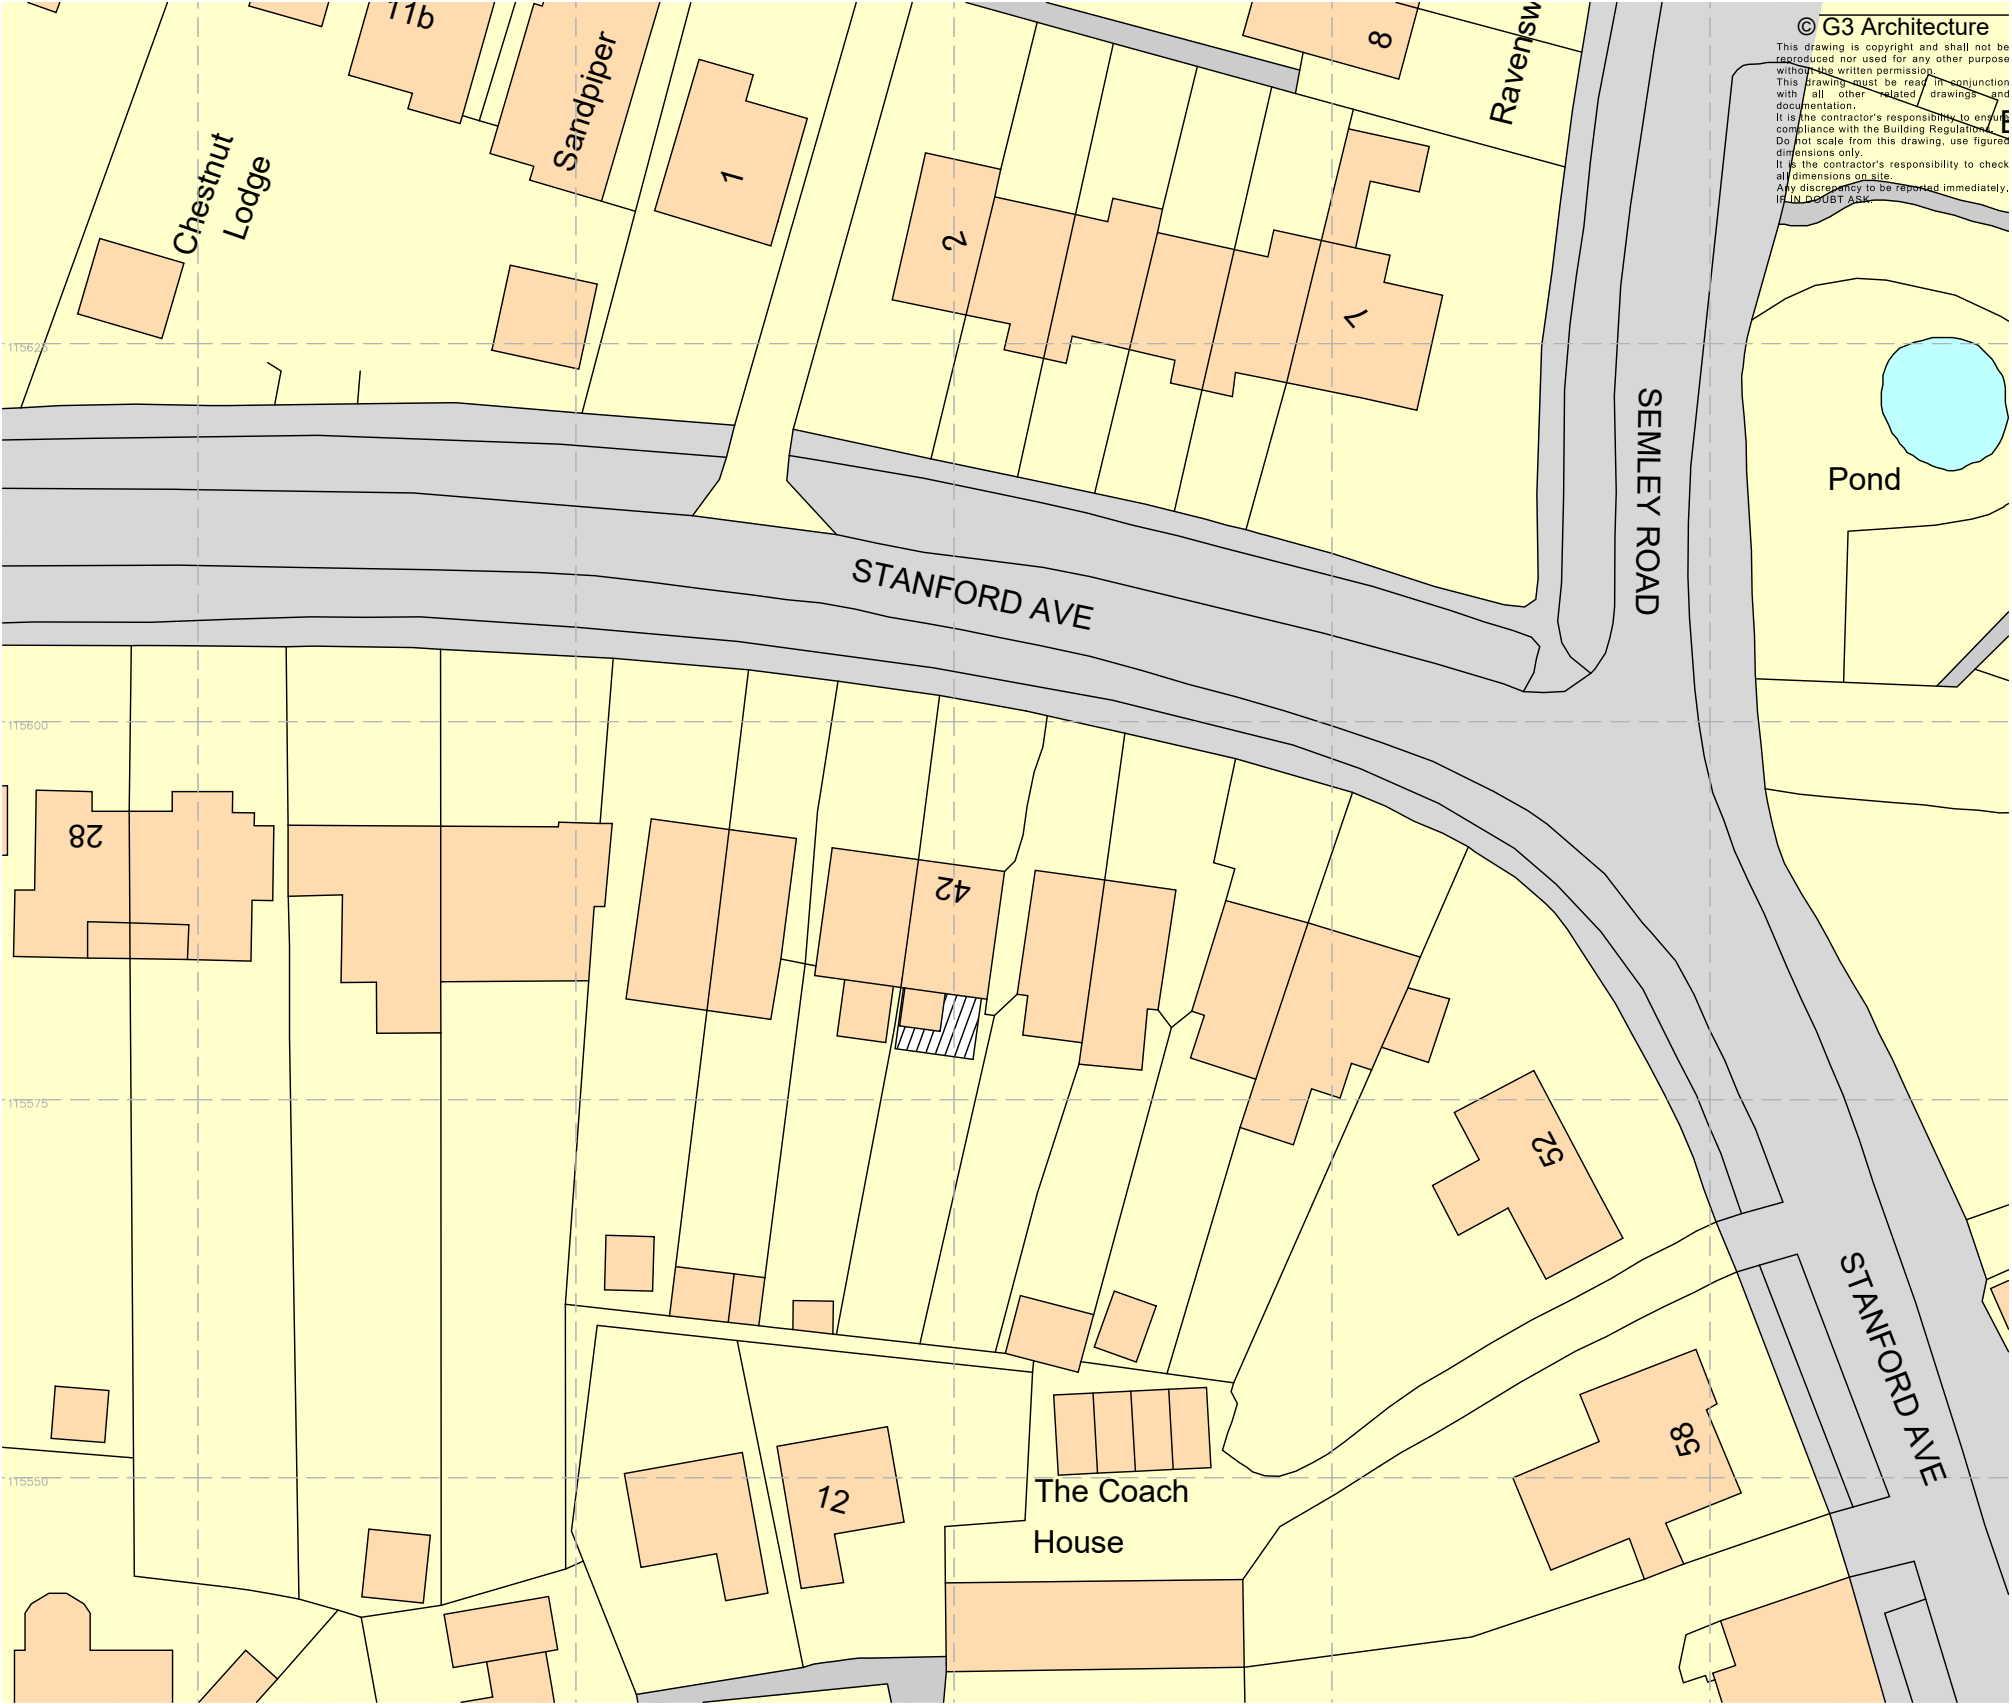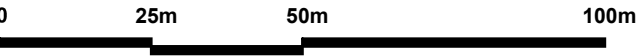

block plan



proposed extension shown hatched
Ordnance Survey, (c) Crown Copyright 2025.
All rights reserved. Licence number 100022432

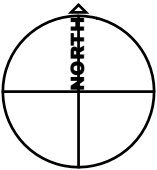

notes + revisions				client + project	title	scale	number
				Mr. J. Beeby & Mr. L. Trenaman	Location + Block Plans	1 : 500/1250 @ A3	2542.LP01
				42 Stanford Avenue		date	status
				Hassocks		20.03.2025	OS