




GENERAL NOTES


Use written dimensions only, do not scale from drawing. Use latest revision of all referenced information.

LAT 50.996039 LONG -0.101166

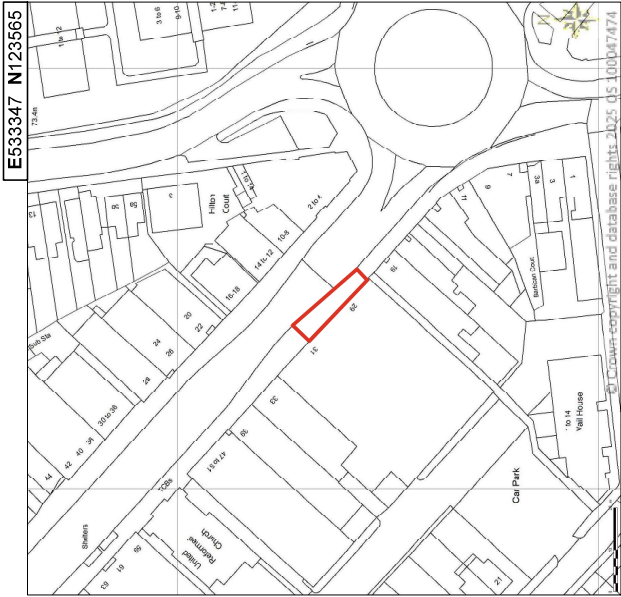

DETAILED SITE LOCATION

SCALE 1:1250
Ordnance Survey map extract based upon Landranger map series with the permission of the controller of His Majesty's Stationery Office.
Mile licence no. 100047474.
Crown copyright.

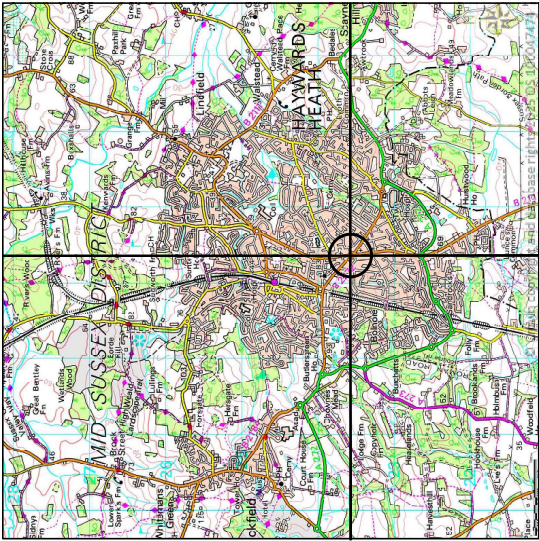

SITE LOCATION

SCALE 1:50000
Ordnance Survey map extract based upon Landranger map series with the permission of the controller of His Majesty's Stationery Office.
Mile licence no. 100047474.
Crown copyright.

Rev	Date	Description	Drawn	Chkd
A	07/10/2025	New BT StreetHub Structure	PSB	ADN



Drng Status

PLANNING

Call No. & Name

HYH-102

Site Name & Address

Pavement o/s 29-31 South Rd, Haywards Heath, RH16 4LQ

Drawing Title

SITE LOCATION MAPS

Scale	As Shown	Date	07/10/2025
Drawn By	PSB	Checked By	ADN
Drawing Number	001	Revision	A