




01 Play Section AA
Scale: 1:50

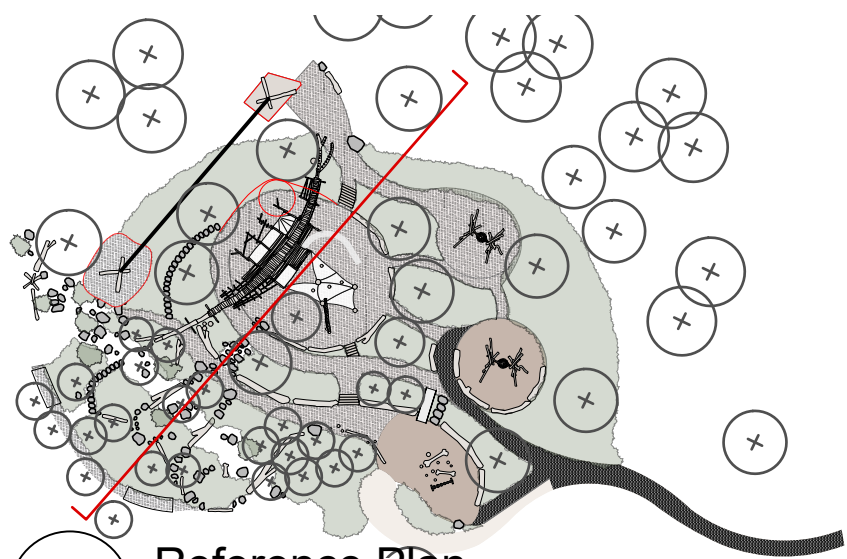

02 Reference Plan
Scale: 1:1000

Lost Forest Features

- P01 Timber frames
- P02 Notched legs
- P03 Timber deck
- P04 Playable timber infills
- P05 Play nets
- P06 Slide
- P07 Fireman's pole
- P08 Tethered swings
- P09 Pommel walk

ERECT ARCHITECTURE

228 Regent Studios, 8 Andrews Rd., London E8 4QN 444 (0)20 7254 6336

client Borde Hill
project Reinventing Borde Hill
title Proposed Play Section AA

scale 1:50 at A1

rev.	date	description
P01	13/10/2025	Issued for Section 73 Planning
P02	10/11/2025	Revised for Section 73 Planning

drawing no.	revision
ERA-402-22402-L-400-GA-PL	P02

0m 1m 2m 1:50

All drawings are copyright of erect architecture. do not scale from drawings, the contractor is to verify all dimensions on site prior to any manufacture