





01 Play Section BB
Scale: 1:50

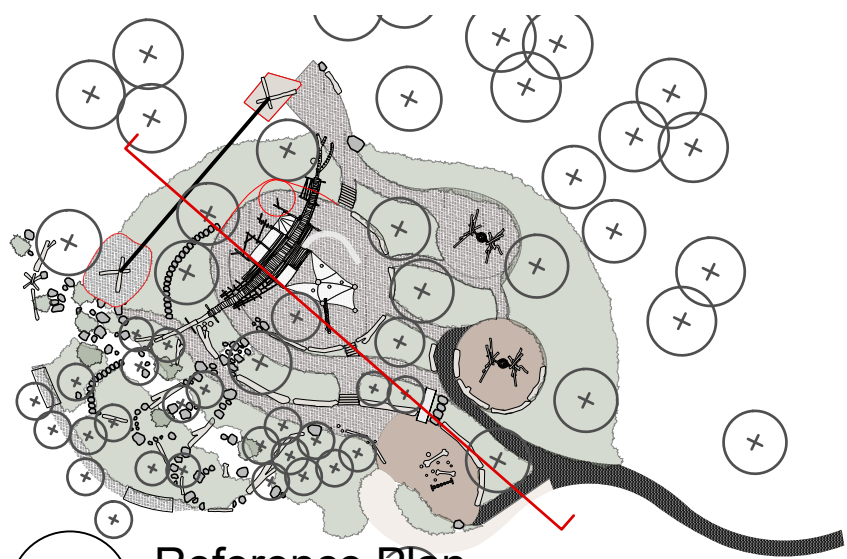

02 Reference Plan
Scale: 1:1000

Lost Forest Features

- P01 Timber frames
- P02 Notched net posts
- P03 Play nets
- P04 Tethered swings
- P05 Slide
- P06 Fireman's pole
- P07 Cableway
- P08 Timber deck
- P09 Notched legs
- P10 Natural hardwood log benches

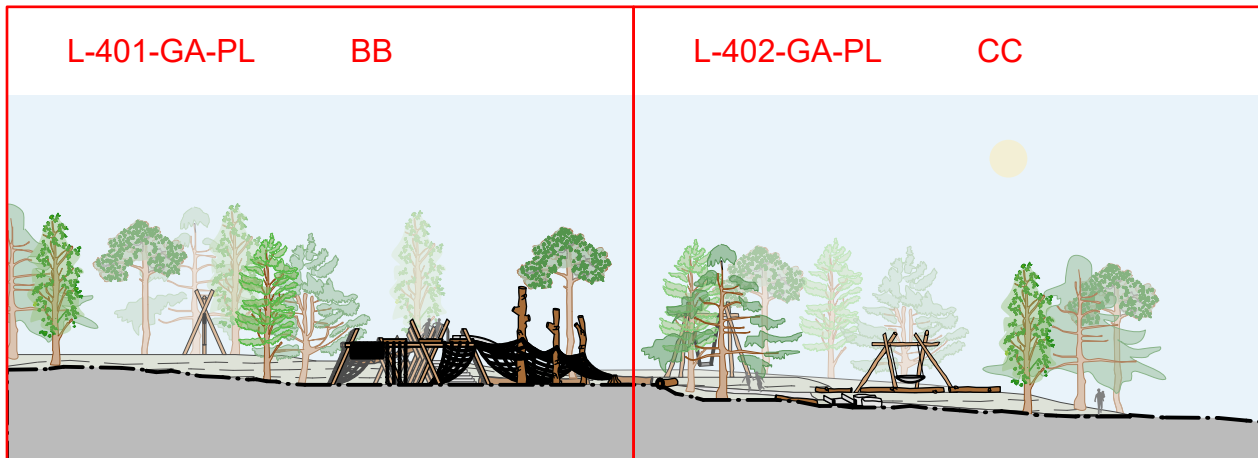

03 Play Section BB/CC Reference
Scale: 1:500

ERECT ARCHITECTURE
228 Regent Studios, 8 Andrews Rd, London E8 4QN 444 (0)20 7254 6336

client	Borde Hill		
project	Reinventing Borde Hill		
title	Proposed Play Section BB		
scale	1:50	at A1	
rev.	date	description	
P01	10/11/2025	Issued for Section 73 Planning	
drawing no.	ERA-402-22402-L-401-GA-PL		revision
			P01

0m 1m 2m 1:50

All drawings are copyright of erect architecture. do not scale from drawings, the contractor is to verify all dimensions on site prior to any manufacture