




FRONT ELEVATION

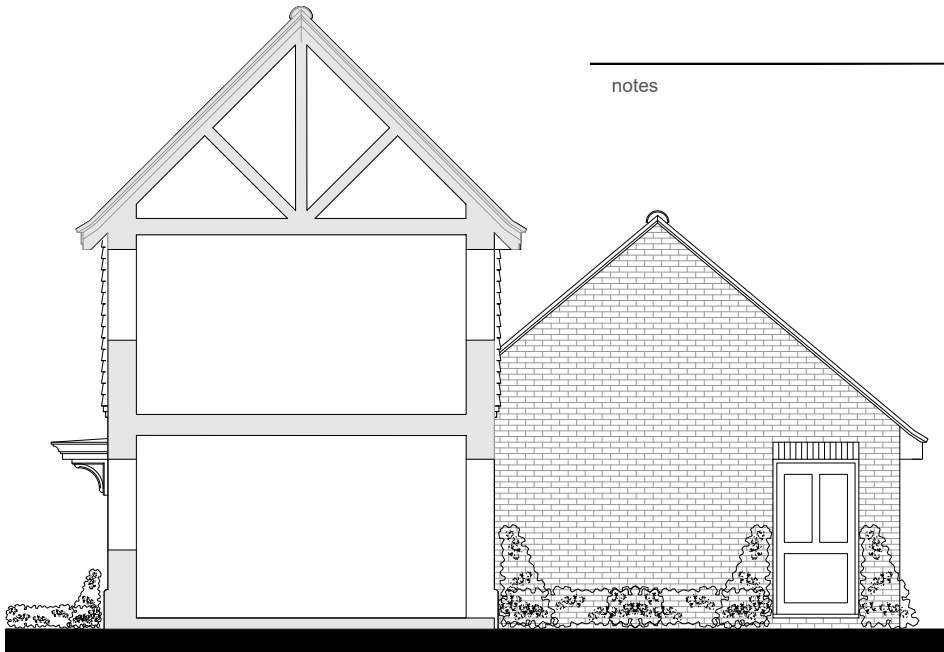


SECTION / SIDE ELEVATION



SECTION / SIDE ELEVATION



FIRST FLOOR PLAN

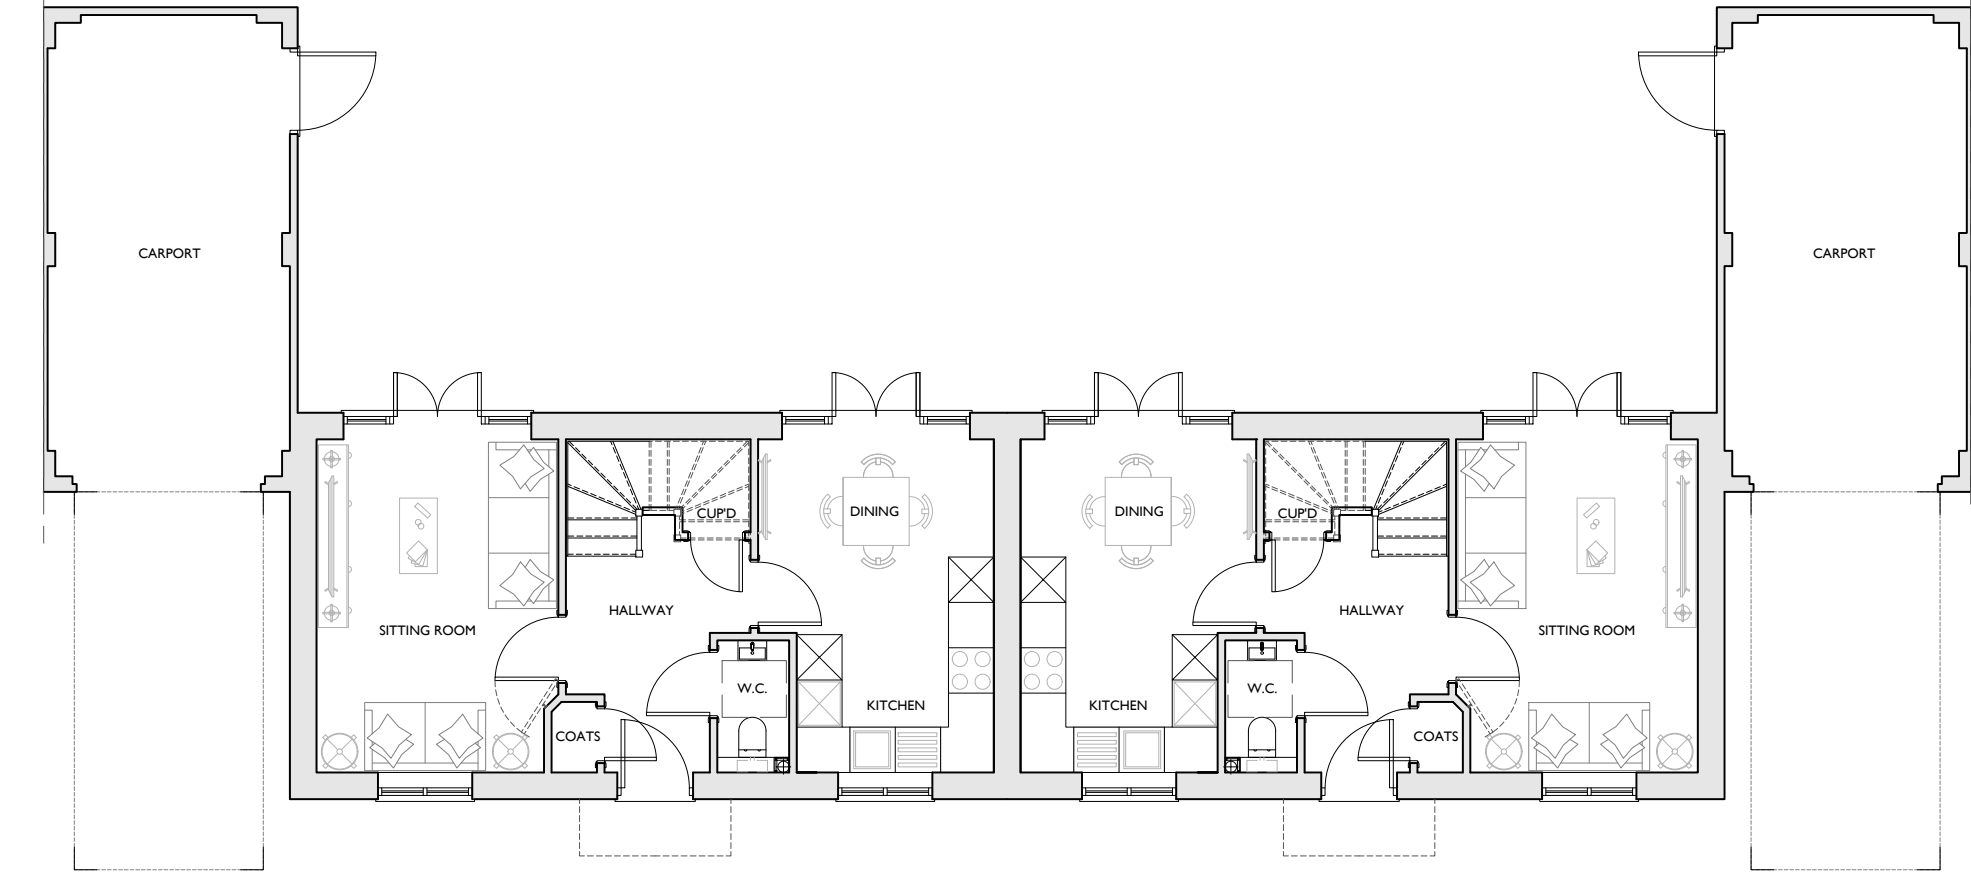

GROUND FLOOR PLAN
PLOT 32 & 33
850 sqft



REAR ELEVATION



SECTION / SIDE ELEVATION



SECTION / SIDE ELEVATION