




FRONT ELEVATION

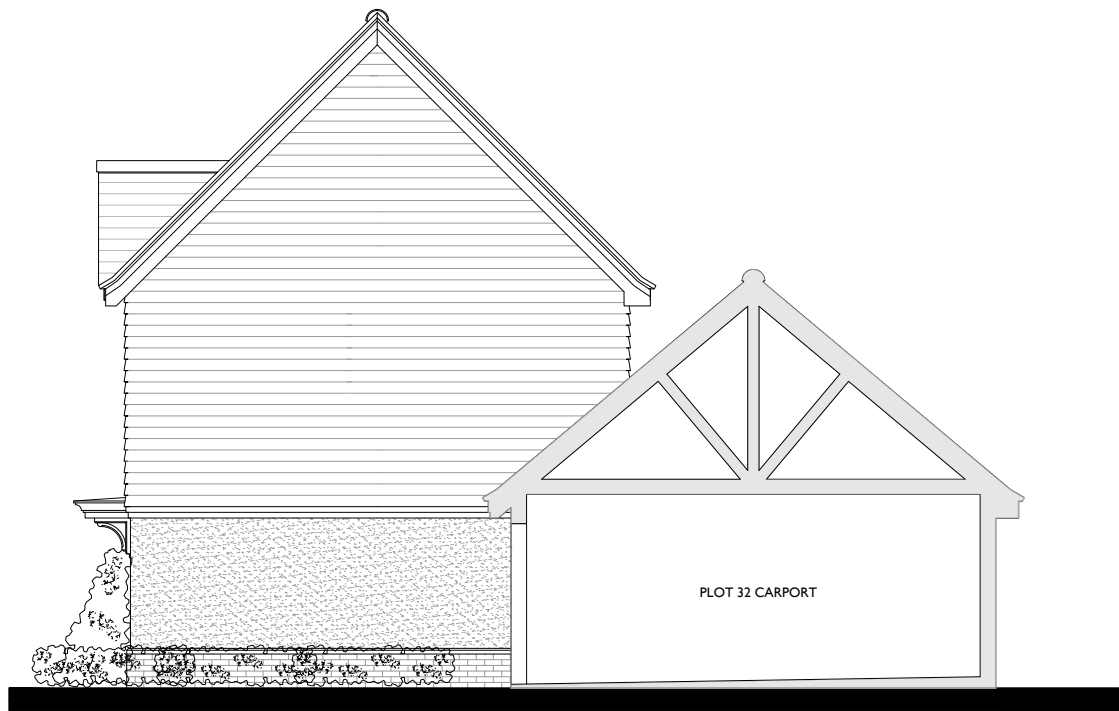


SIDE ELEVATION



SIDE ELEVATION




REAR ELEVATION

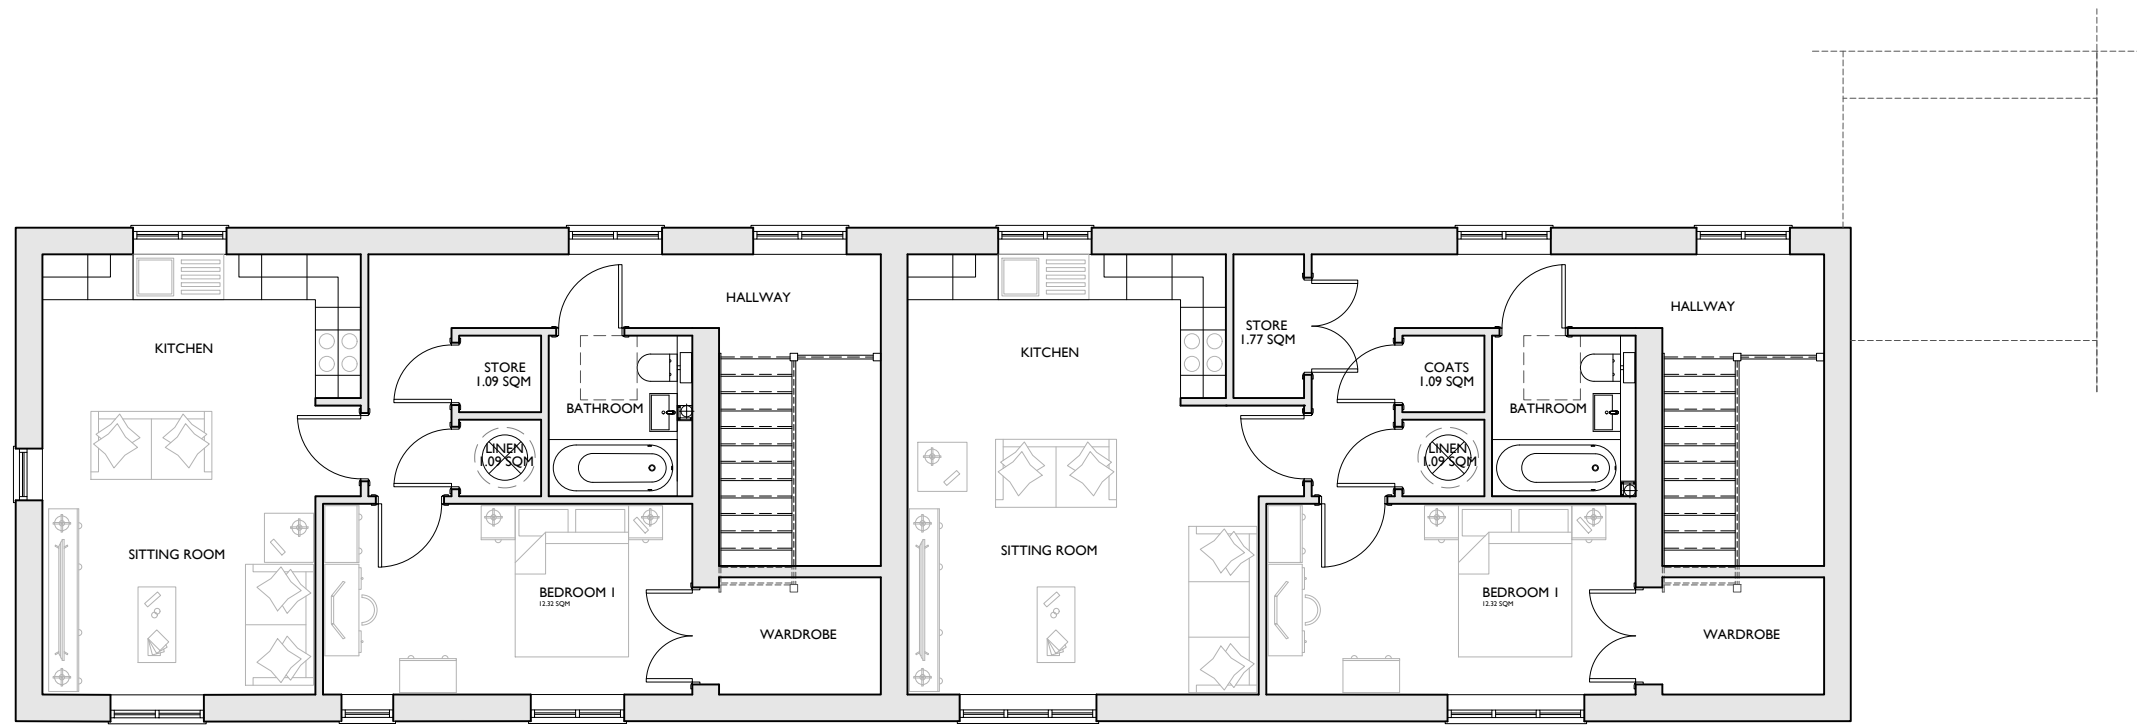

FIRST FLOOR PLAN
53.9 SQM (580 sqft)
PLOT 34

FIRST FLOOR PLAN
59.9 SQM (644 sqft)
PLOT 33

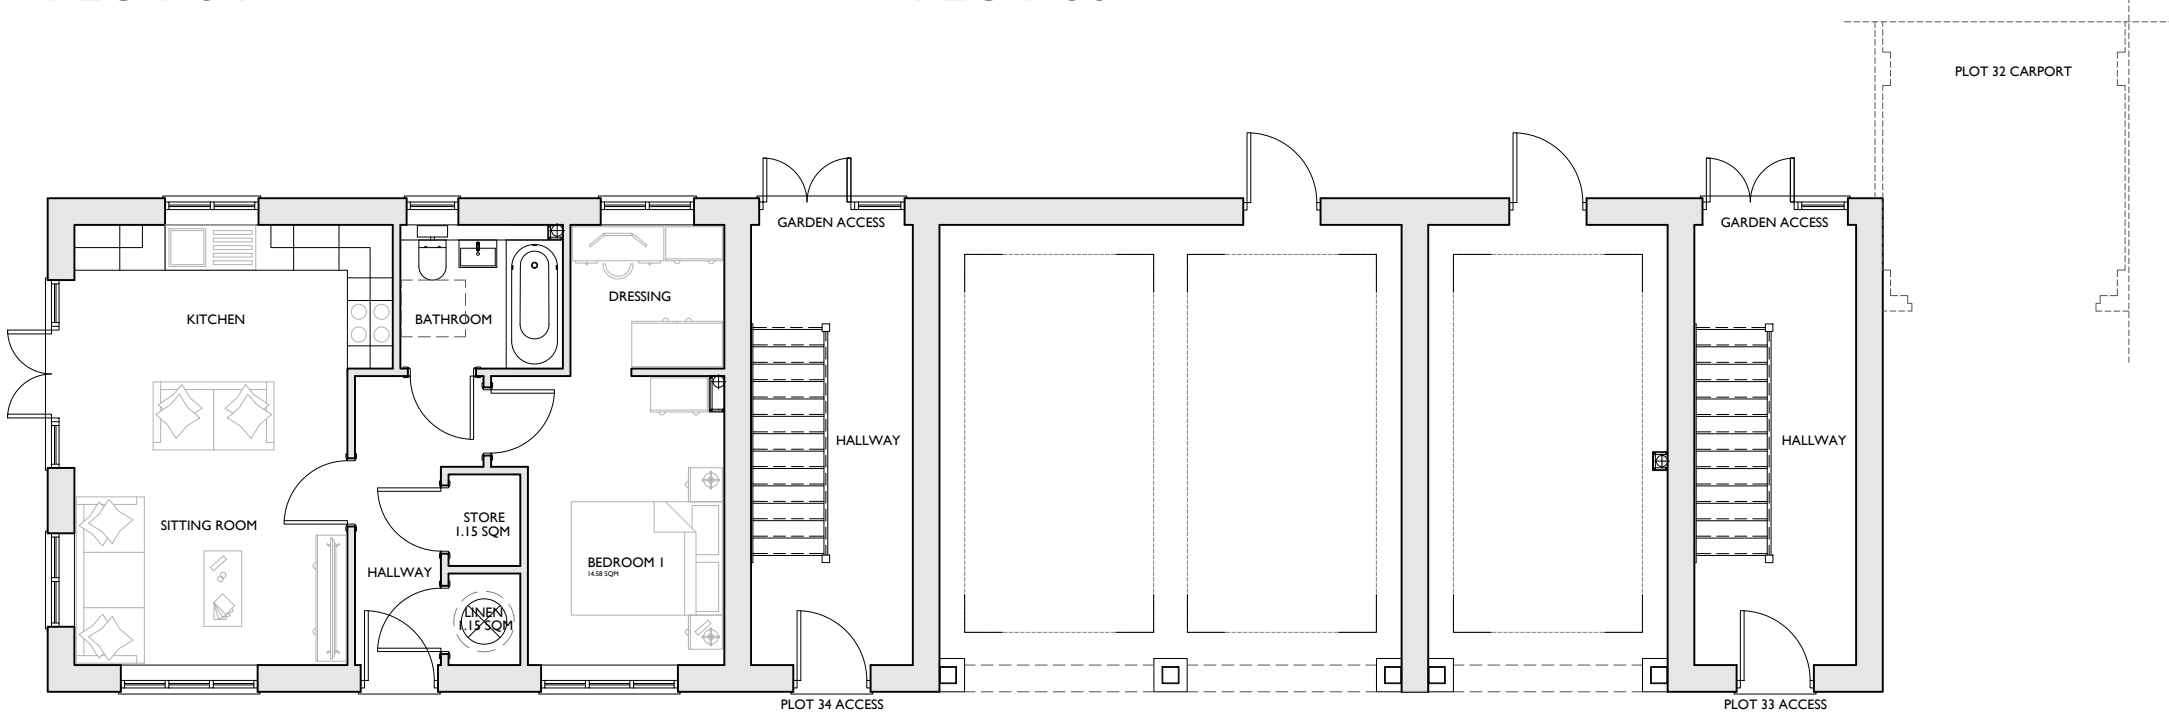

GROUND FLOOR PLAN
50.0 SQM (538 sqft)
PLOT 35