


notes

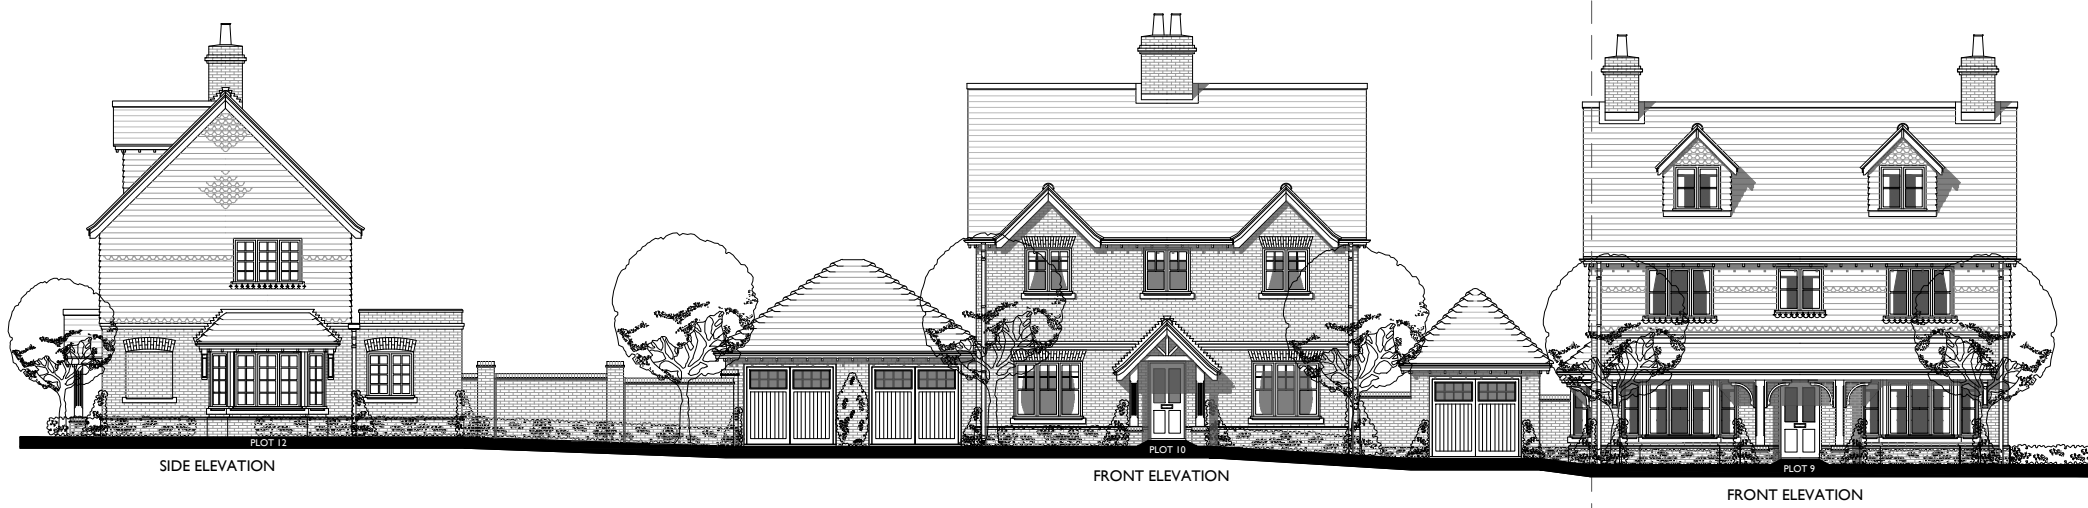

A 07.08.26 PJ REVISED FOLLOWING CONSULTATION COMMENTS

revision
date
prepared
description



Knightway House
Park Street
Bagshot
Surrey
GU19 5AQ
T : 01276 538941
www.antlerhomes.co.uk

project:
SELSFIELD ROAD, ARINGLY

drawing
STREET SCENES -
SHEET 1 OF 2

date
27.02.26
scale
1:200 @ A1
drawn
MJ

drawing number
AH314 - PL.28
revision
A

1:200 0 5m 10m 15m