


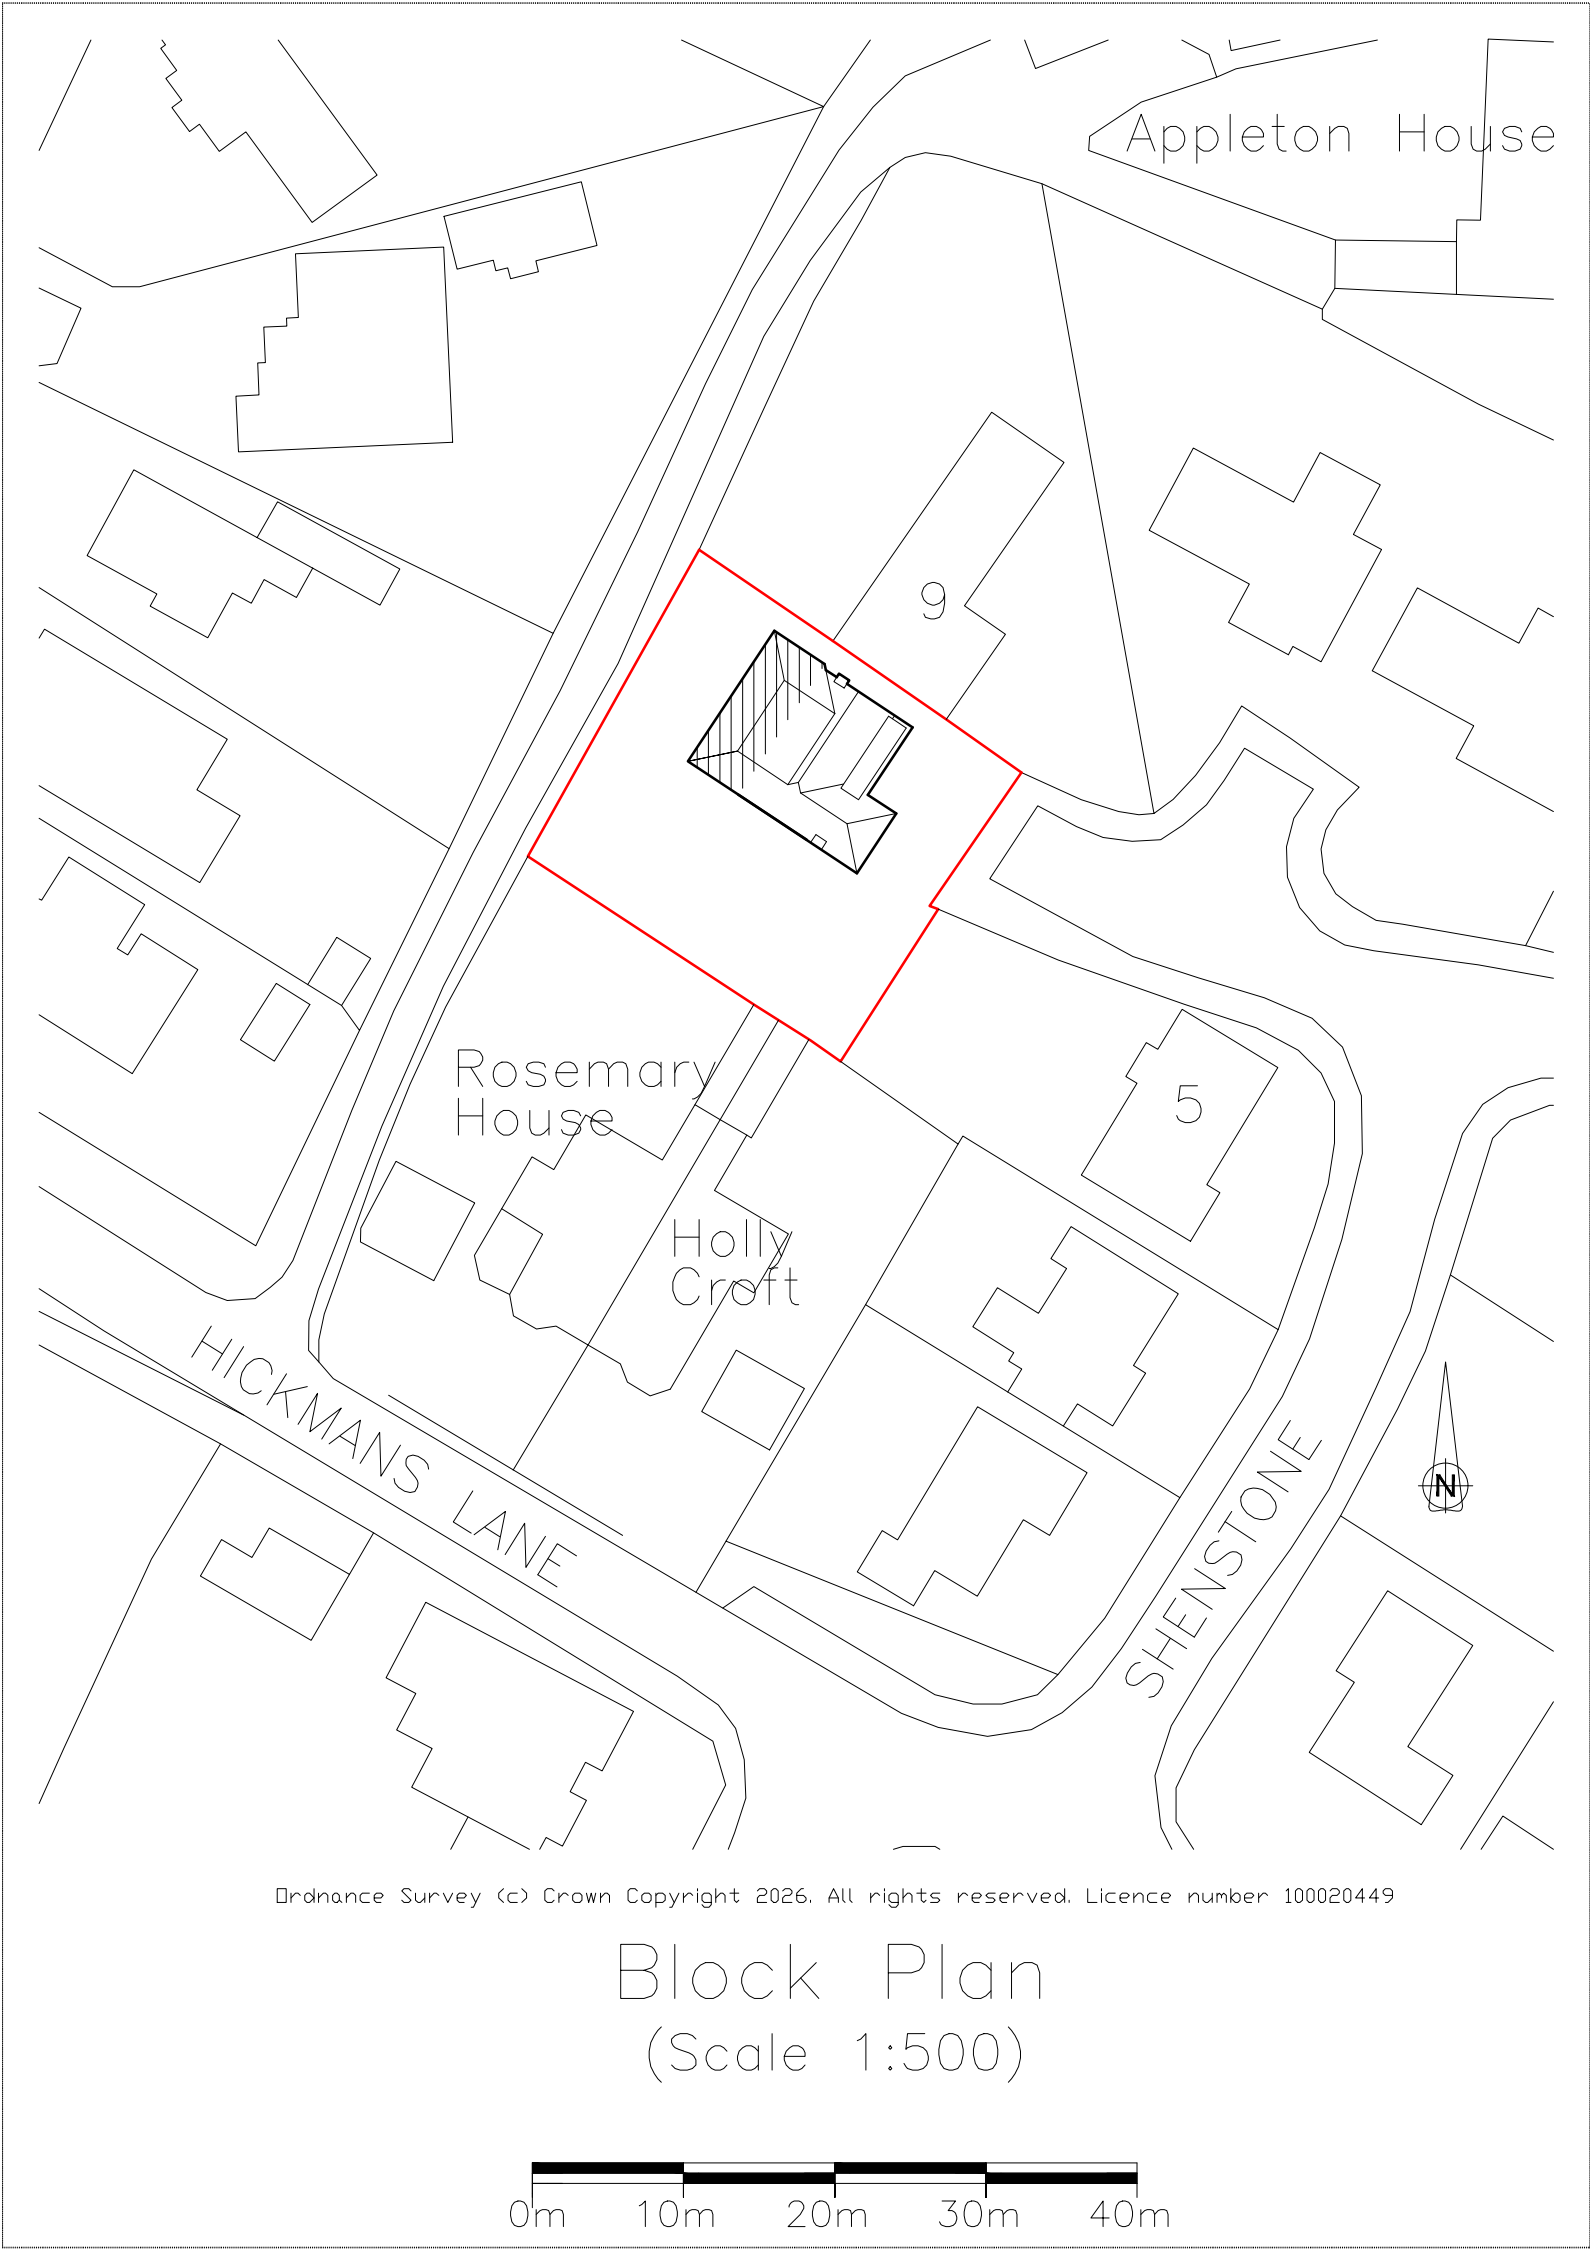

Ordnance Survey (c) Crown Copyright 2026. All rights reserved. Licence number 100020449

Block Plan

(Scale 1:500)

