

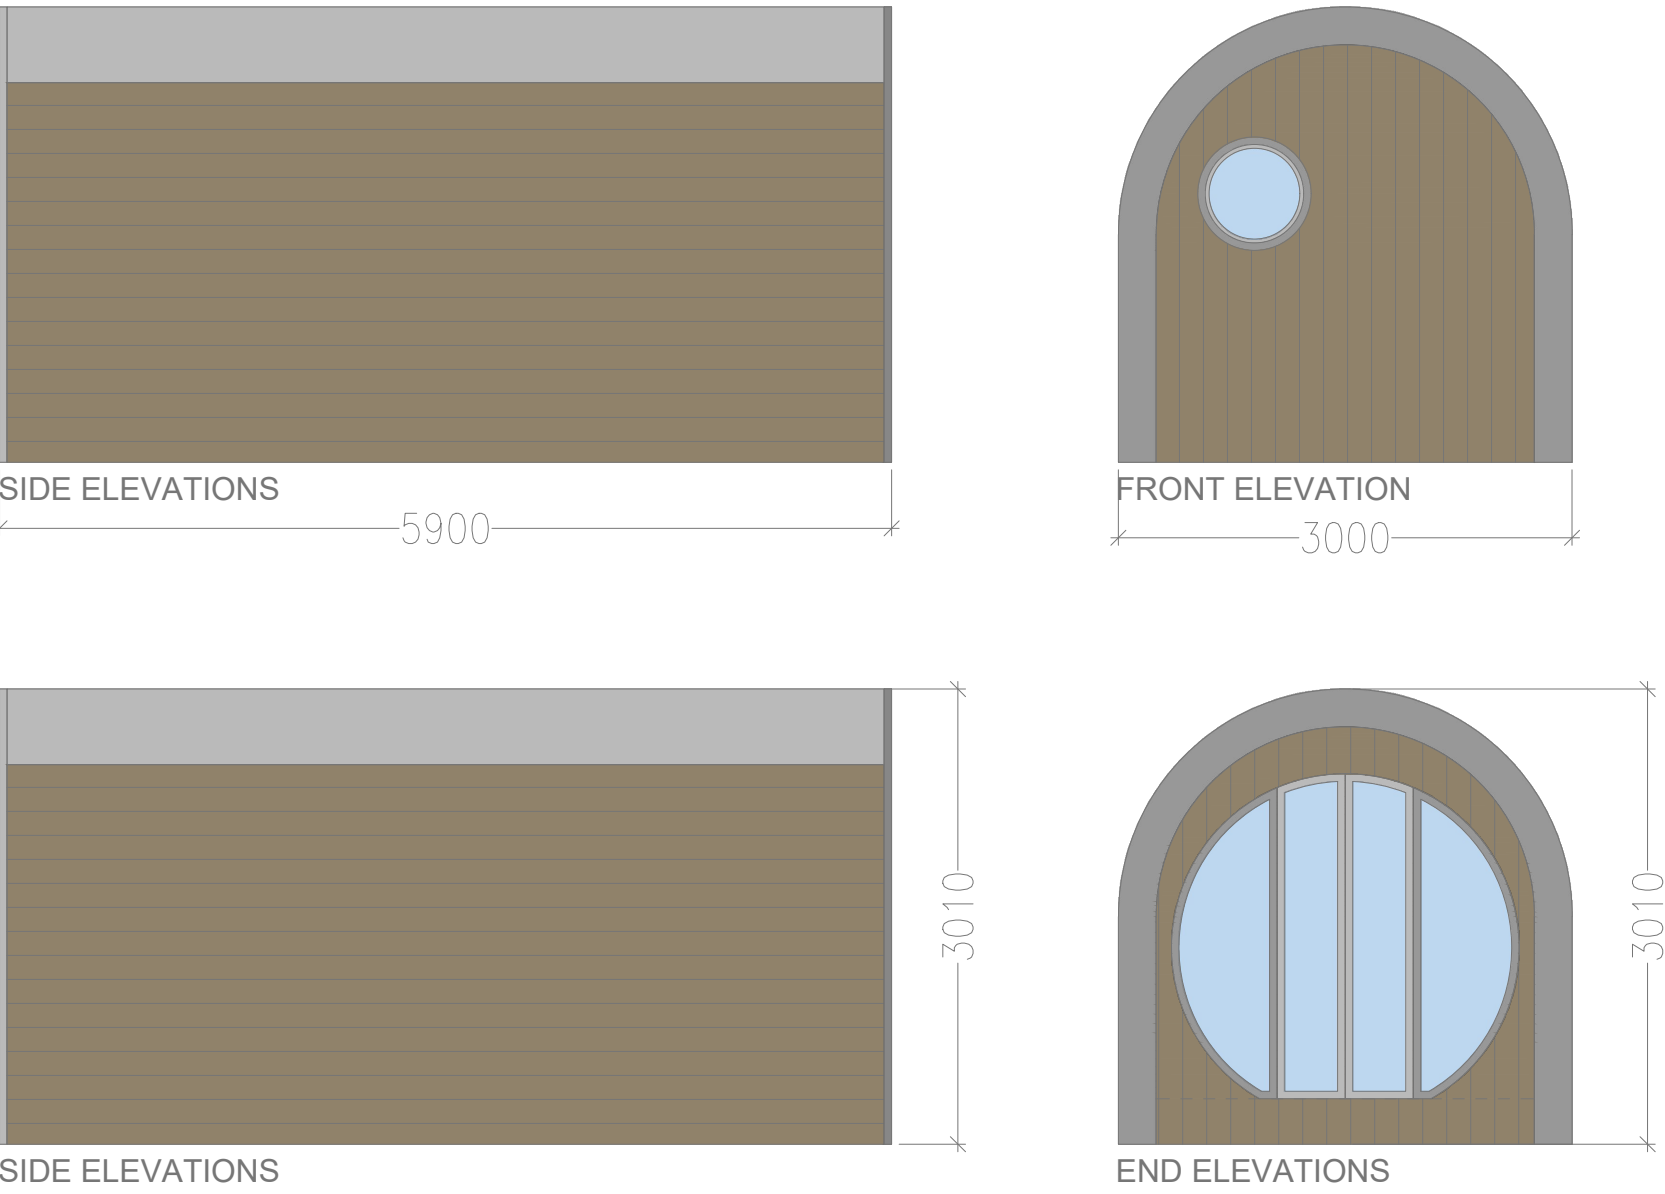


Snowdon

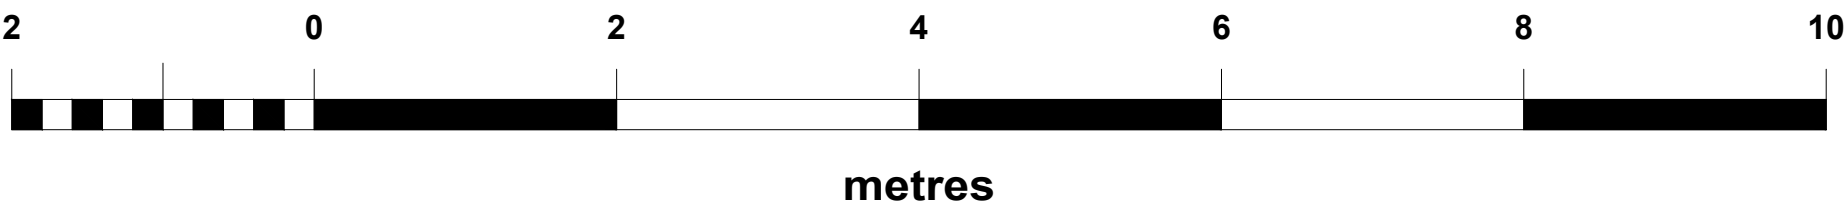

Glasgym

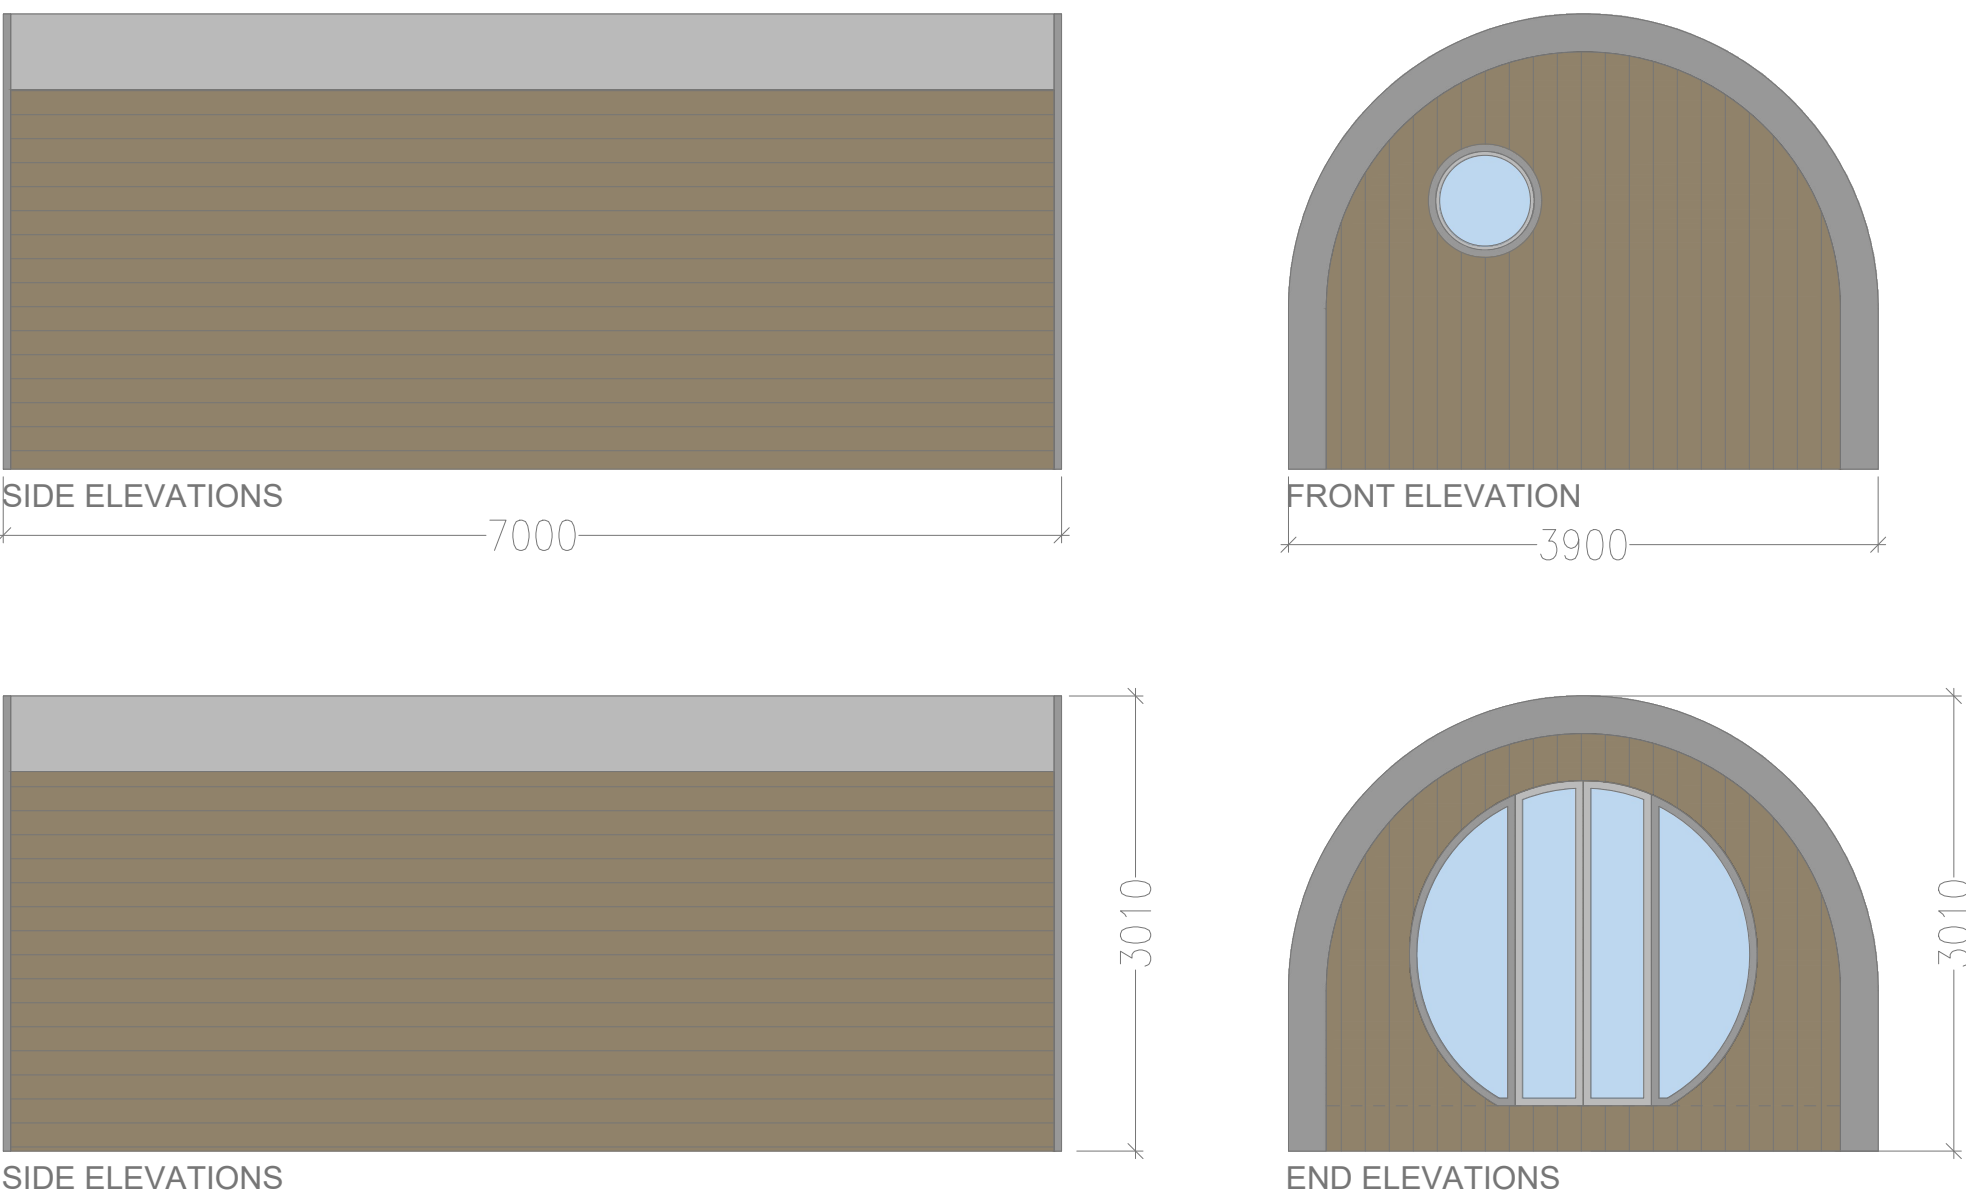

Date	Description	Rev	By

Revision Description

Project:
Proposed Glamping Site - For James & Thomas Givons
Bucklands Farm, Brantridge Lane,
Balcombe, West Sussex, RH17 6JT

Drawing Title:
POD PLAN AND ELEVATIONS

Drawing Number:
240918-01-05

Revision: -
Date: 08/10/2024
Scale: 1:50 @ A1
Drawn By: EF
CAD Dwg File: -
Checked By: TA

Issue Status:
Full Planning Application