
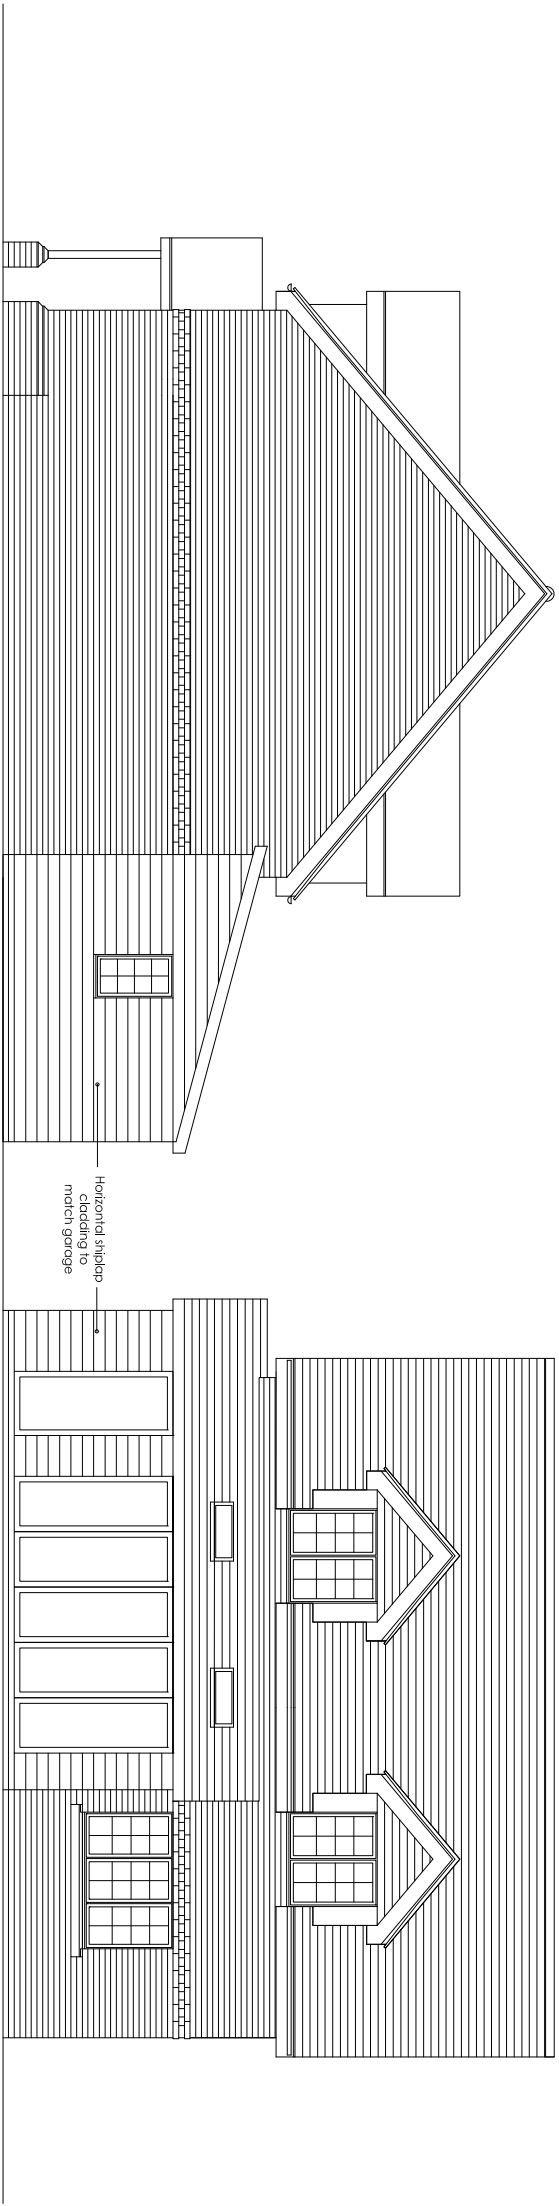


Rev.	Description	Date
A	Missing window added.	11.03.2026
B	Window & cladding added.	27.04.2026

Notes

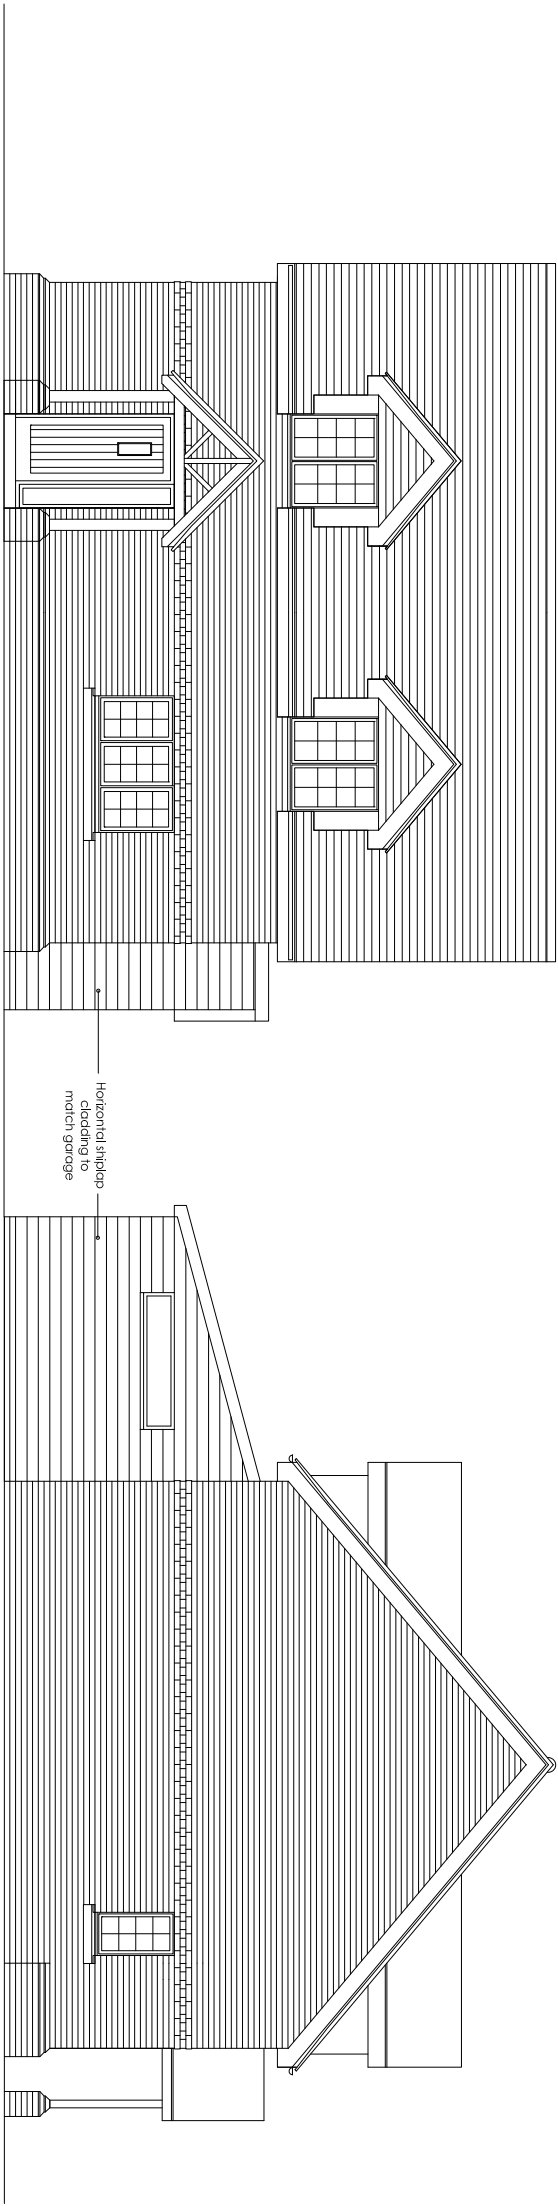

Client:	MR & MRS RANDALL
Project:	3 Wintergreen Way Sayers Common West Sussex BN6 9ZQ
Title:	Proposed Elevations
Status:	P L A N N I N G
Scale:	1:100 Date: 02/2026
Revision:	B Sheet: A3
Dwg No:	DA 26 - 104 - 125