


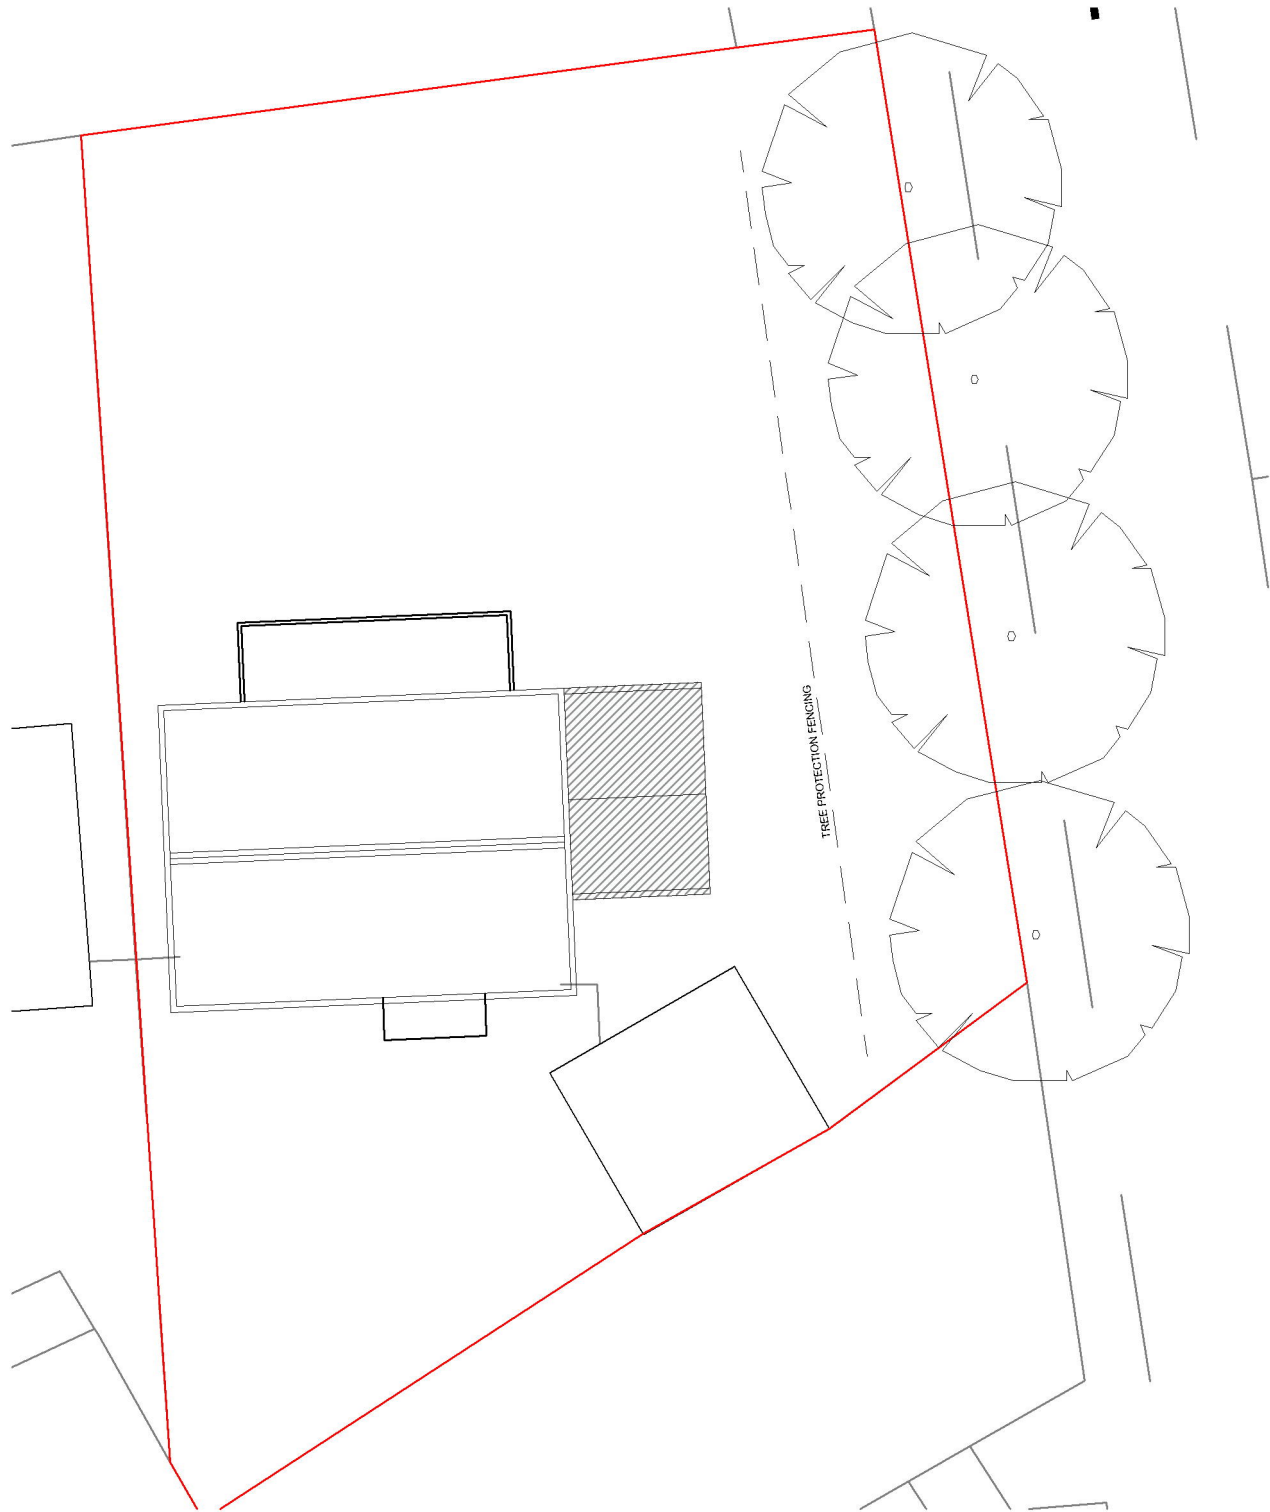

TREE PROTECTION MEASURES

All trees to be retained should be protected prior to the undertaking of any construction works via the erection of protective barriers to form a construction exclusion zone (CEZ). It will be fit for the purpose of excluding construction activity.

The protective fencing should be sited along the edge of the RPA of the retained trees. This is clearly shown using the following method:

Tree Protection Plan, select the tree by 'T' number
 Refer to the Tree Survey Schedule for that tree.
 Under column 10 'RP' (root protection), radius in meters from the stem of the RPA.
 This is the minimum distance to locate the tree protection fence.

All necessary protection measures are identified within the Tree Protection Plan attached as Appendix III.

The barrier fencing is to be installed as per figure 3 of the BS 5837:2012 using standard 2-metre-tall by 3.5 metres wide welded mesh panels on rubber or concrete feet secured with ground pins.

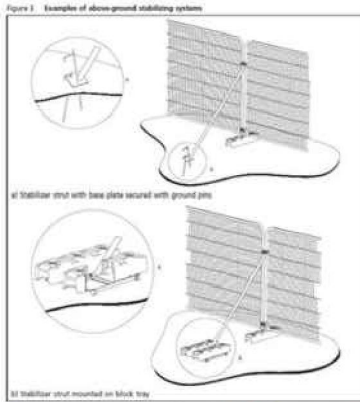


Figure 1 - Identifying tree protection fencing design.

All fencing will need to be erected prior to any construction works commencing and will remain intact until all works are completed on site. The protected area must be regarded as sacrosanct and should not be removed or altered without prior recommendation by the project arboriculturist.

TEMPORARY GROUND PROTECTION

The temporary ground protection is to be constructed using proprietary, inter-linked ground protection boards placed on top of a compression-resistant layer (e.g. 150mm depth woodchip), laid on a geotextile membrane. In light use areas including pedestrian-operated plant up to a gross weight of 2-ton, two layers of scaffold boards laid perpendicularly and then secured to each other can replace the proprietary system.



GENERAL NOTES:
 1- THIS DRAWING IS THE COPYRIGHT OF BENTLEY & CATER, AND NO PART OF IT MAY BE REPRODUCED OR TRANSMITTED IN ANY FORM OR BY ANY MEANS, WITHOUT PRIOR WRITTEN CONSENT OF BENTLEY & CATER.
 2- Do not scale from this drawing unless for information only. All dimensions to be verified on site prior to any works starting and any discrepancies to be reported to Bentley & Cater.
 3- All dimensions to be verified on site prior to any works starting and any discrepancies to be reported to Bentley & Cater.
 4- This drawing is for information only. It is not to be used as a basis for any relevant consultants and specialist drawings.
 5- All works to comply with the relevant British Standards, Codes of Practice and Building Regulations.

PROJECT :
 12 Clays Close
 East Grinstead
 RH19 4DJ

DRAWING :
 tree protection

DRAWING STATUS :
 planning

JOB NO:
 0246

DRAWING NO:
 110

SCALE:
 nts

DATE:
 february 2025

DRAWN BY:
 TV

REVISIONS:
 none