




Section A-A:
Access Road / GH3 (1:100)

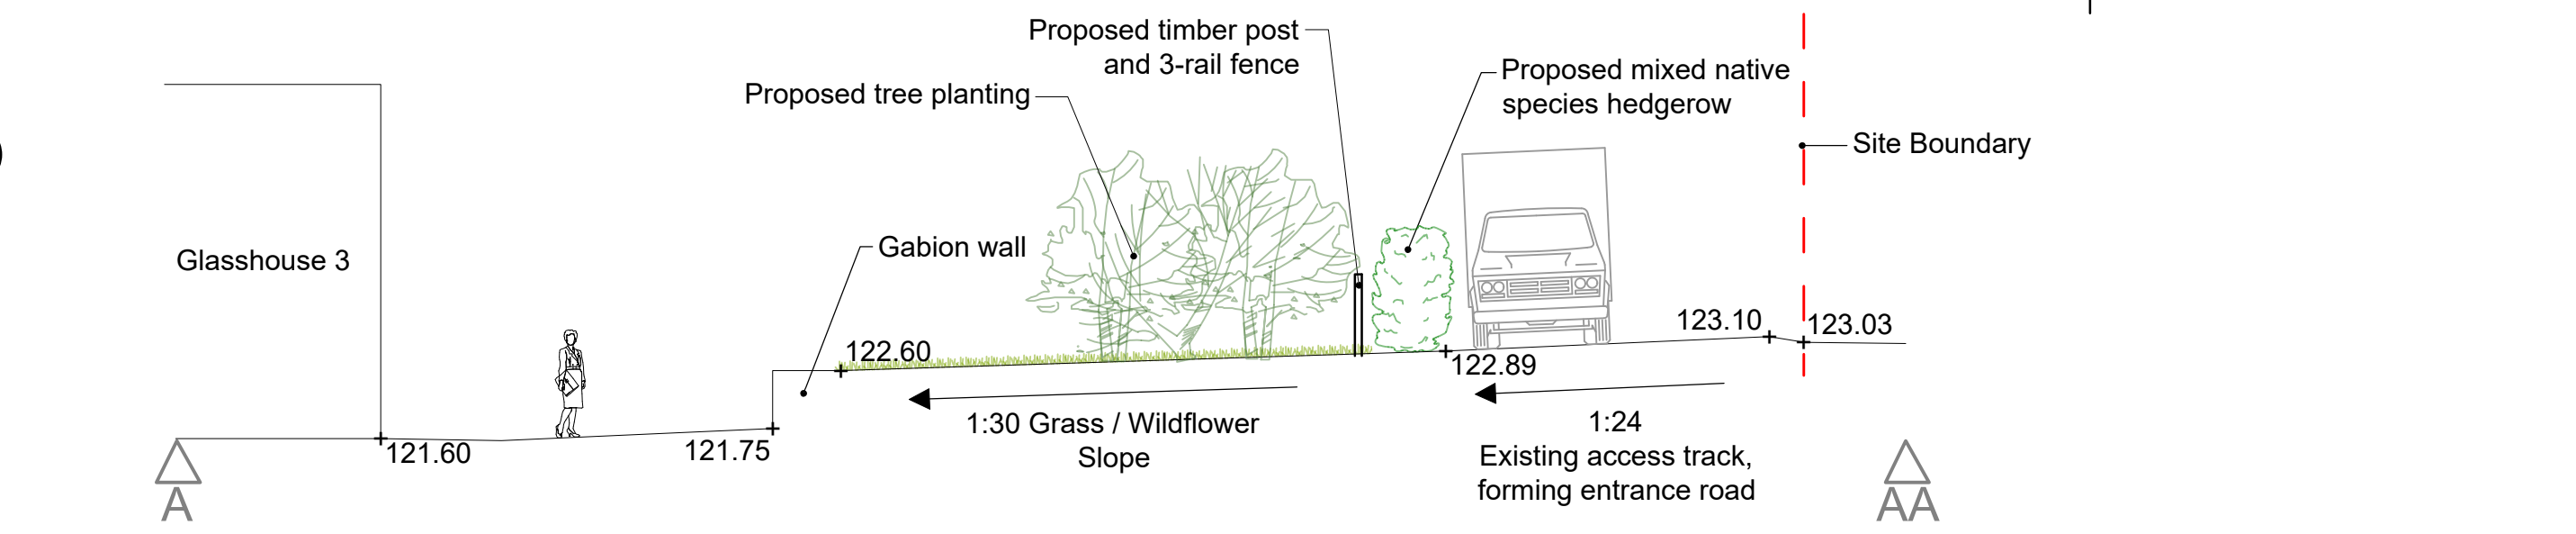


Section B-B:
Standing Out Area / GH2 (1:100)

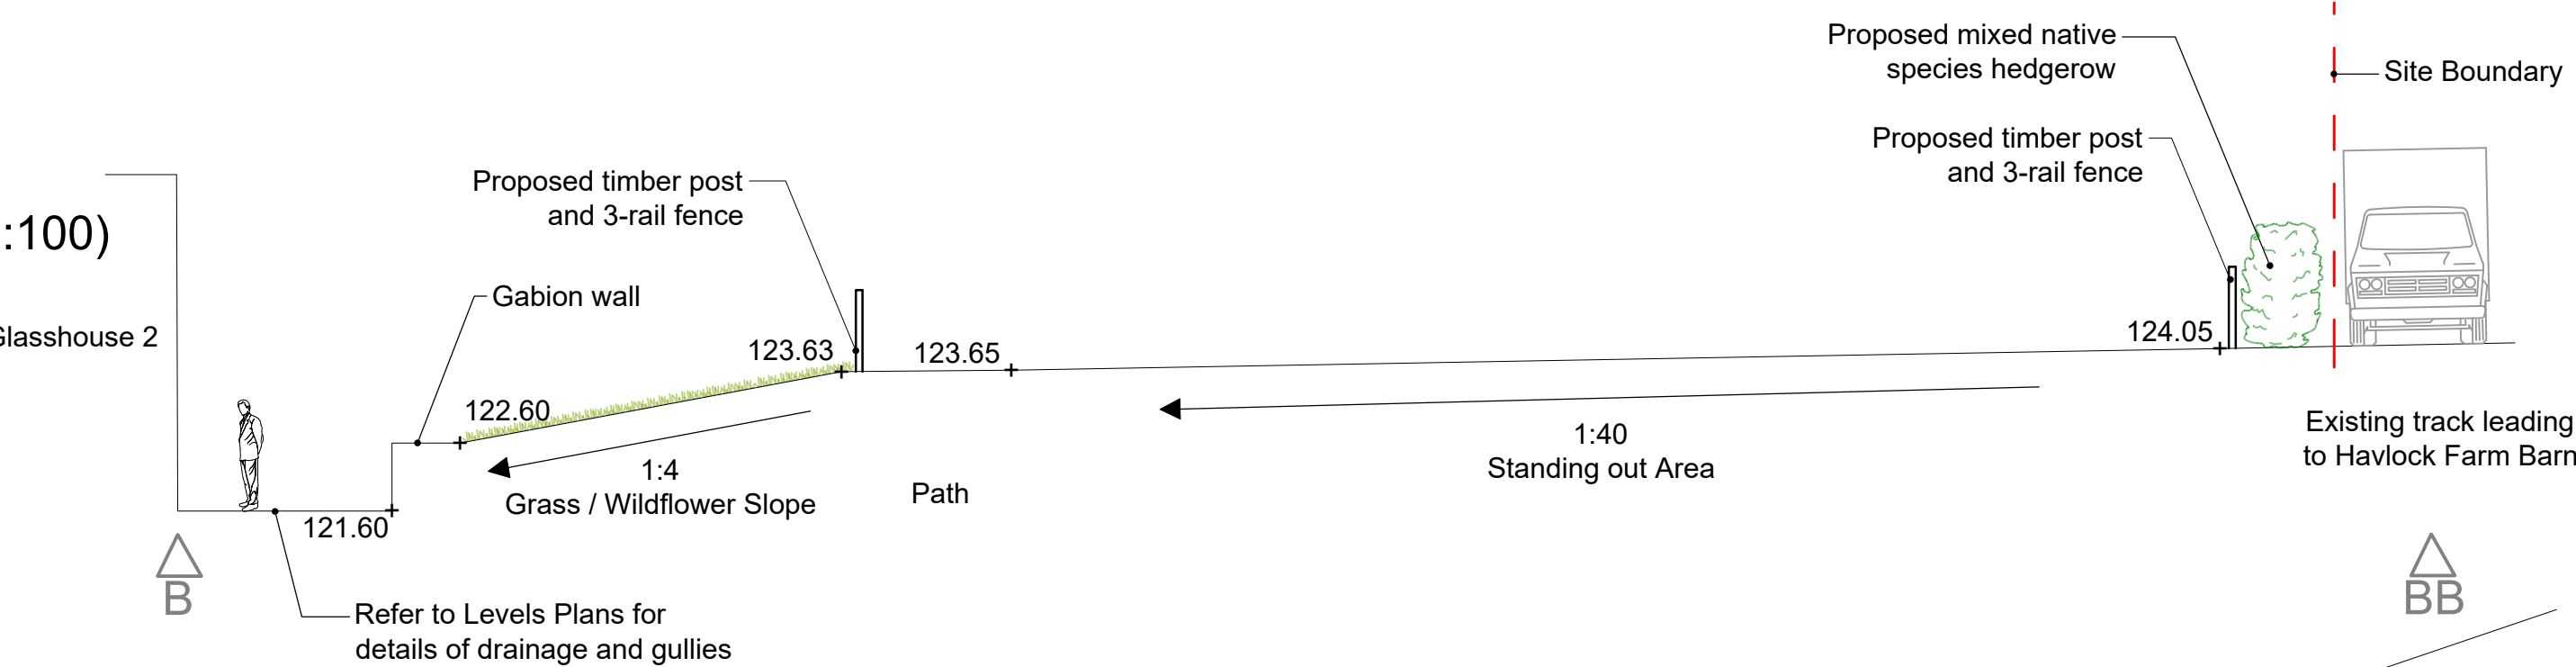


Section C-C:
Polytunnels / GH1 (1:100)

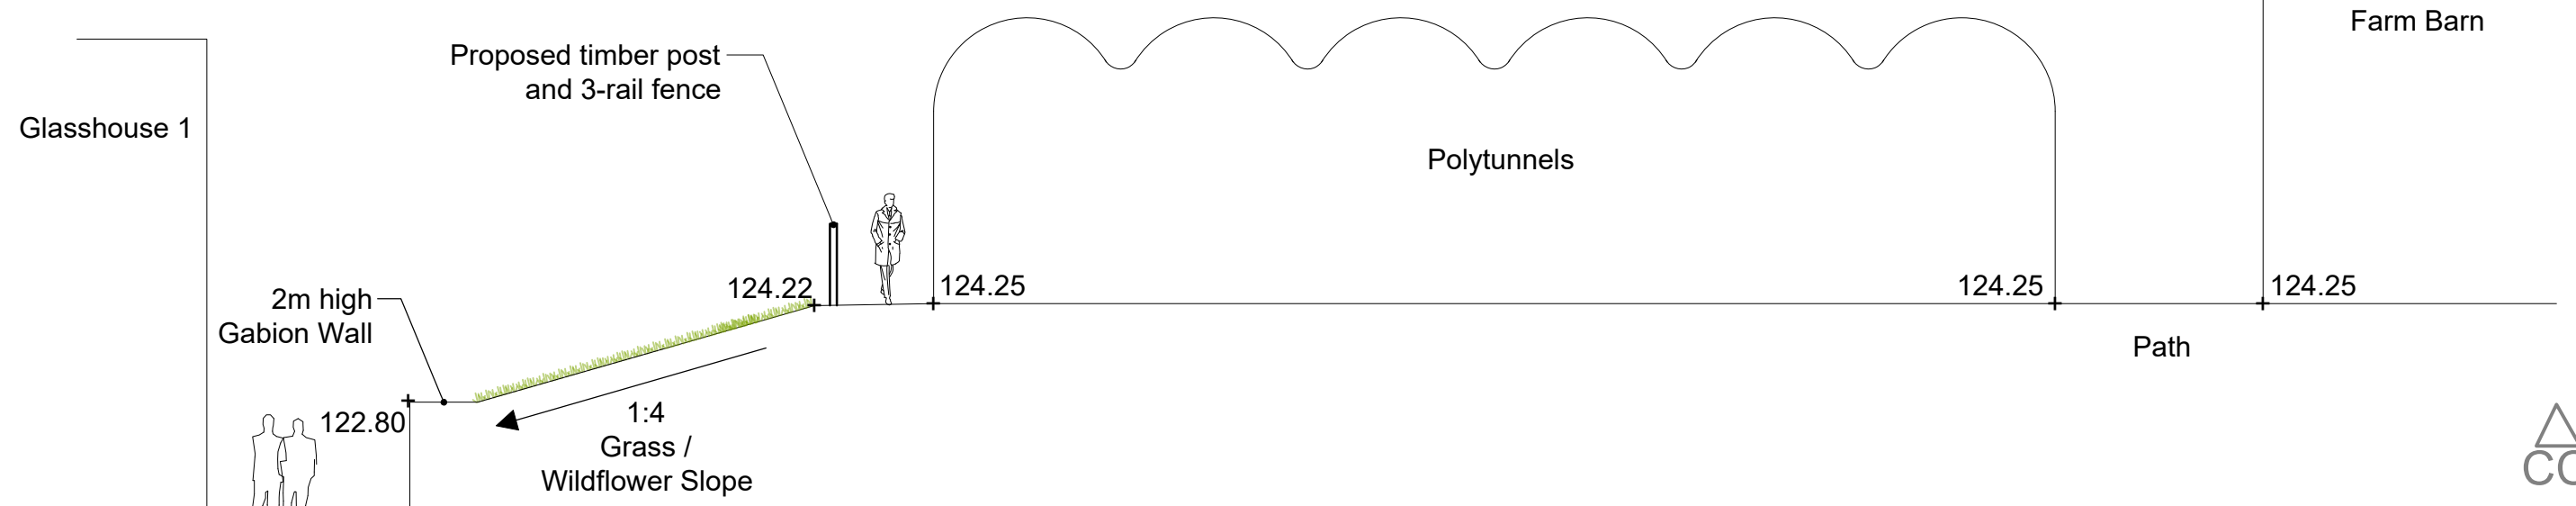



Section D-D:
Plant / Water Tank Area (1:100)

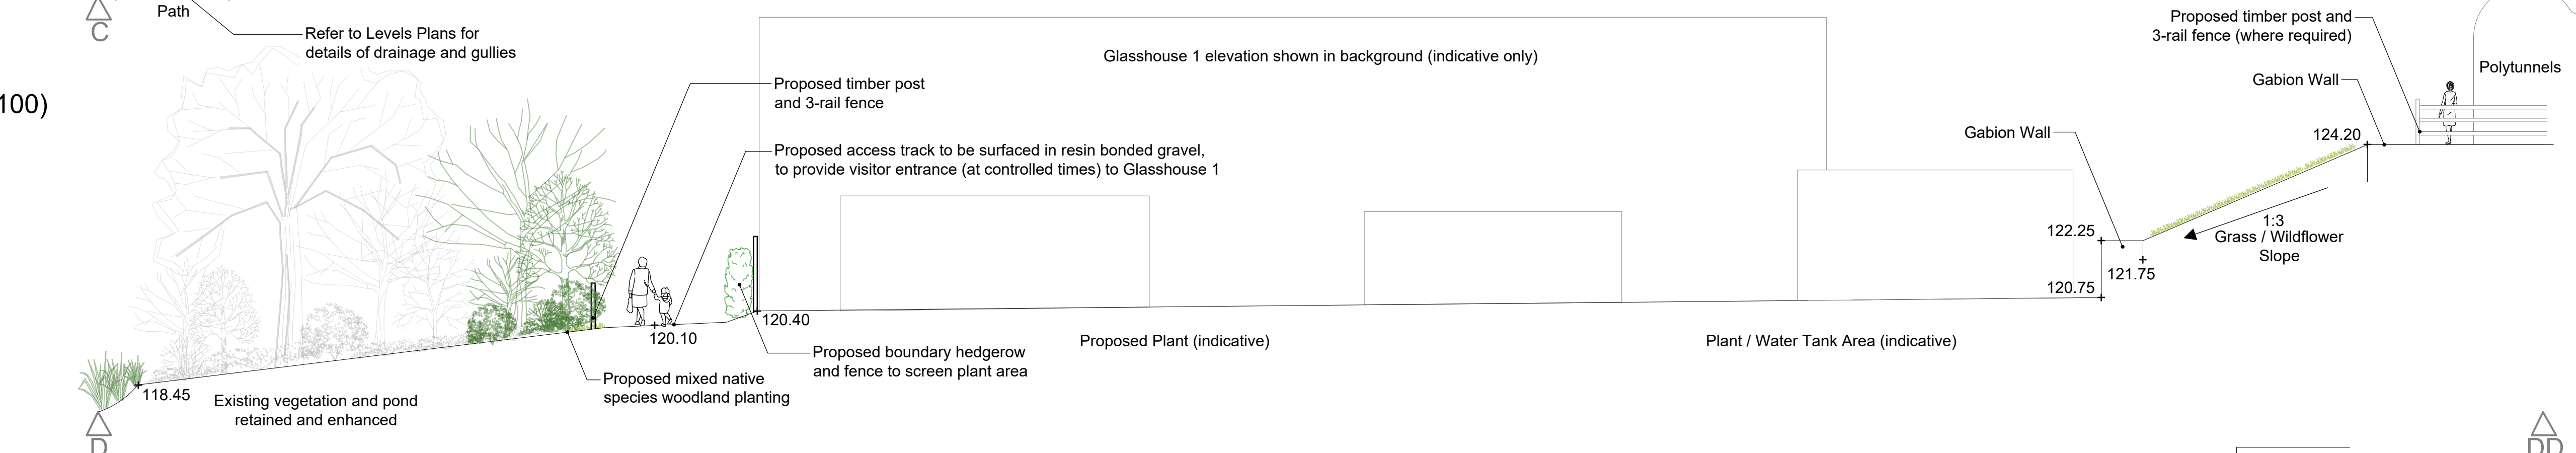

Section E-E:
B4 / Swale/ditch (1:100)

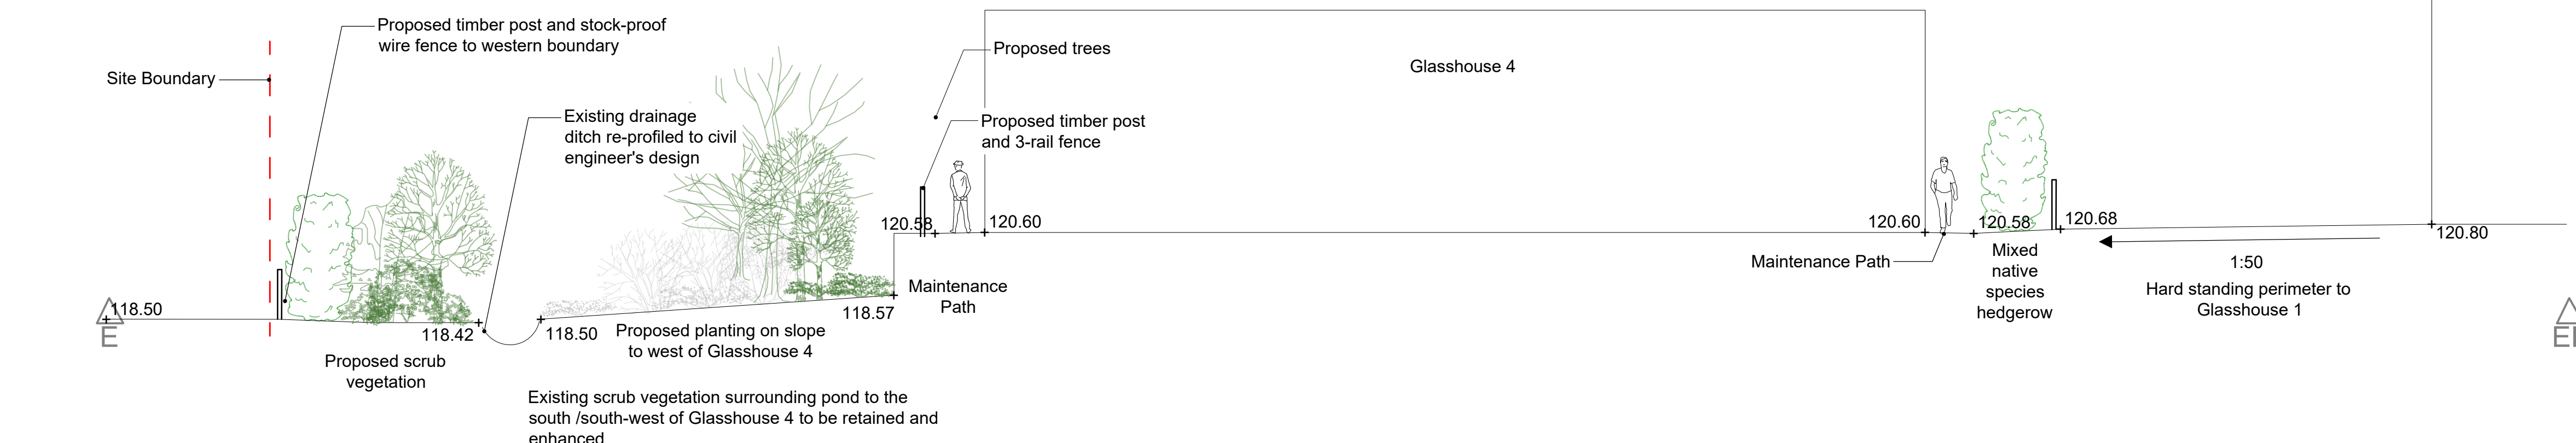

Section Location Plan
Scale 1:1000

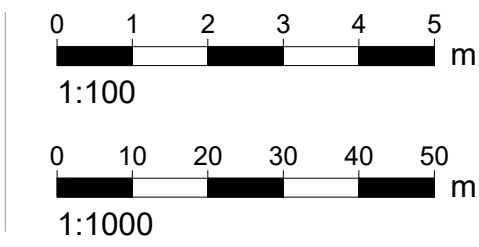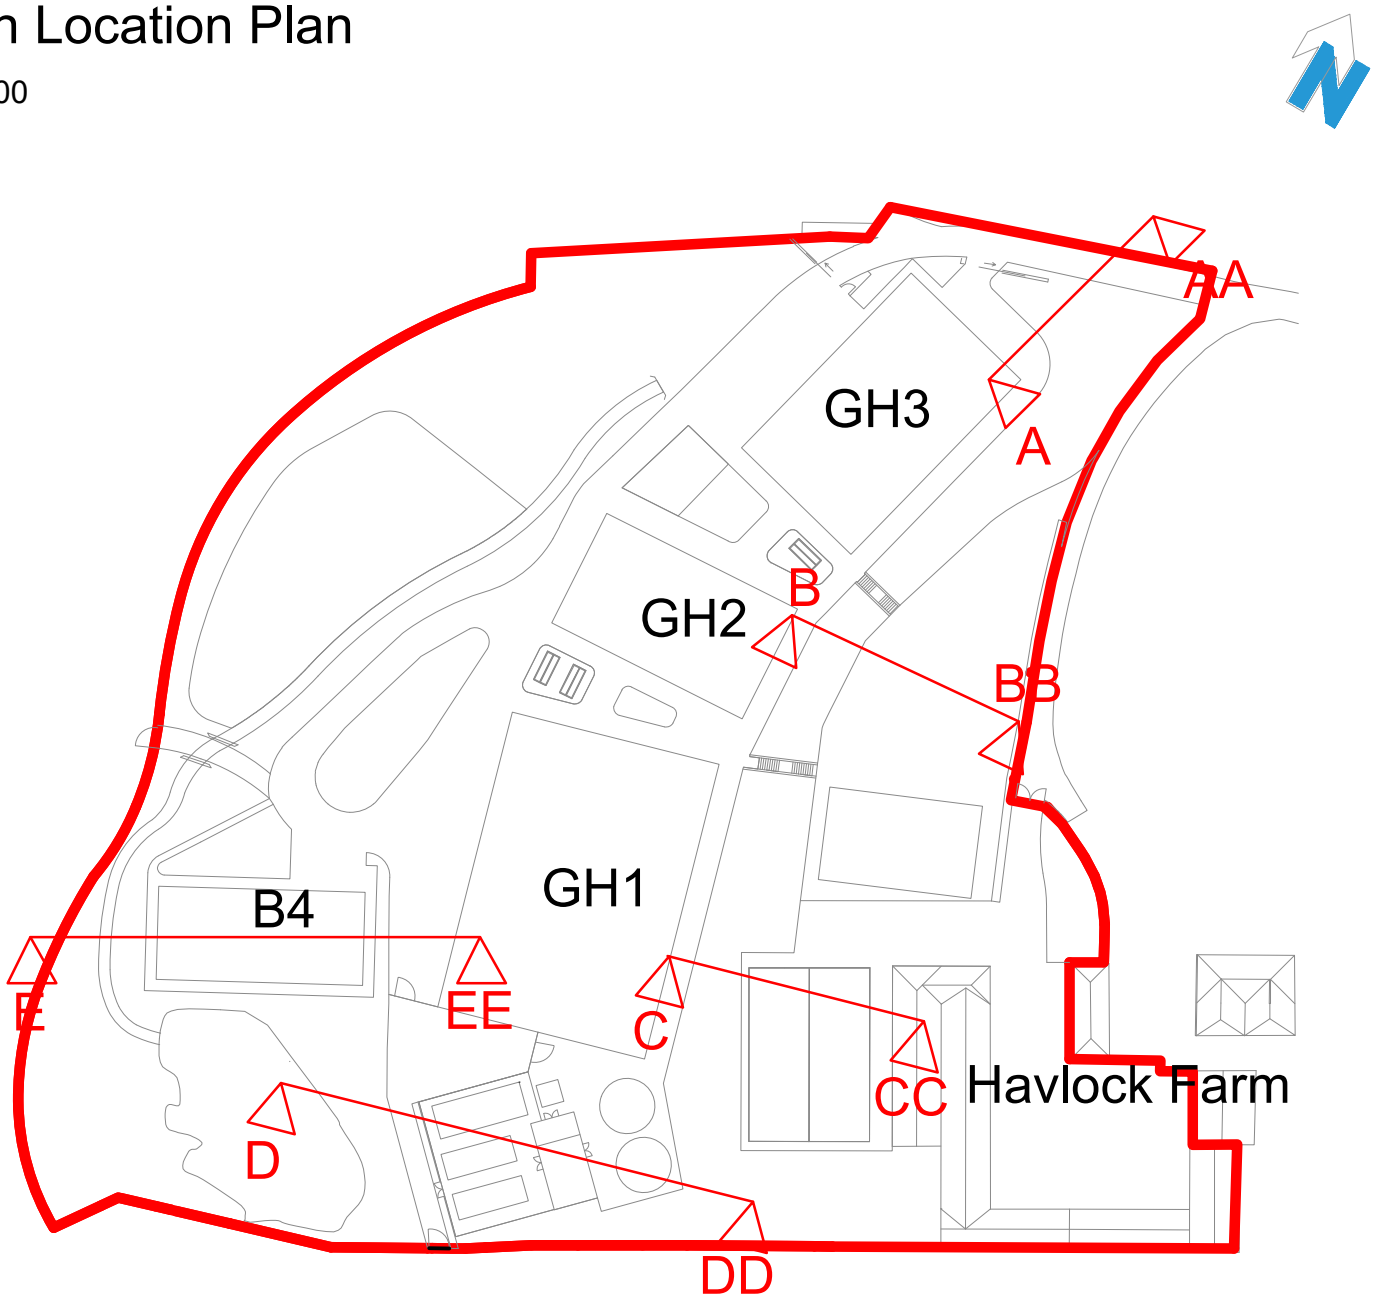

This drawing and design are the copyright of Lloyd Bore Ltd. Do not scale from this drawing. This drawing has been produced for the purposes of a planning application and is not intended for construction purposes. The landscape design information is subject to checking and written approval by the project engineer, particularly in respect of above and below ground services, structures and foundations.

rev.	rev date	auth.	rev note
P01	13/12/24	PW	Initials
P02	31/01/25	PW	Title updated. Minor updates to suit finalised levels plan.
P03	30/04/25	PW	GH 4 position updated.

rev.	rev date	auth.	rev note
------	----------	-------	----------

client: **Hugh Broughton Architects Ltd**
project: **Lansdown Conservation and Research Nursery**
Wakehurst Place
Haywards Heath

drawing no. **6730-LLB-XX-XX-DR-L-0006**
drawing title: **Landscape Cross Sections**

rev	P03
scale	1:100
sheet	A1
drawn	PW
checked	PW

lloyd bore landscape ecology arboriculture
33 ST. GEORGE'S PLACE, CANTERBURY, KENT CT1 1UT
01227464340
mail@lloyd bore.co.uk