




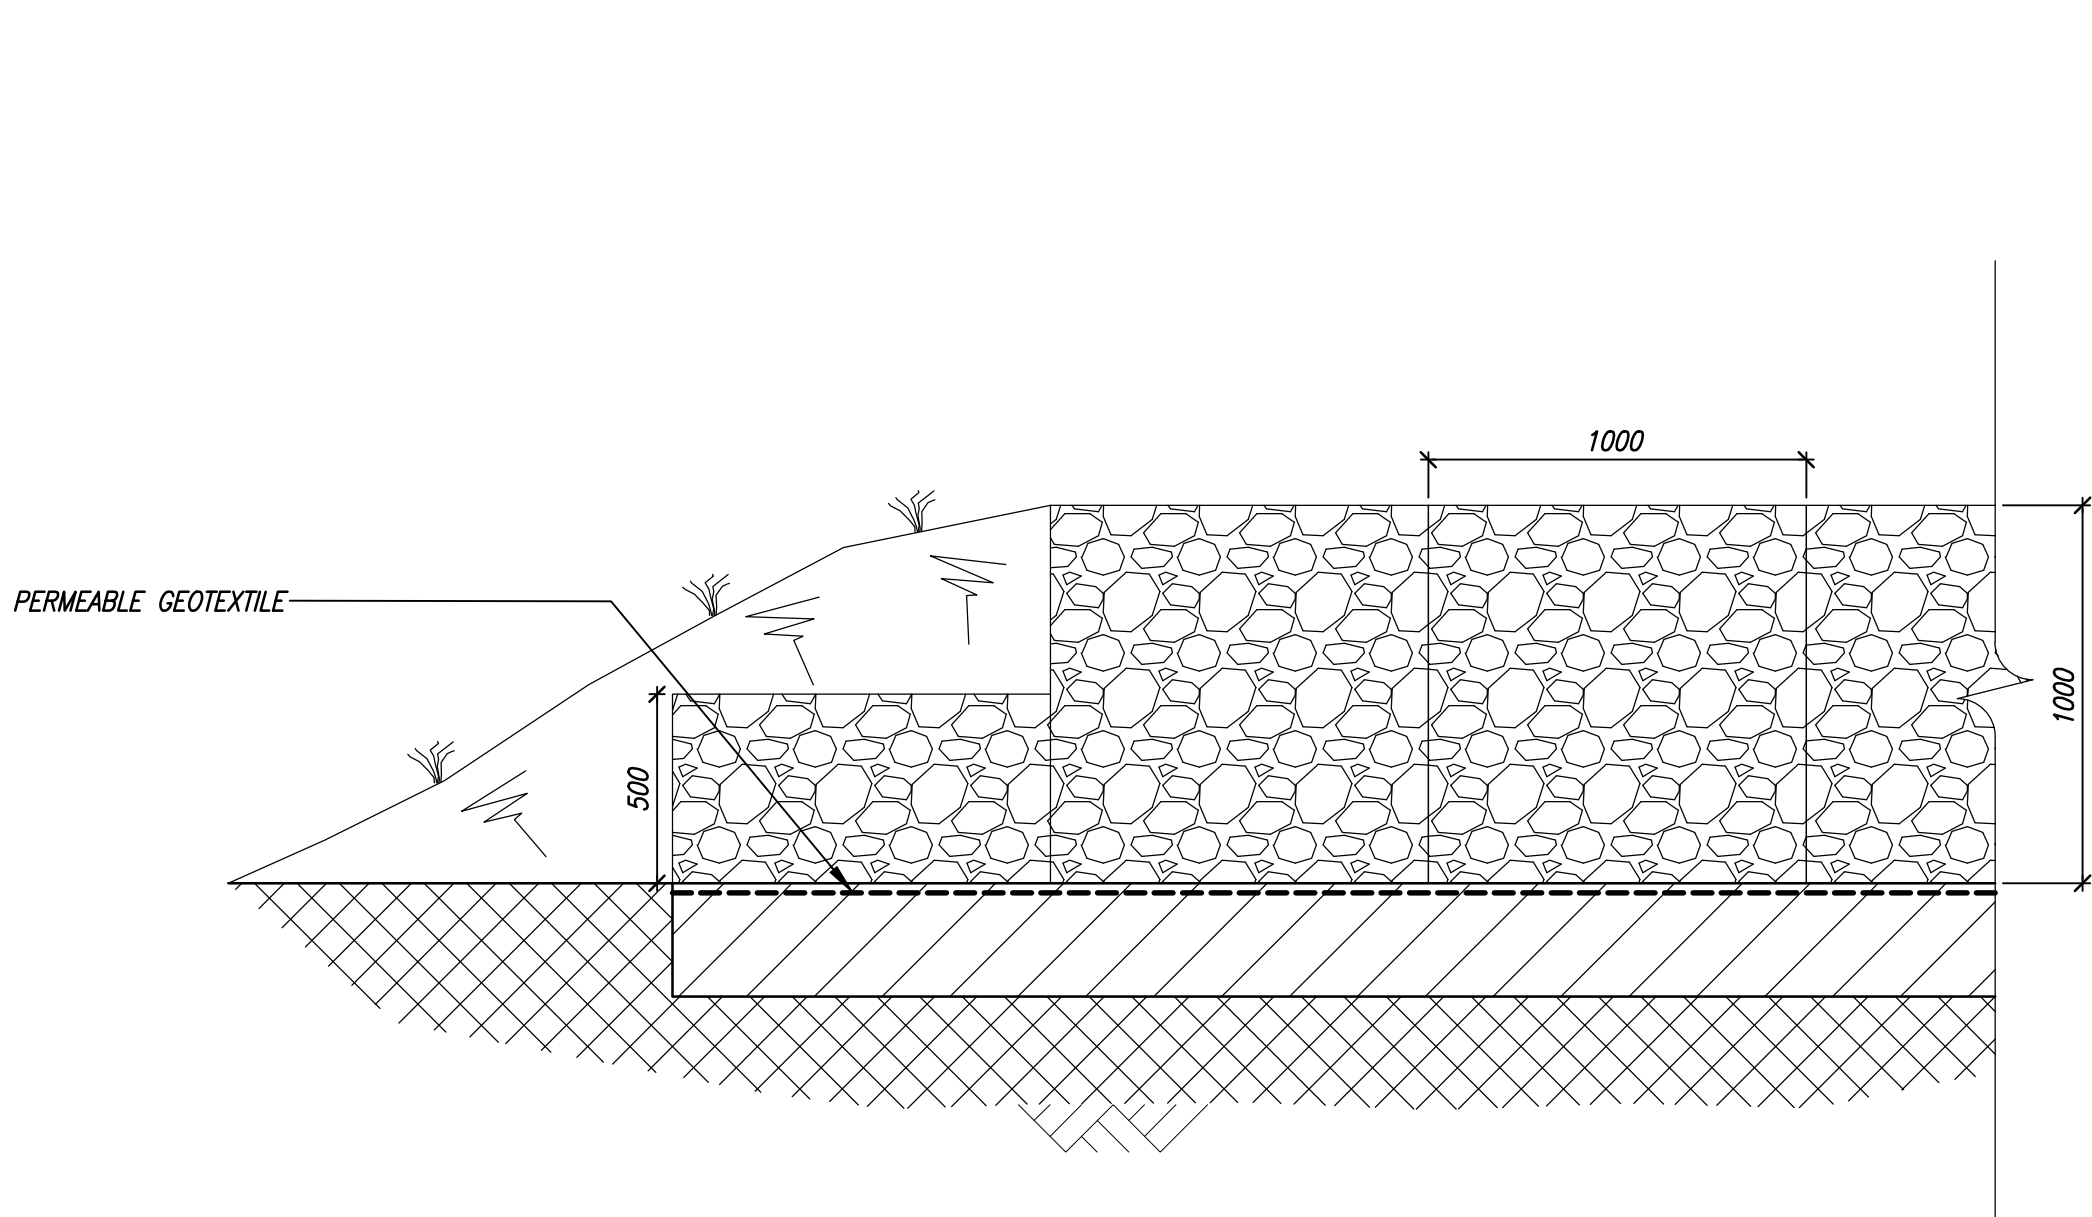

ELEVATION 01
(1:20)

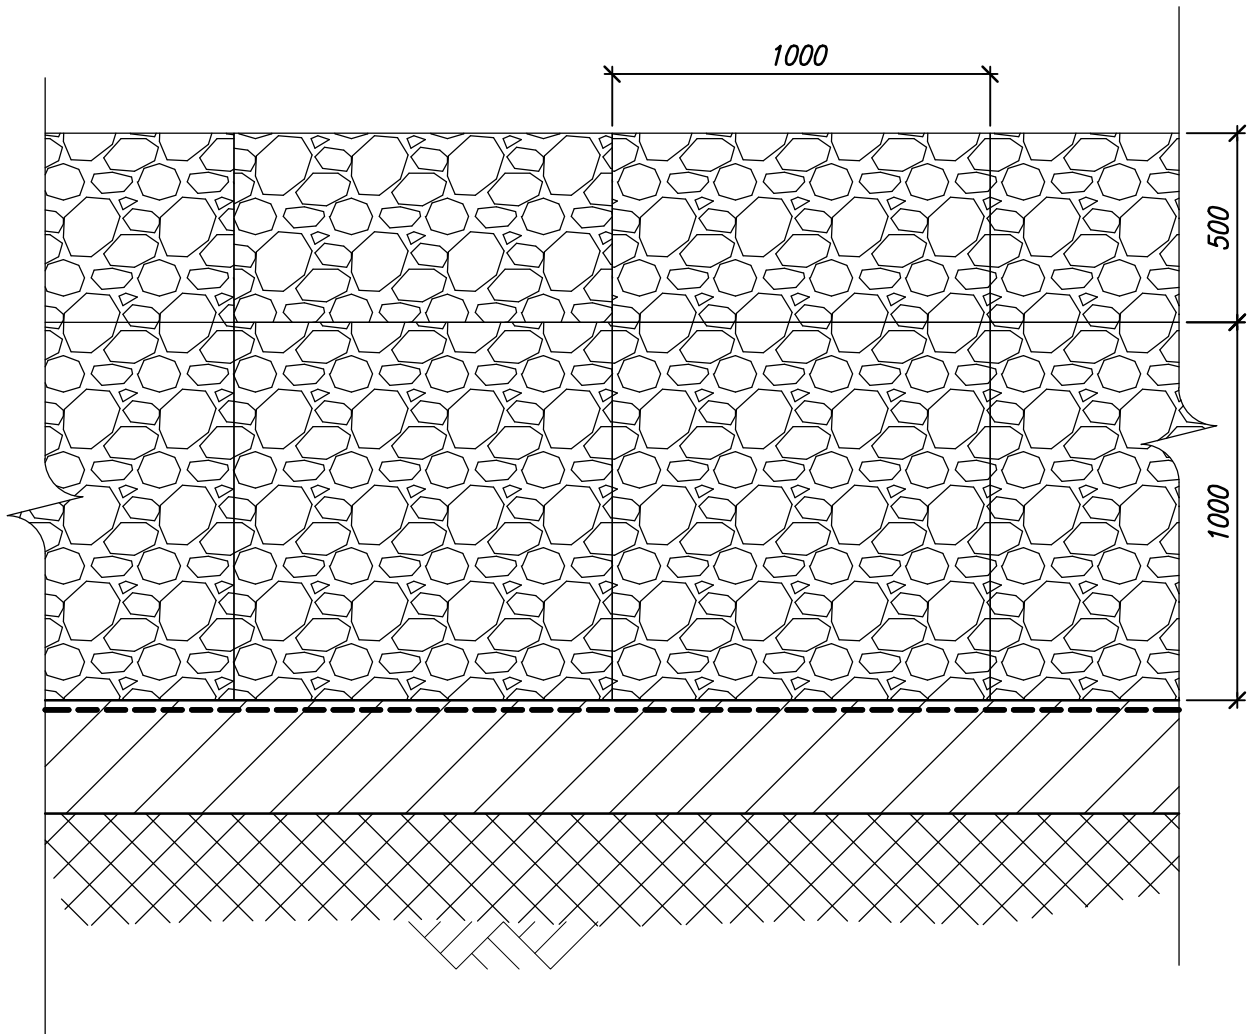

ELEVATION 02
(1:20)

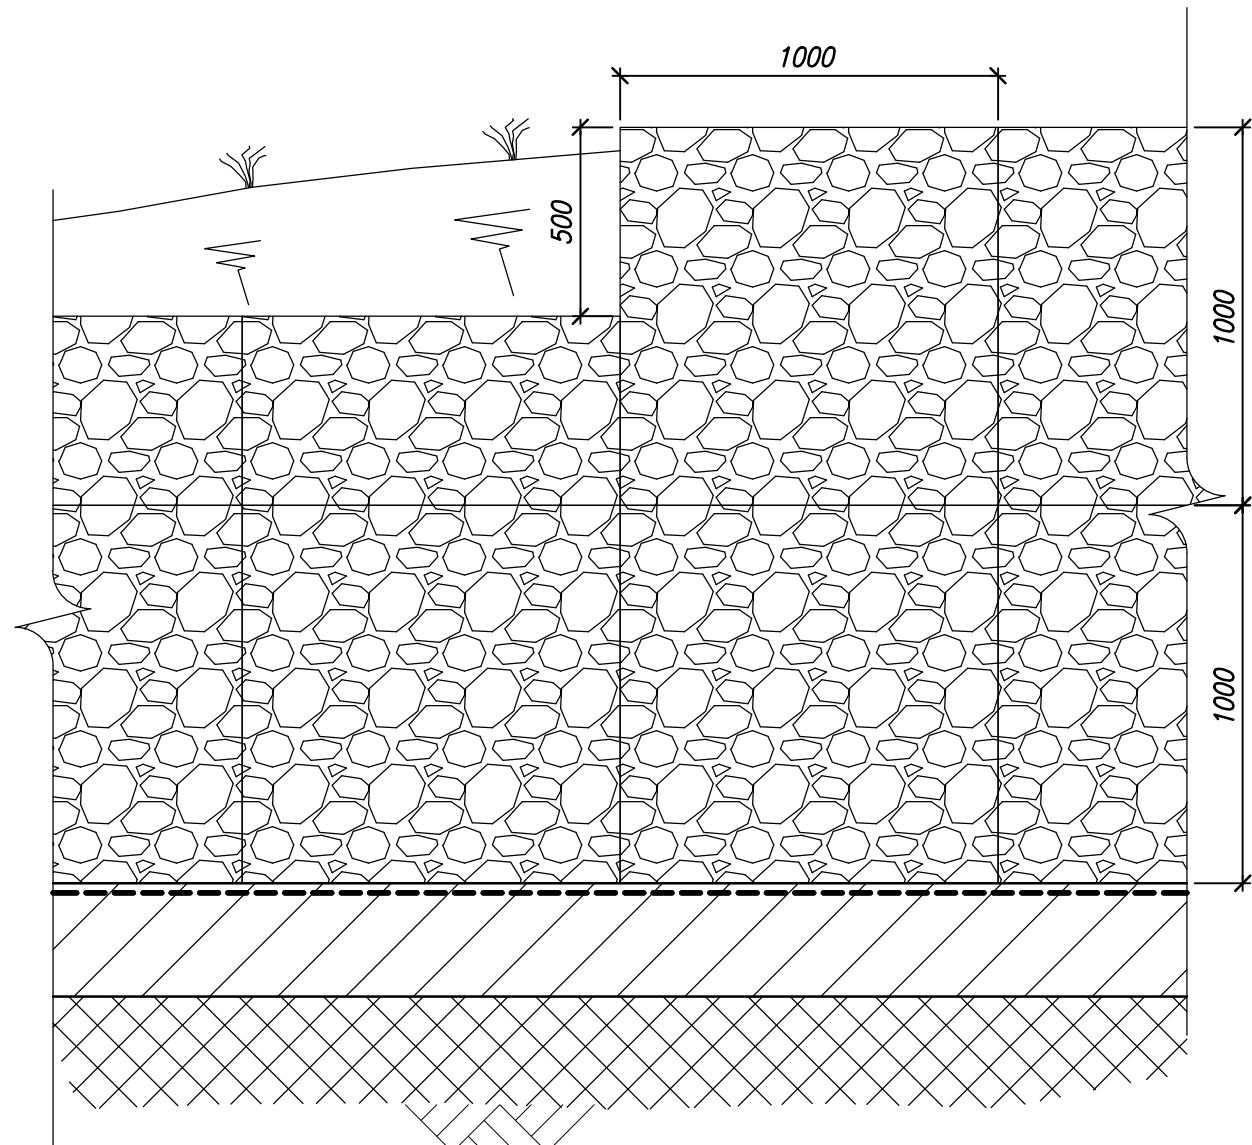

ELEVATION 03
(1:20)

- notes
1. THIS DRAWING IS TO BE READ IN CONJUNCTION WITH ALL RELEVANT ARCHITECT'S AND ENGINEER'S DRAWINGS AND THE SPECIFICATION.
 2. DO NOT SCALE FROM THIS DRAWING.
 3. BUILDUPS REFERRED TO IN TYPICAL HARD LANDSCAPING DETAILS ARE SHOWN ON DRAWING.

NOT FOR
CONSTRUCTION

EMPLOYERS REQUIREMENTS

THIS DRAWING AND SPECIFICATION SET OUT THE CIVIL ENGINEERING PRINCIPLES AND MINIMUM EMPLOYERS REQUIREMENTS FOR THE DESIGN OF THE BELOW GROUND DRAINAGE. THE CONTRACTOR IS REQUIRED TO ADHERE TO THESE PRINCIPLES AND REQUIREMENTS & COMPLETE THE DETAILED DESIGN OF THE BELOW GROUND DRAINAGE. ANY VARIATION TO THAT SET OUT NEEDS TO BE AGREED WITH THE EMPLOYERS AGENT PRIOR TO CARRYING OUT THE DETAILED DESIGN AND THE WORKS.

A	11.02.25	ISSUED FOR TENDER.	HS
---	----------	--------------------	----

job
**LANSDOWN CONSERVATION
RESEARCH NURSERY - ROYAL
BOTANIC GARDENS, KEW**

title
**TYPICAL GABION RETAINING WALL
DETAILS**

drawn CFI	checked HS
date JAN '25	scale (original - A1) AS SHOWN

Alan Baxter

75 Cowcross Street London EC1M 6EL
tel 020 7250 1555
email aba@alanbaxter.co.uk

www.alanbaxter.co.uk

dig. no. C1913/500/124	rev. A
----------------------------------	------------------