




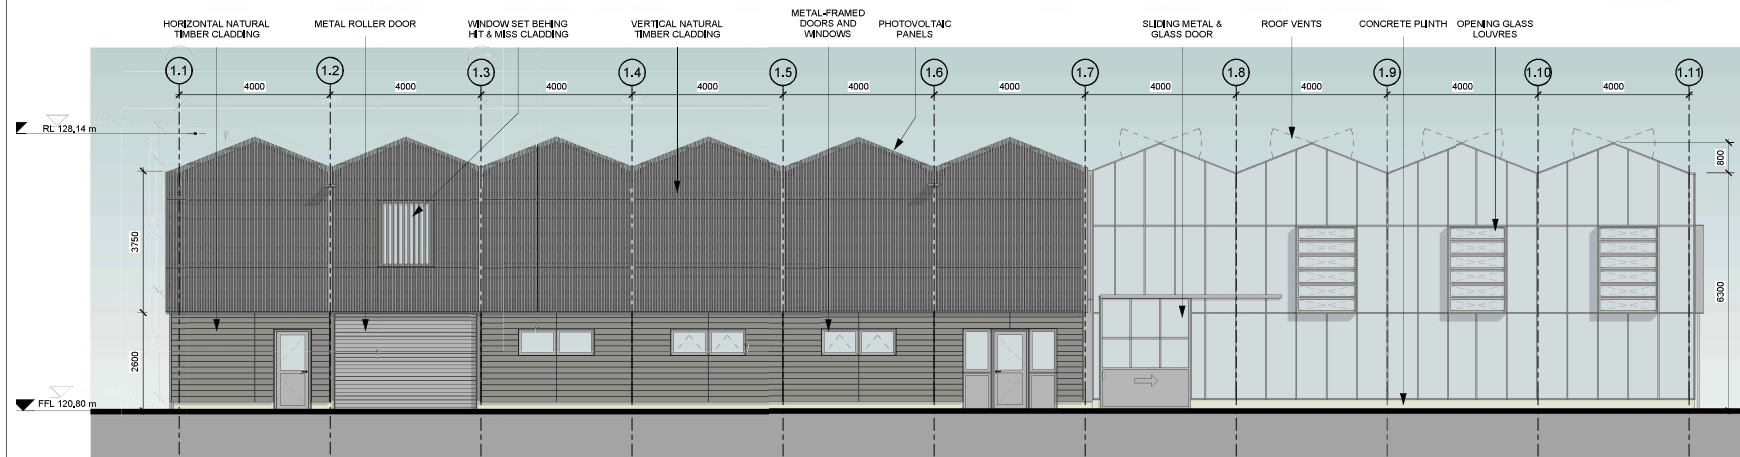


1 Proposed Elevation GH1 - West
1: 100

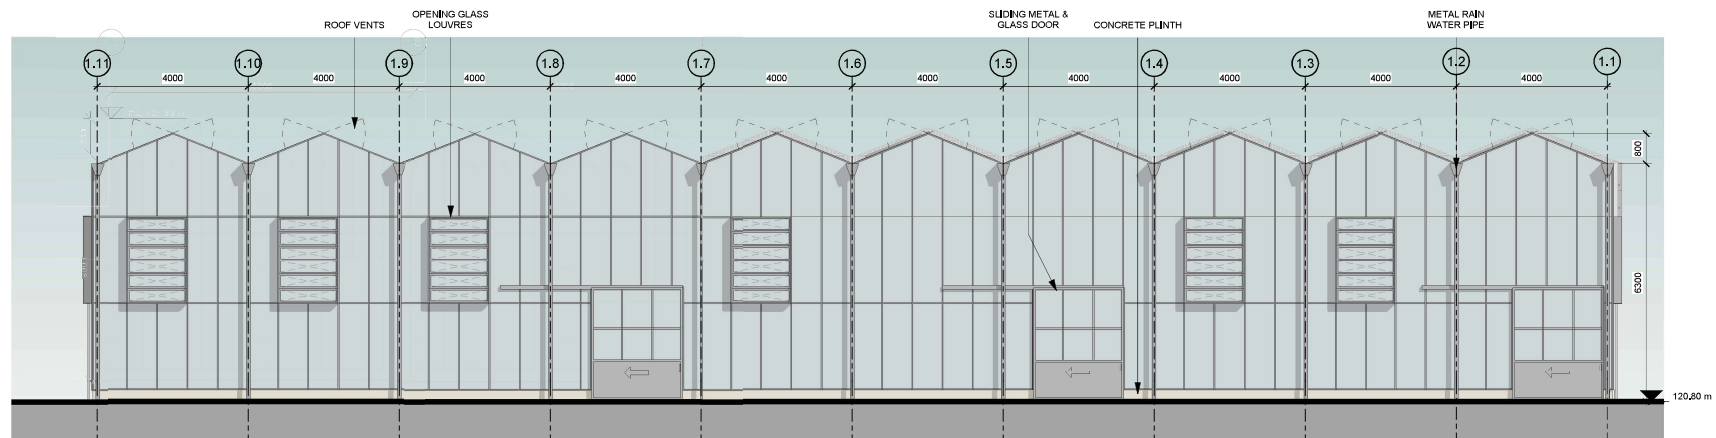


2 Proposed Elevation GH1 - East
1: 100

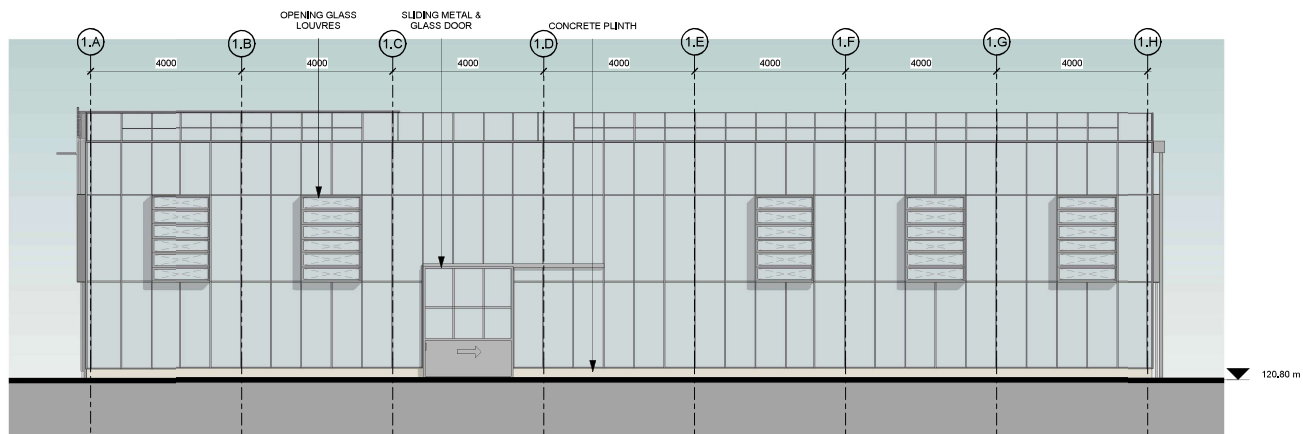


3 Proposed Elevation GH1 - South
1: 100

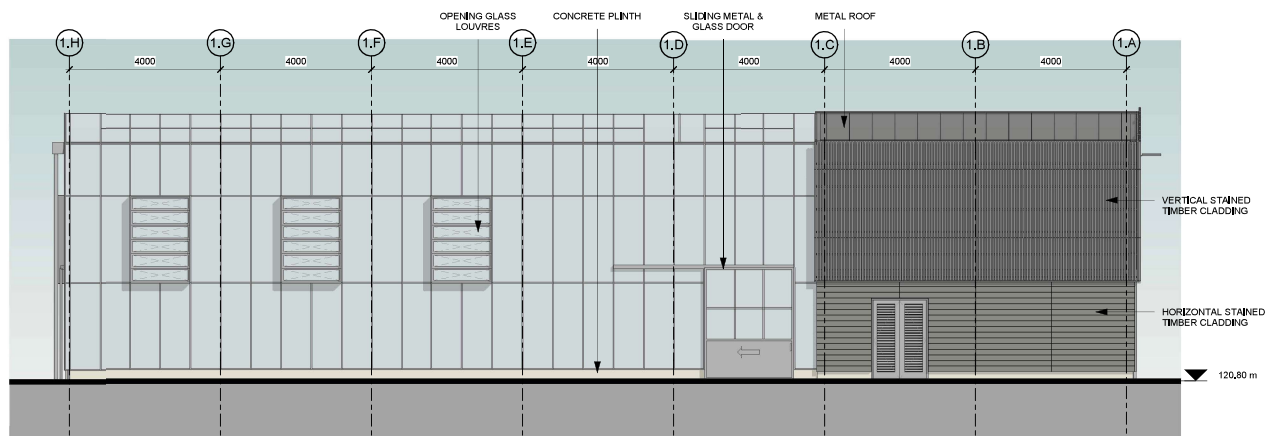


4 Proposed Elevation GH1 - North
1: 100

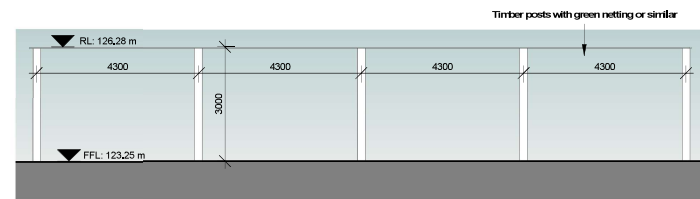


5 Proposed Shade structures - North
1: 100

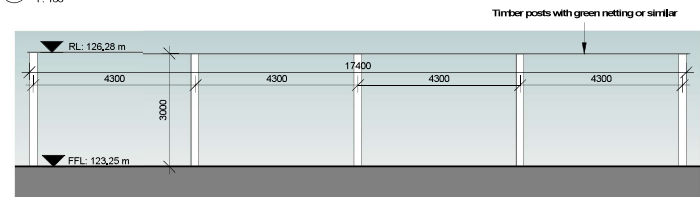


6 Proposed Shade structures - South
1: 100

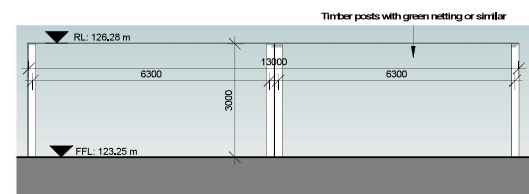


7 Proposed Shade structures - East
1: 100

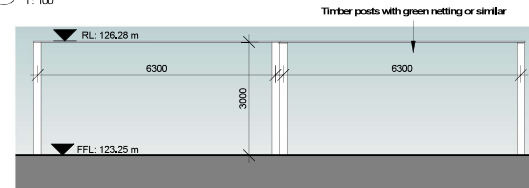


8 Proposed Shade structures - West
1: 100

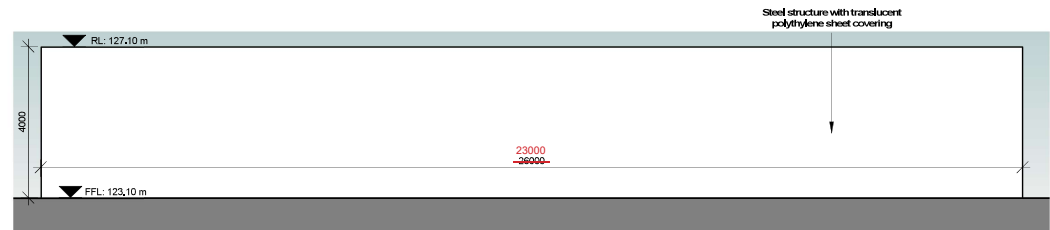


9 Proposed Polytunnels - North
1: 100

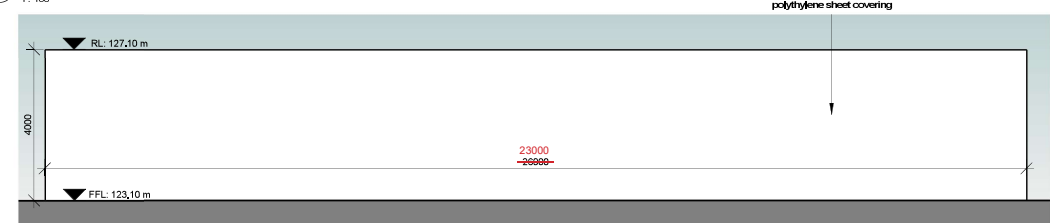

10 Proposed Polytunnels - South
1: 100

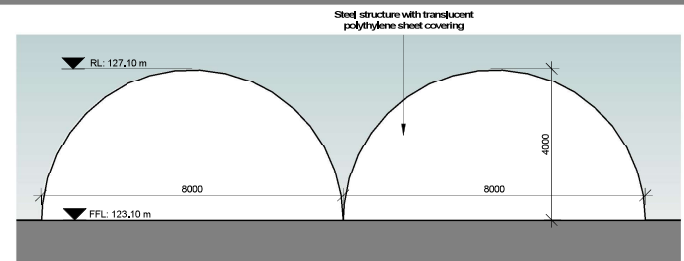

11 Proposed Polytunnels - East
1: 100

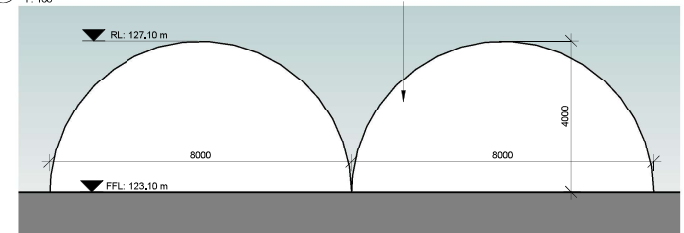


12 Proposed Polytunnels - West
1: 100

ARCHITECT
**HUGH
BROUGHTON
ARCHITECTS**

IF THERE ARE ANY DISCREPANCIES IN THE DOCUMENTS PLEASE SEEK CLARIFICATION BEFORE PROCEEDING WITH ANY WORK.
DO NOT SCALE OFF THIS DRAWING
CONTRACTOR MUST VERIFY ALL DIMENSIONS ON SITE BEFORE COMMENCING ANY WORK
COPYRIGHT © HUGH BROUGHTON ARCHITECTS

CLIENT
Royal Botanic Gardens
Kew

CONSULTANTS
ALAN BAXTER
STRUCTURAL AND CIVIL ENGINEER
HOARE LEA
SERVICES ENGINEER
HUNTLEY CARTWRIGHT
QUANTITY SURVEYOR
PLANNING LAB
PLANNING CONSULTANT
LLOYD BORE
LANDSCAPE ARCHITECT

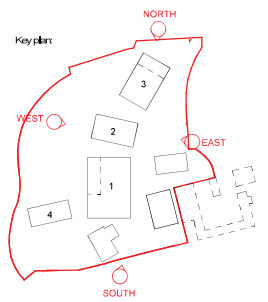

PROJECT NO.
17043

ADDRESS
Ardingly, Haywards
Heath, Sussex, RH17
6TN

REV	BY	DATE	DESCRIPTION
P1	LF	12.09.25	Planning

KEY PLAN

DRAWING TITLE
**PROPOSED ELEVATIONS - GH1,
SHADE STRUCTURE & POLYTUNNELS**
SCALE
1: 100 @ A1
STATUS
For Planning
DRAWN
CH
APPR
DR/DATE
12.09.25
REV
P1
DRAWING NO.
A06 1002