




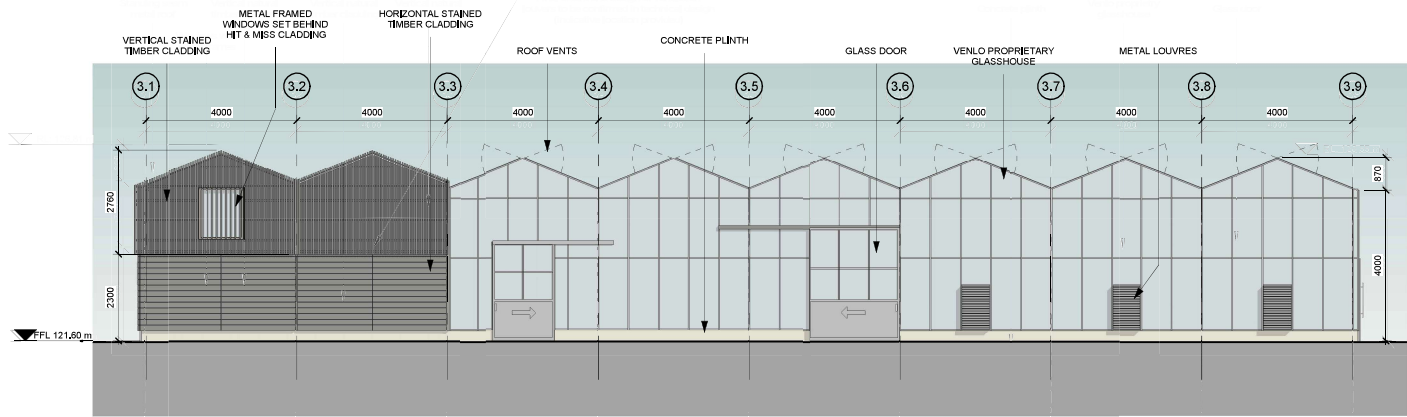


1 Proposed Elevation G-B - West
1:100

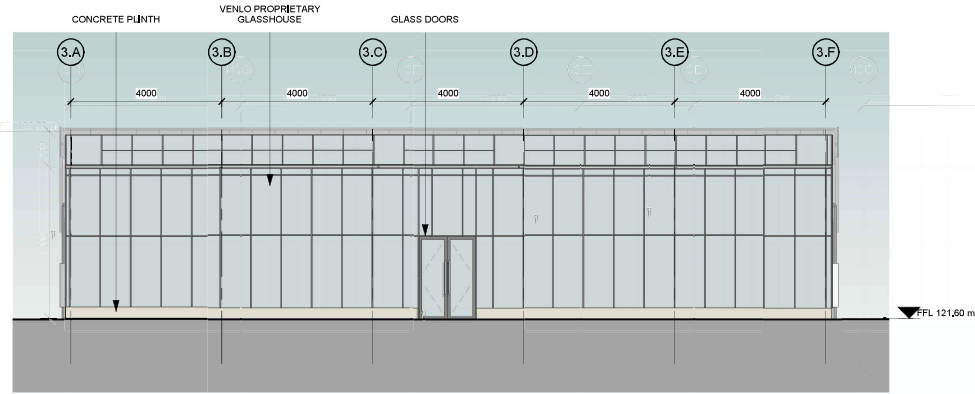


2 Proposed Elevation G-B - South
1:100

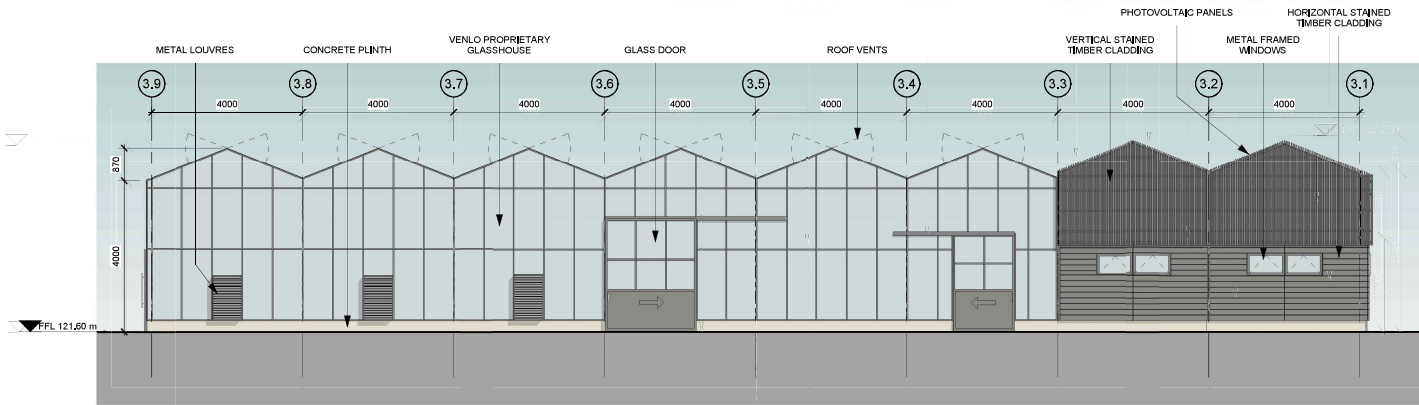


4 Proposed Elevation G-B - East
1:100

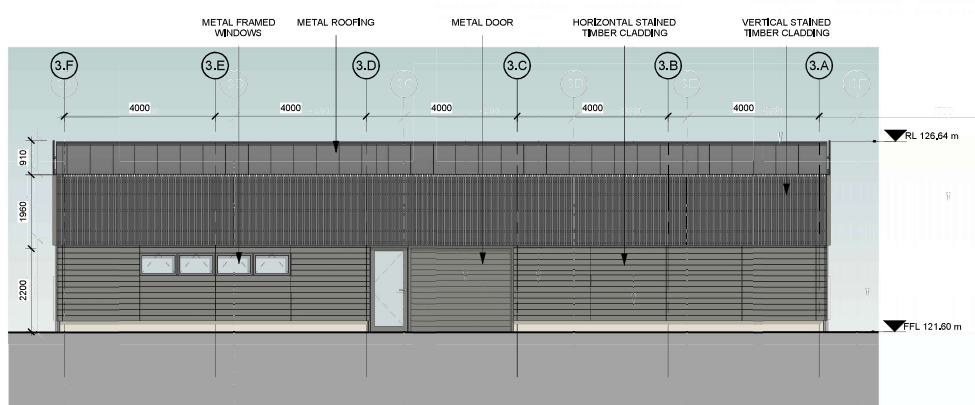


3 Proposed Elevation G-B - North
1:100

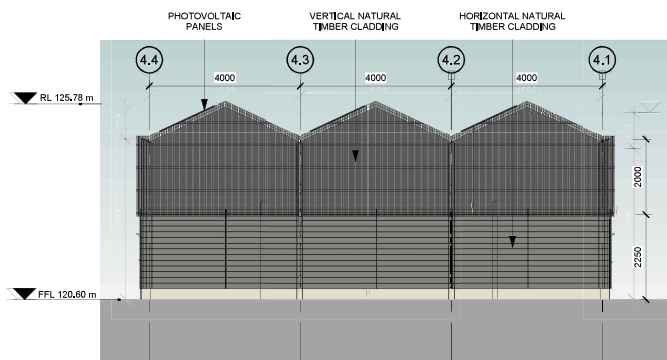


5 Proposed Elevation G-H - West
1:100

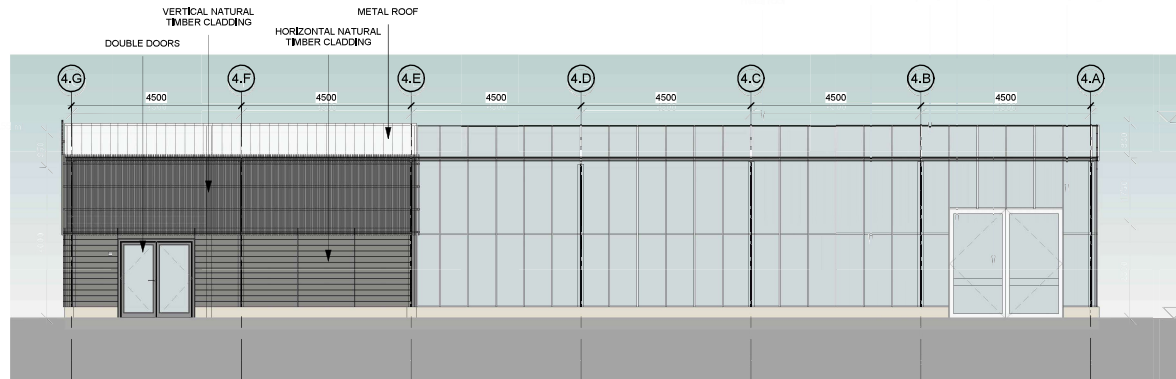

6 Proposed Elevation G-H - South
1:100

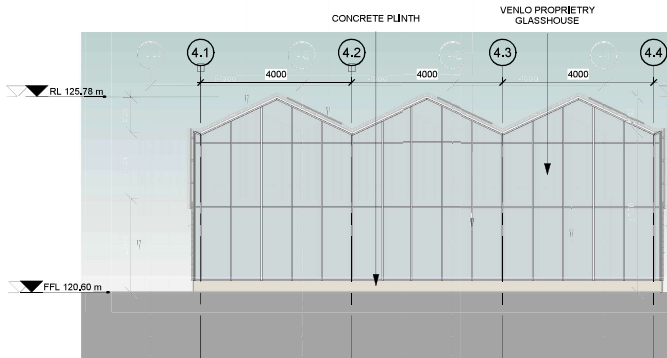

8 Proposed Elevation G-H - East
1:100

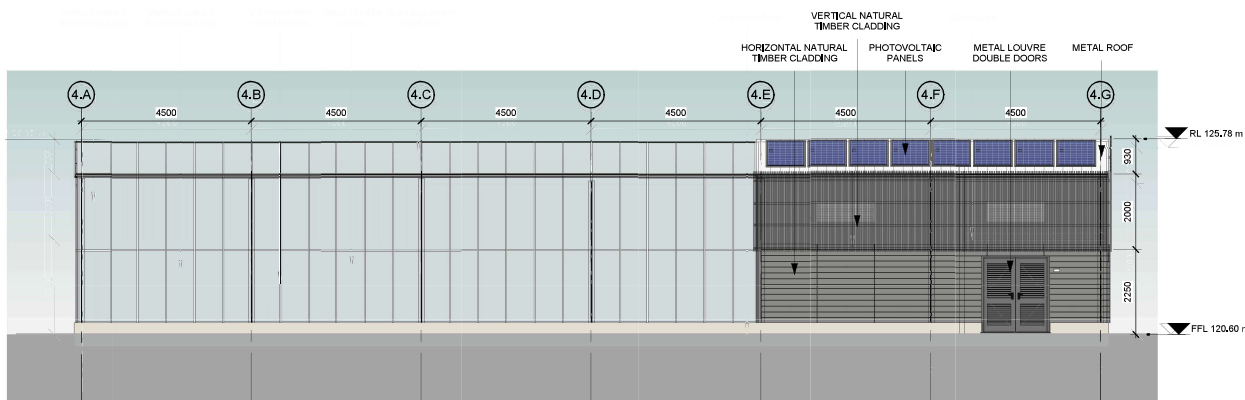

7 Proposed Elevation G-H - North
1:100

ARCHITECT
**HUGH
BROUGHTON
ARCHITECTS**

IF THERE ARE ANY DISCREPANCIES IN THE DOCUMENTS PLEASE SEEK CLARIFICATION BEFORE PROCEEDING WITH ANY WORK.


DO NOT SCALE OFF THIS DRAWING

CONTRACTOR MUST VERIFY ALL DIMENSIONS ON SITE BEFORE COMMENCING ANY WORK

COPYRIGHT © HUGH BROUGHTON ARCHITECTS

CLIENT
Royal Botanic Gardens
Kew

CONSULTANTS
ALAN BAXTER
STRUCTURAL AND CIVIL ENGINEER
HOARE LEA
SERVICES ENGINEER
HUNTLEY CARTWRIGHT
QUANTITY SURVEYOR
PLANNING LAB
PLANNING CONSULTANT
LLOYD BORE
LANDSCAPE ARCHITECT

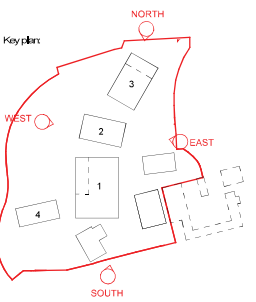

PROJECT NO.
17043

ADDRESS
Ardingly, Haywards
Heath, Sussex, RH17
6TN

REV	BY	DATE	DESCRIPTION
P1	LF	12.09.25	Planning

KEY PLAN

NORTH

DRAWING TITLE
PROPOSED ELEVATIONS - G-B, G-H

SCALE
1:100 @A1

STATUS
For Planning

DRW	CH	APPR	DR/DATE	REV
			12.09.25	P1

DRAWING NO.
A06 1004