




① Proposed Site Elevation - west
1:200

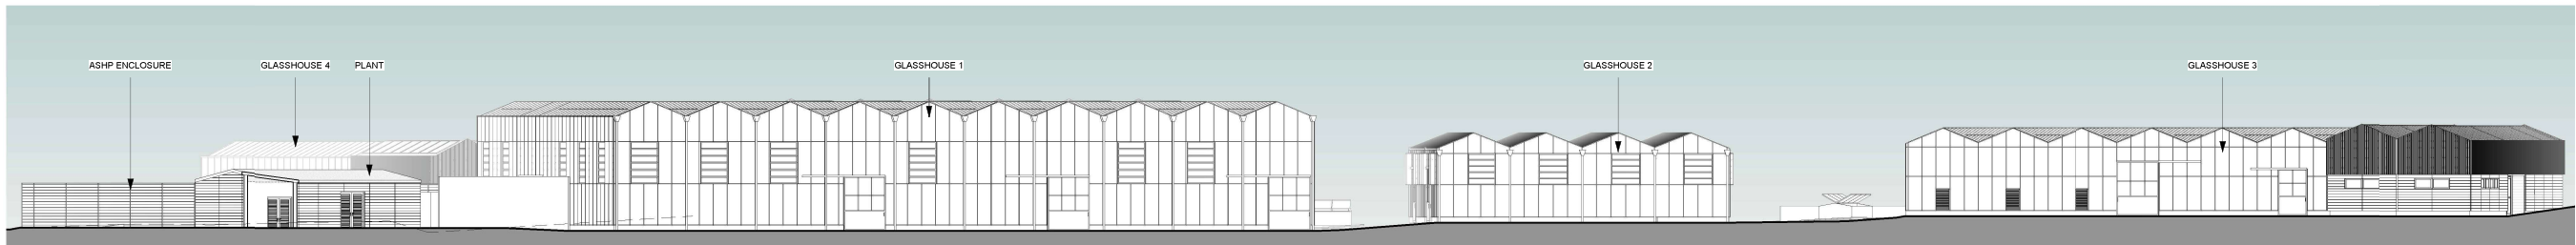

② Proposed Site Elevation - east
1:200

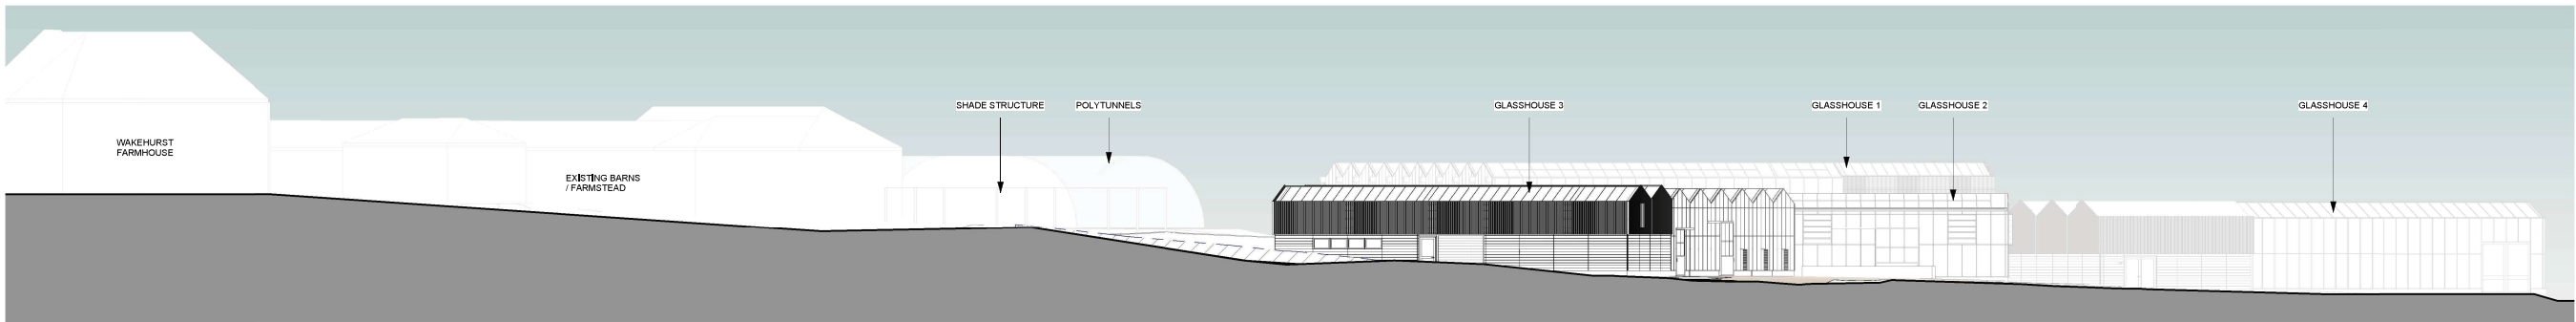

③ Proposed Site Elevation - north
1:200

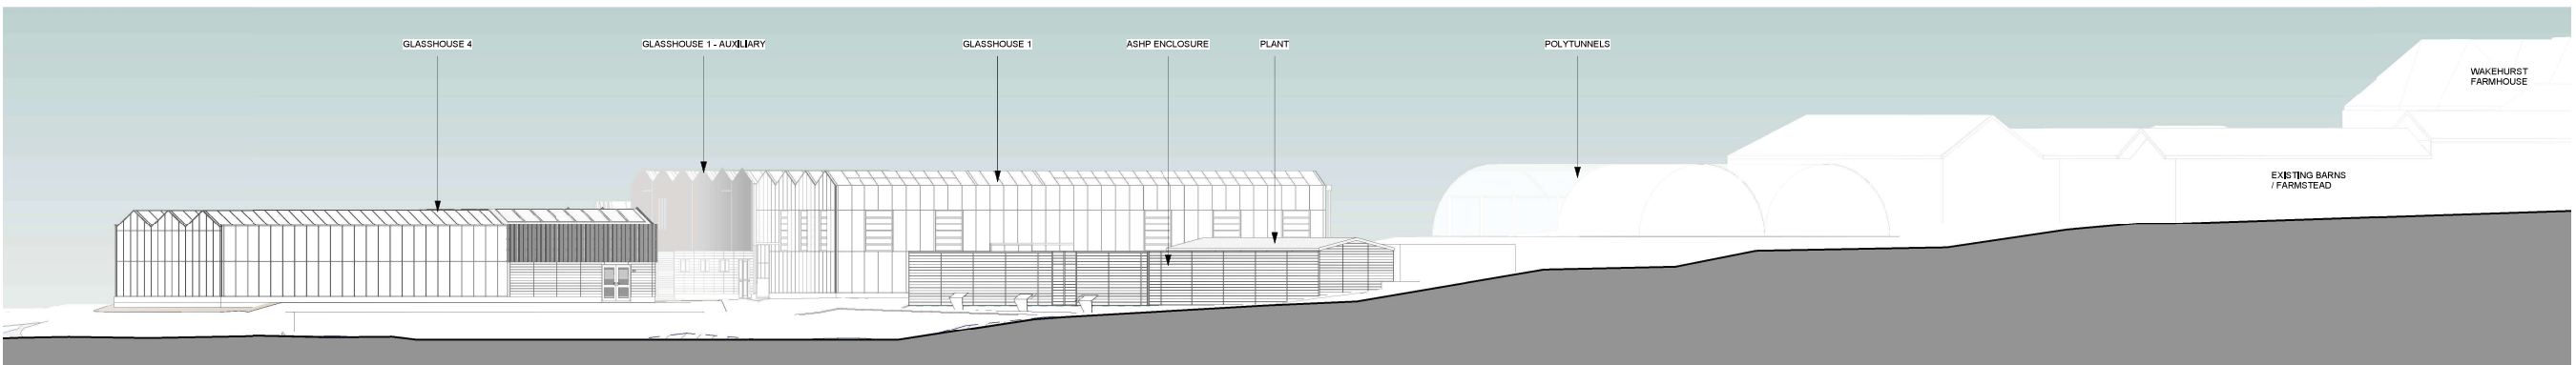

④ Proposed Site Elevation - south
1:200

ARCHITECT
**HUGH
BROUGHTON
ARCHITECTS**

IF THERE ARE ANY DISCREPANCIES IN THE DOCUMENTS PLEASE SEEK CLARIFICATION BEFORE PROCEEDING WITH ANY WORK.

DO NOT SCALE OFF THIS DRAWING


CONTRACTOR MUST VERIFY ALL DIMENSIONS ON SITE BEFORE COMMENCING ANY WORK

COPYRIGHT © HUGH BROUGHTON ARCHITECTS

CLIENT
**Royal Botanic Gardens
Kew**

CONSULTANTS
ALAN BAXTER
STRUCTURAL AND CIVIL ENGINEER
HOARE LEA
SERVICES ENGINEER
HUNTLEY CARTWRIGHT
QUANTITY SURVEYOR
PLANNING LAB
PLANNING CONSULTANT
LLOYD BORE
LANDSCAPE ARCHITECT

NB: proposed landscaping not shown

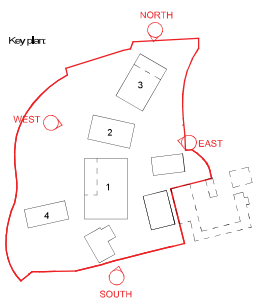

PROJECT NO.
17043

ADDRESS
**Ardingly, Haywards
Heath, Sussex, RH17
6TN**

REV	BY	DATE	DESCRIPTION
P1	LF	12.09.25	Planning

KEY PLAN

NORTH

DRAWING TITLE
PROPOSED SITE ELEVATIONS

SCALE
1:200 @A1

STATUS
For Planning

DRW	CH	APPR	DRW DATE	REV
			12.09.25	P1

DRAWING NO.
A02 1030