




① Proposed Site Section - Section A
1:200

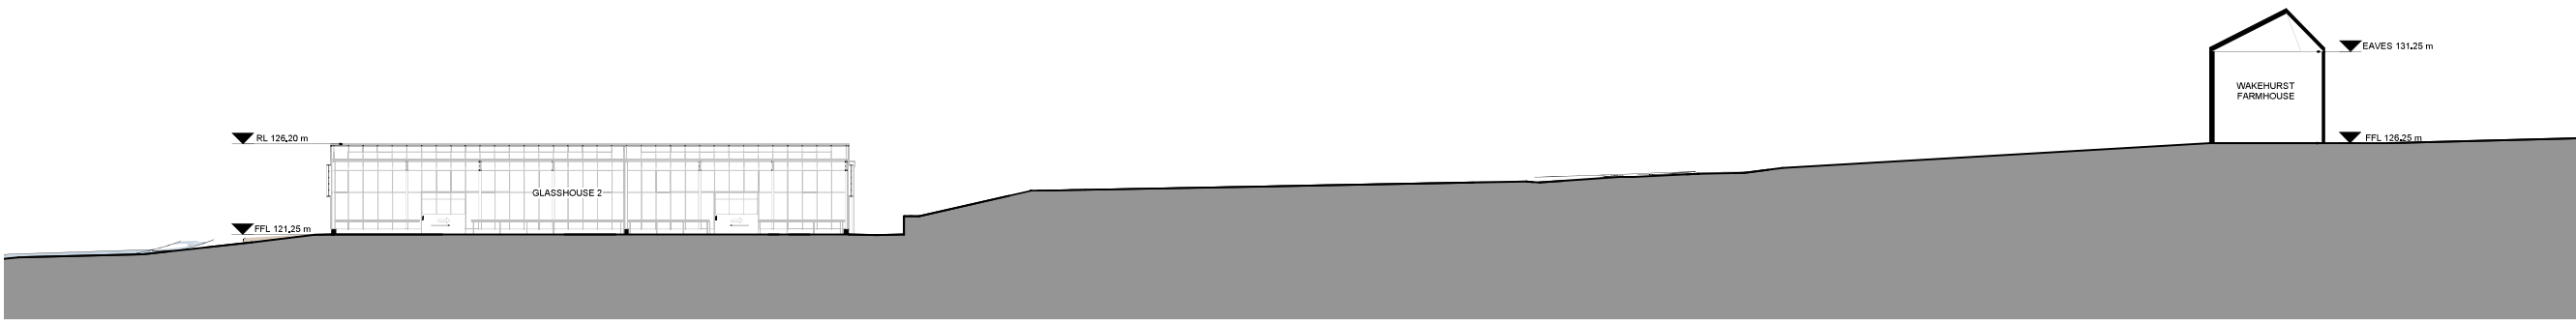

② Proposed Site Section - Section B
1:200

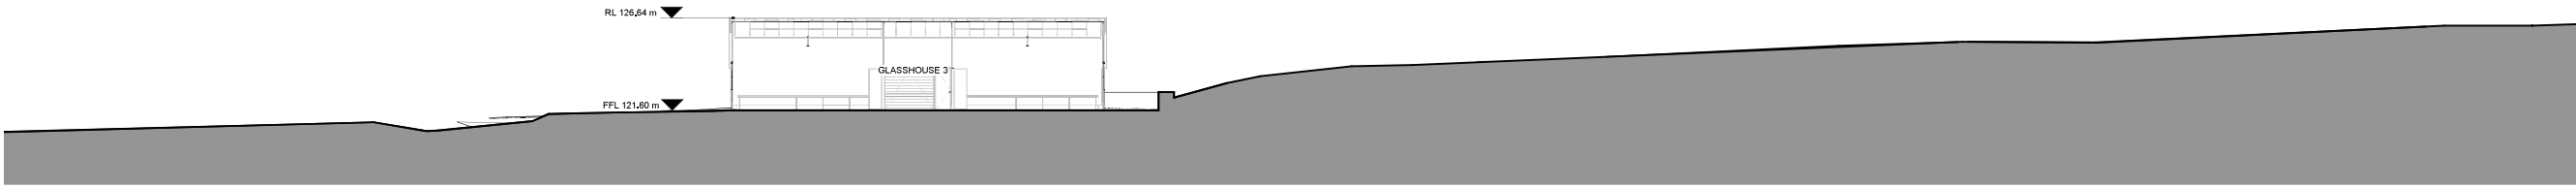

③ Proposed Site Section - Section C
1:200

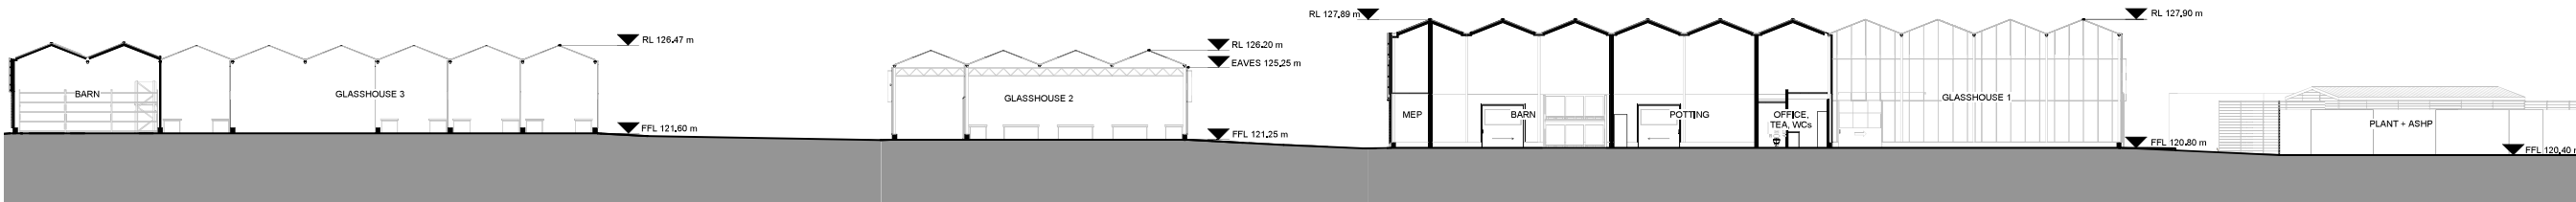

④ Proposed Site Section - Section D
1:200