


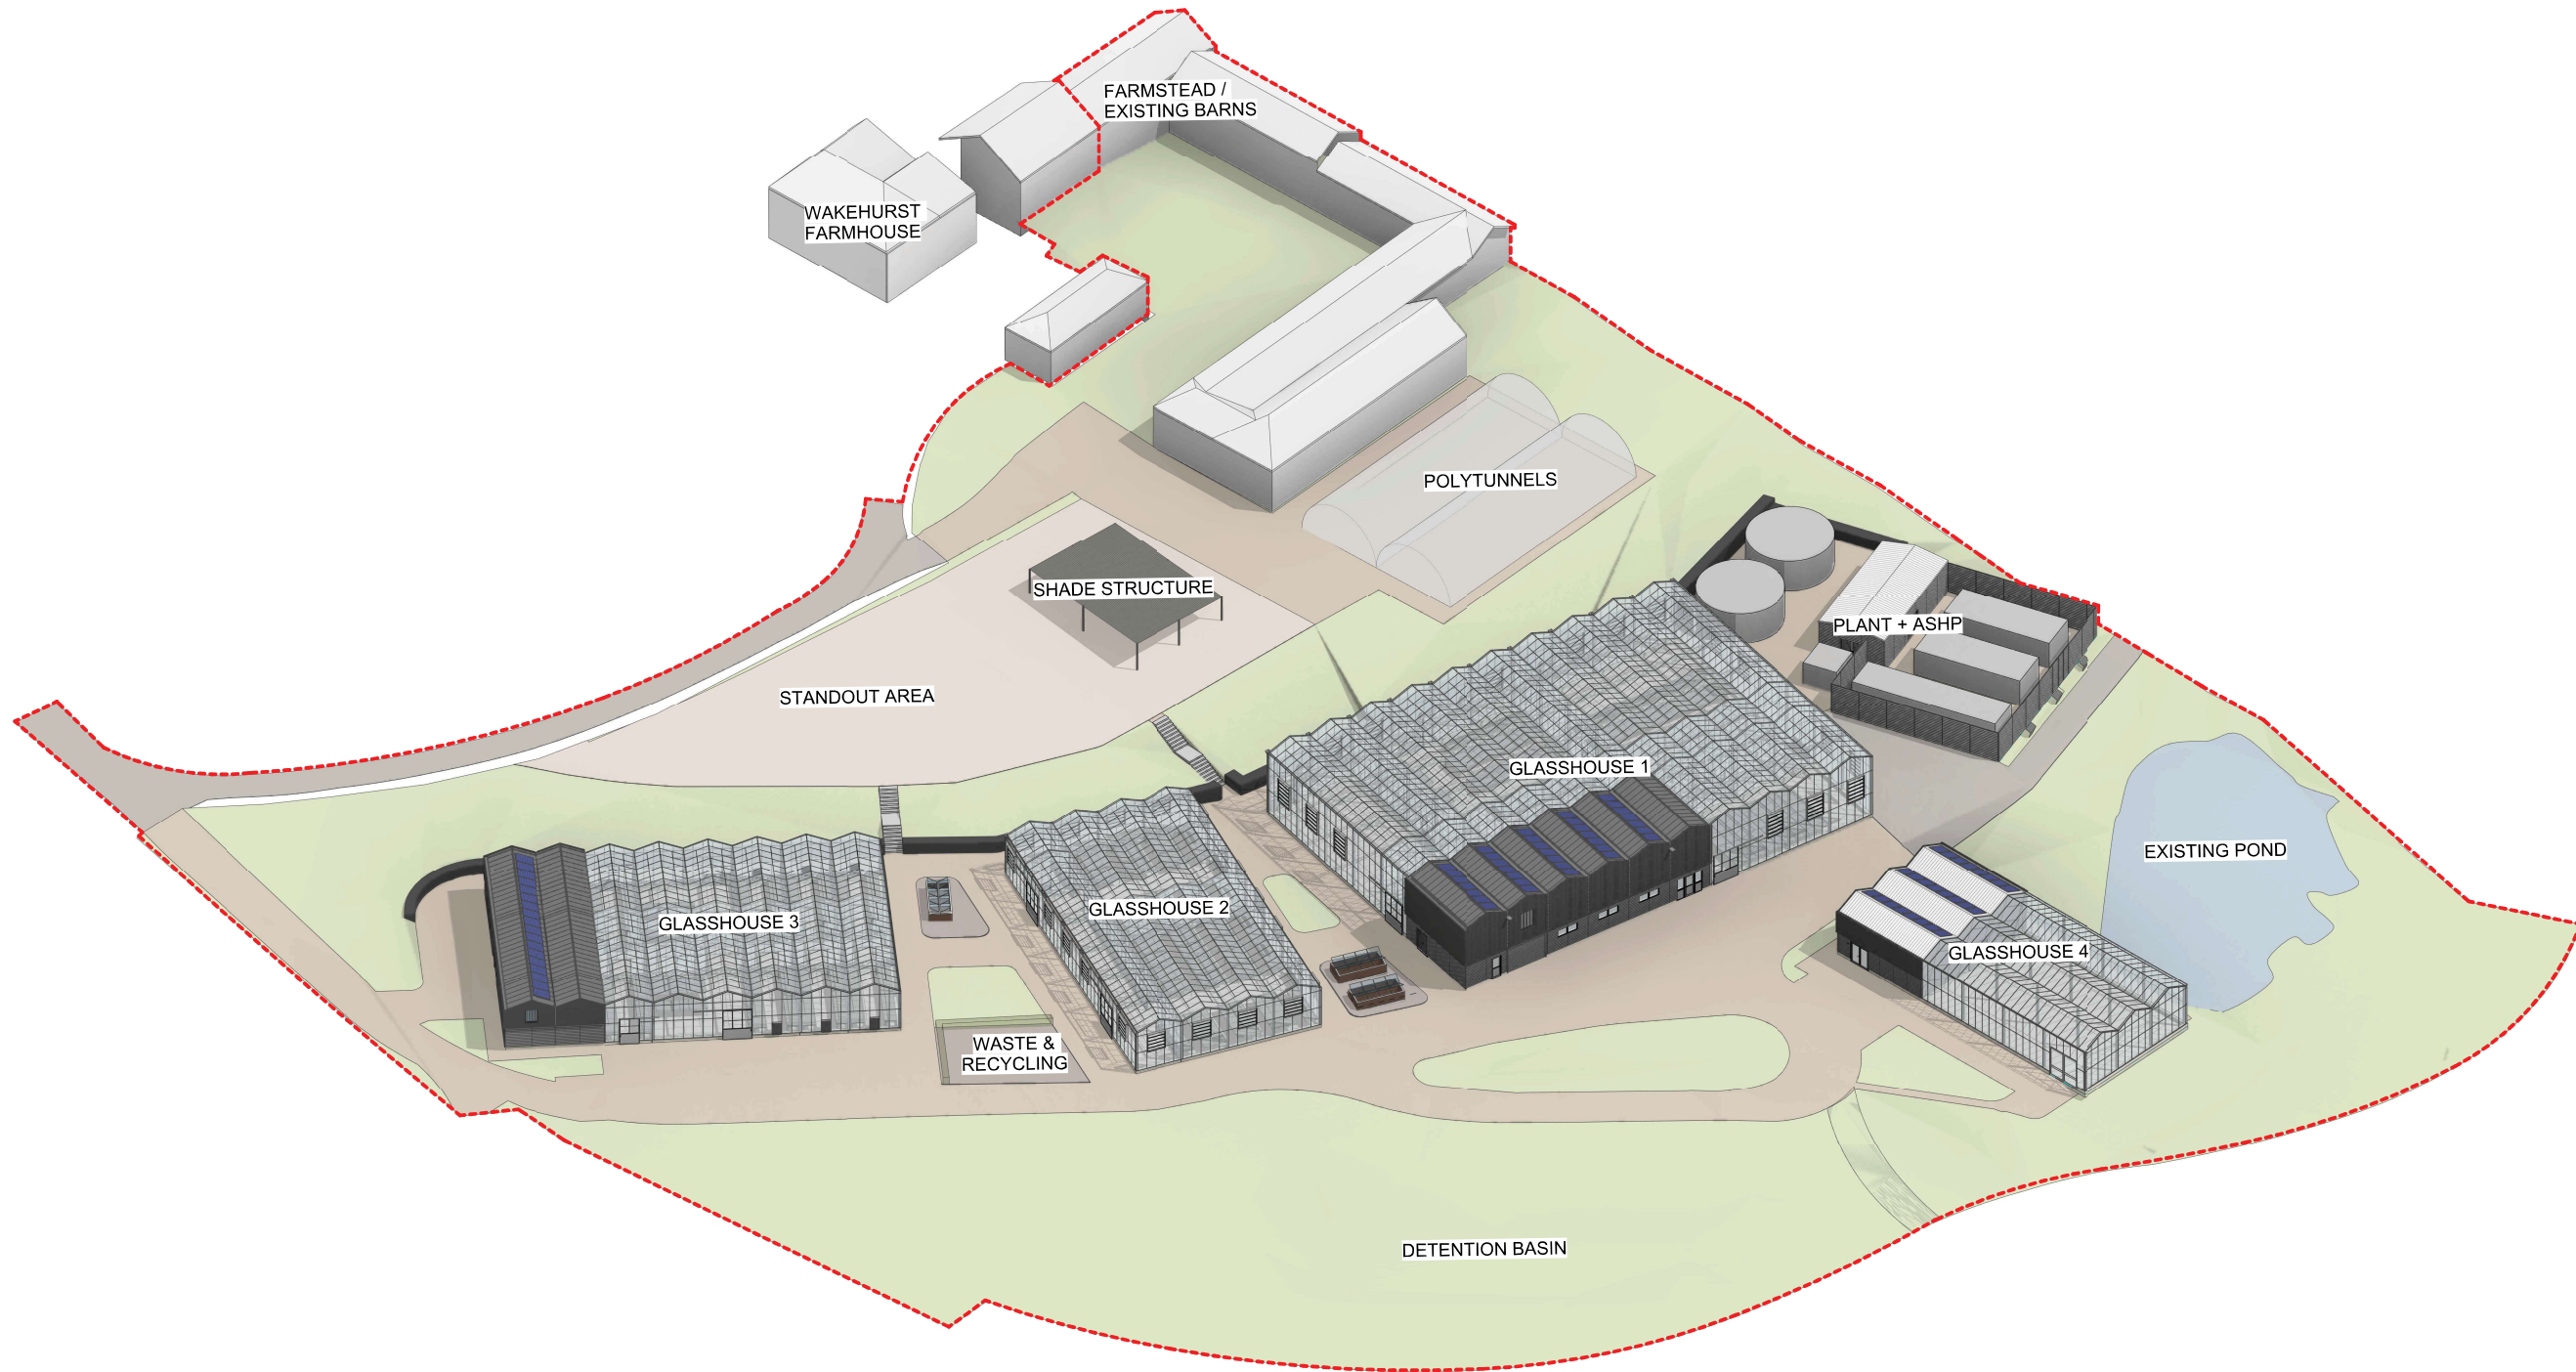

ARCHITECT
**HUGH
BROUGHTON
ARCHITECTS**

IF THERE ARE ANY DISCREPANCIES IN THE
DOCUMENTS PLEASE SEEK CLARIFICATION BEFORE
PROCEEDING WITH ANY WORK.

DO NOT SCALE OFF THIS DRAWING

CONTRACTOR MUST VERIFY ALL DIMENSIONS ON
SITE BEFORE COMMENCING ANY WORK

COPYRIGHT © HUGH BROUGHTON ARCHITECTS

CLIENT

Royal Botanic Gardens
Kew

CONSULTANTS

ALAN BAXTER
STRUCTURAL AND CIVIL ENGINEER

HOARE LEA
SERVICES ENGINEER

HUNTLEY CARTWRIGHT
QUANTITY SURVEYOR

PLANNING LAB
PLANNING CONSULTANT

LLOYD BORE
LANDSCAPE ARCHITECT

PROJECT NO

17043

ADDRESS

Ardingly, Haywards
Herts, Sussex, RH17
6TN

REV BY DATE DESCRIPTION

P1 LF 12.09.25 Planning

DRAWING TITLE

SITE 3D OVERVIEW

SCALE

@A1

STATUS

For Planning

DRW CH APPR

CR/DATE

12.09.25

REV

P1

DRAWING NO

A02 1010