
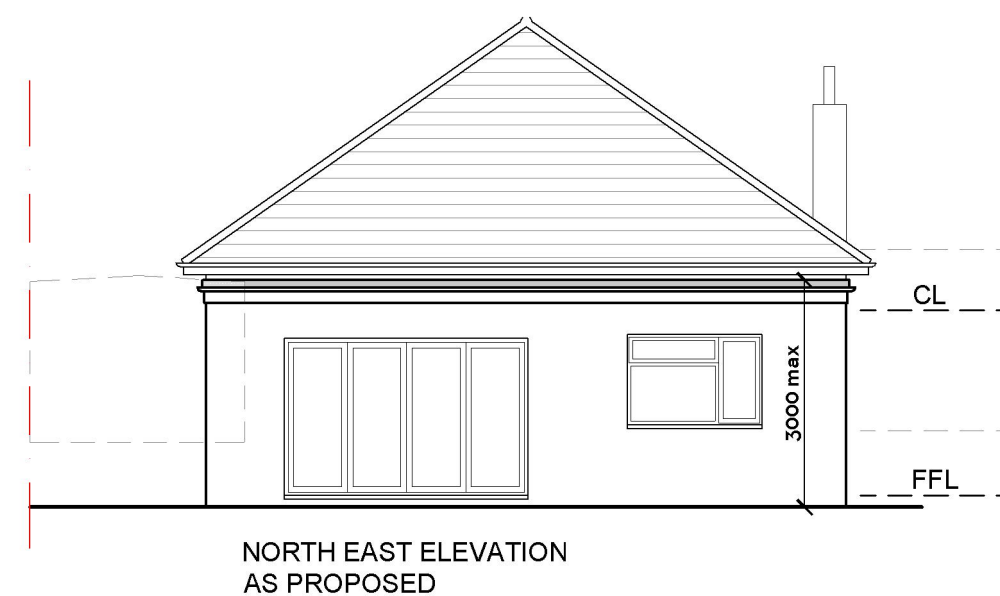
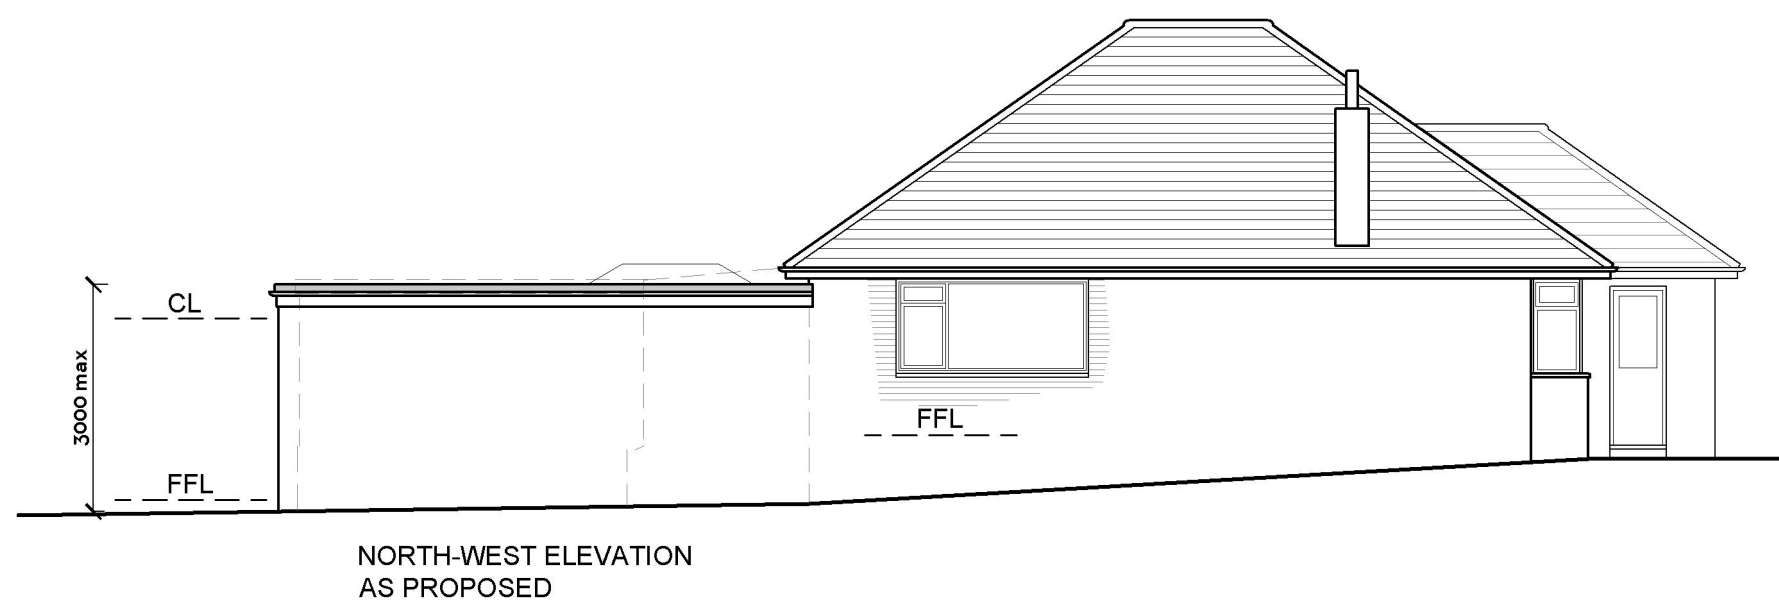


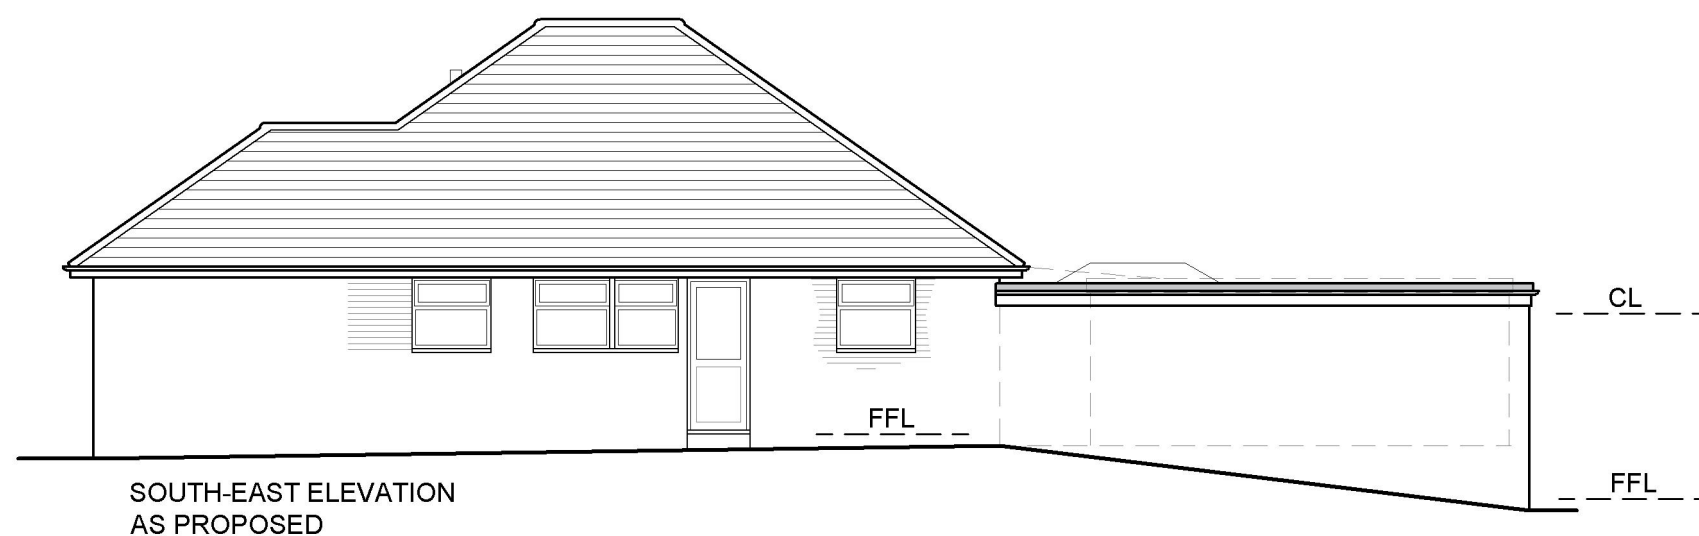

REVISIONS			DESIGN INTENT ONLY NOTES FOR CONSTRUCTION: 1. Dimensions shall be checked and verified prior to work being commenced on site. 2. This drawing is issued for the sole and exclusive use of the named recipient. Distribution to any third party is on the strict understanding that no liability is accepted by KM Architecture for any discrepancies, errors or omissions that may be present and no guarantee is offered as to the accuracy of the information shown.	KM ARCHITECTURE CHARTERED ARCHITECT 46 VALEBRIDGE DRIVE BURGUSS HILL WEST SUSSEX RH15 0RW 07862 093 254 kelly@kmarchitecture.co.uk www.kmarchitecture.co.uk	job	31 DALE AVENUE HASSOCKS WEST SUSSEX BN6 8LP	title		
							ELEVATIONS AS PROPOSED		
ref	date	drawn			scale	1:100 @ A3			
-					date	18/02/25			
					drawn	KMM	checked	XX	
					drawing number	2080_00_14		revision	
								-	