



Ground Floor - Existing

1:50

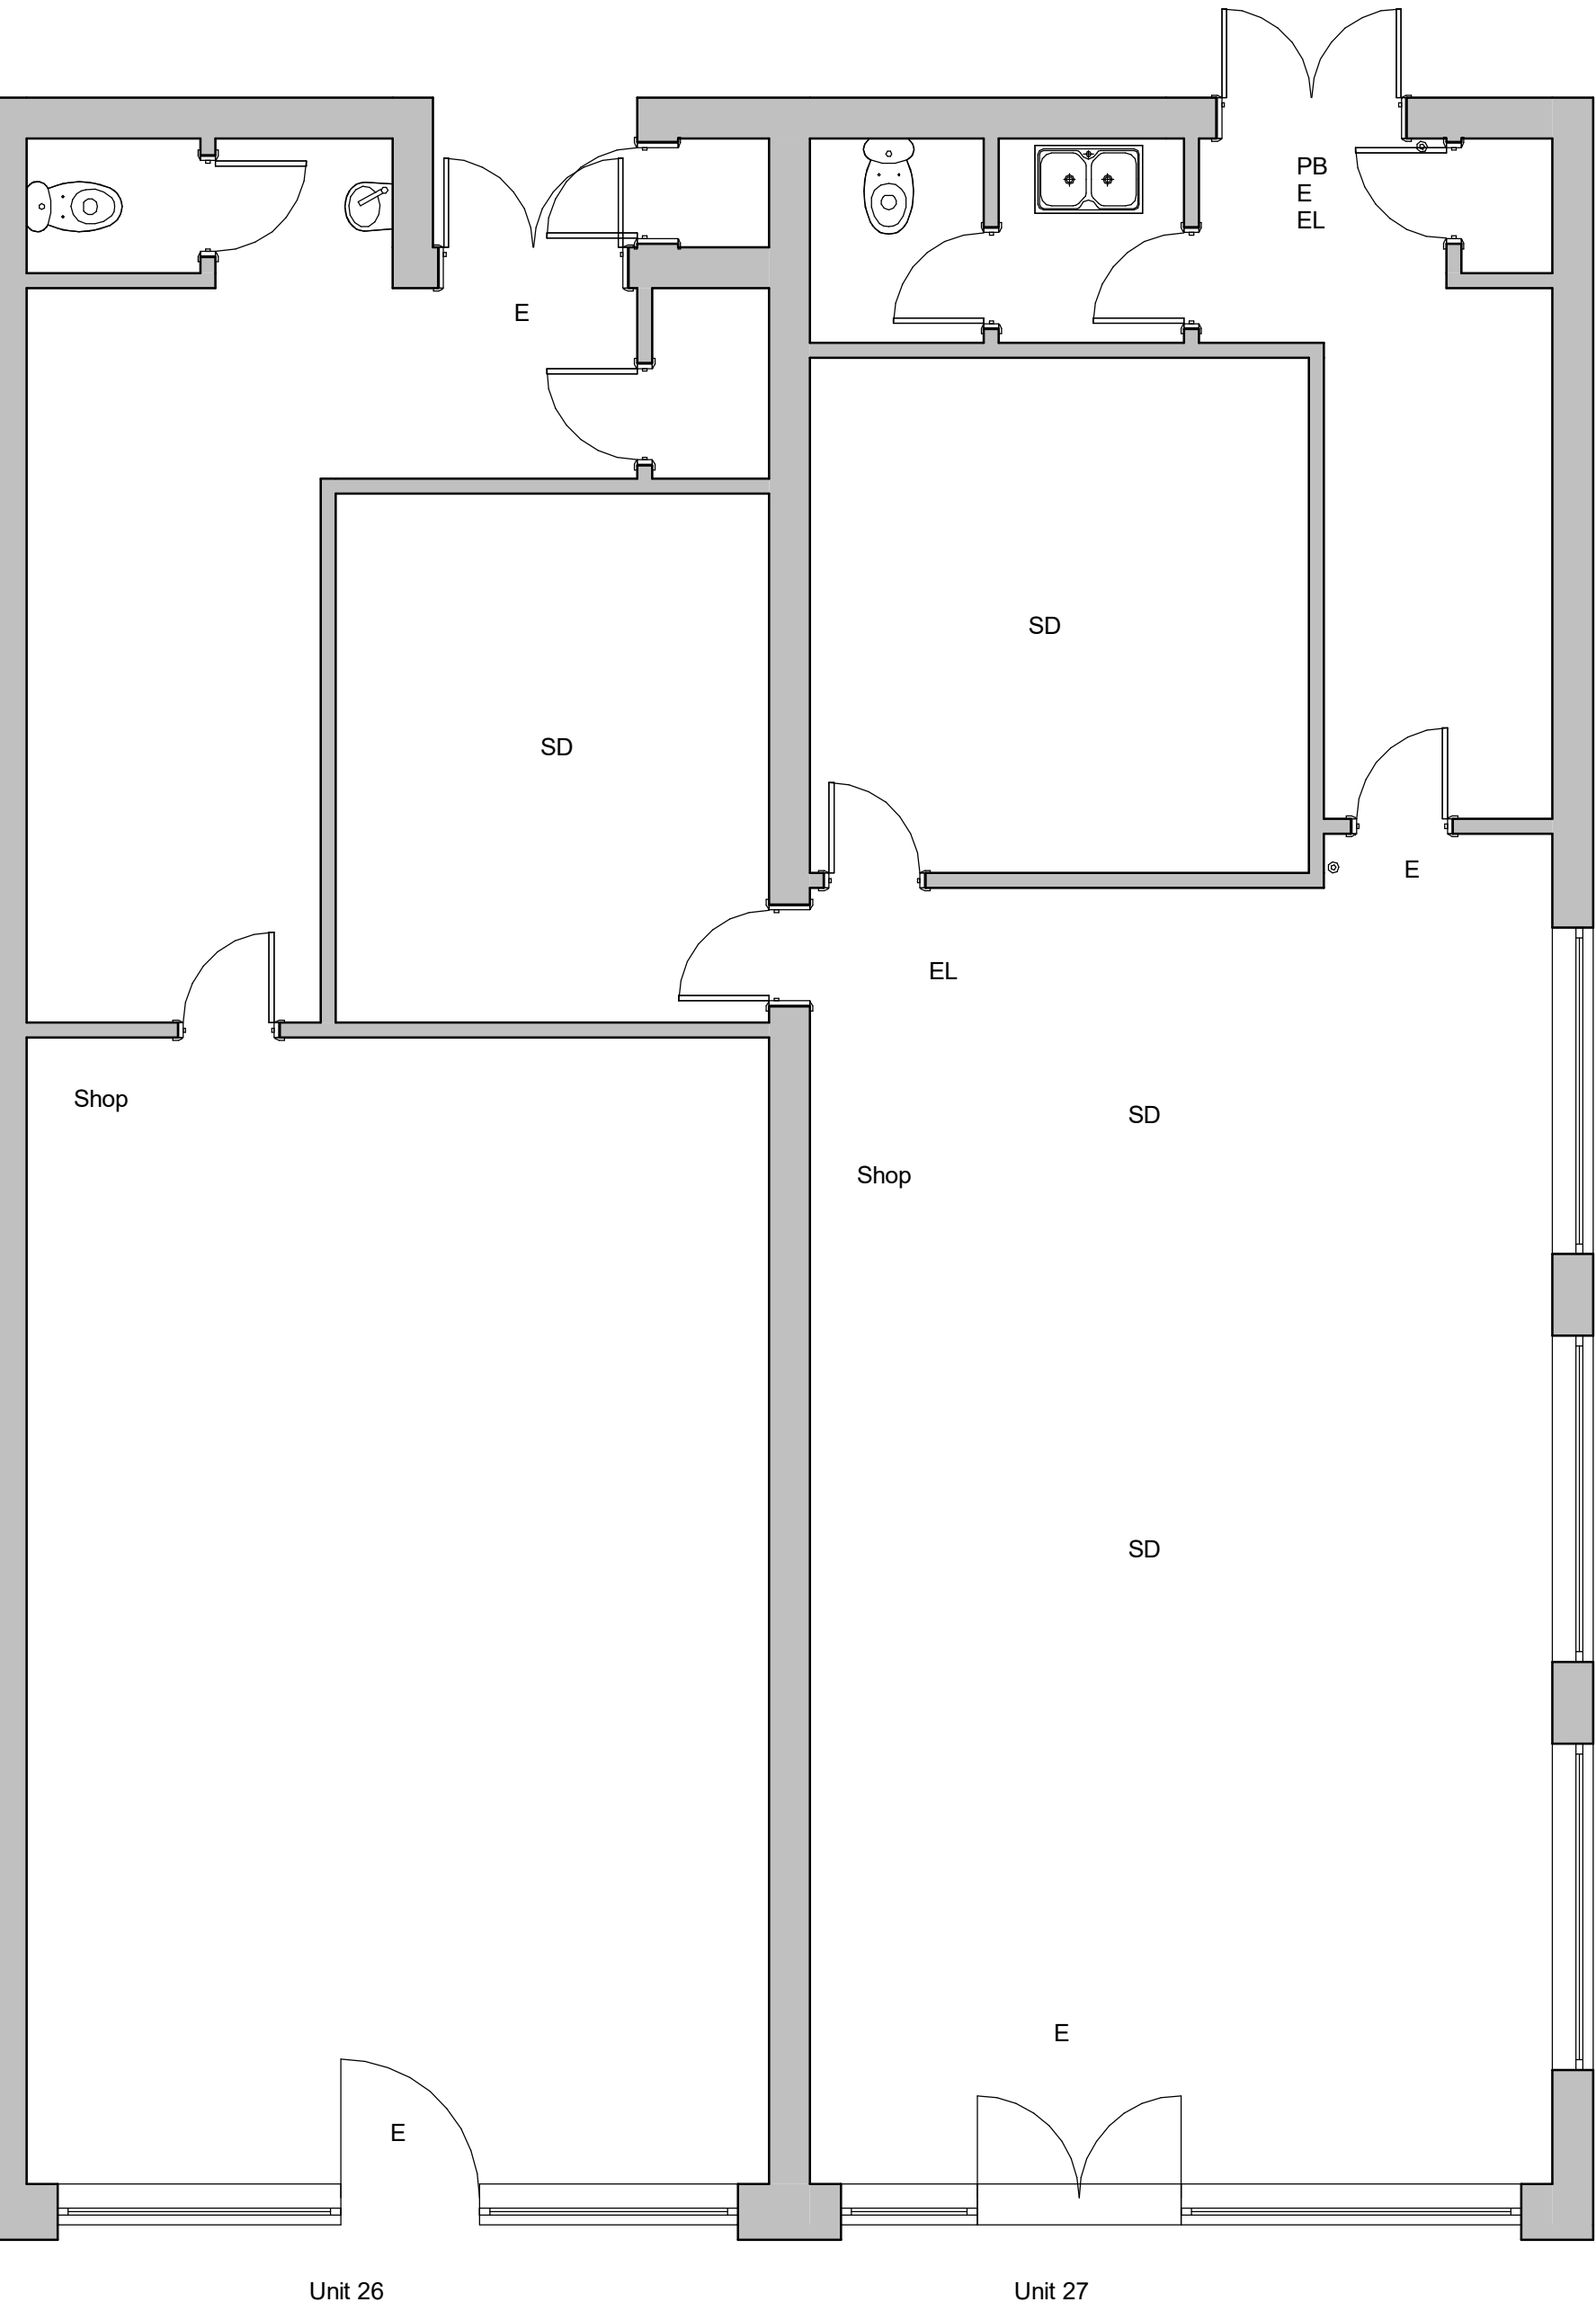


Ground Floor - Proposed

1:50

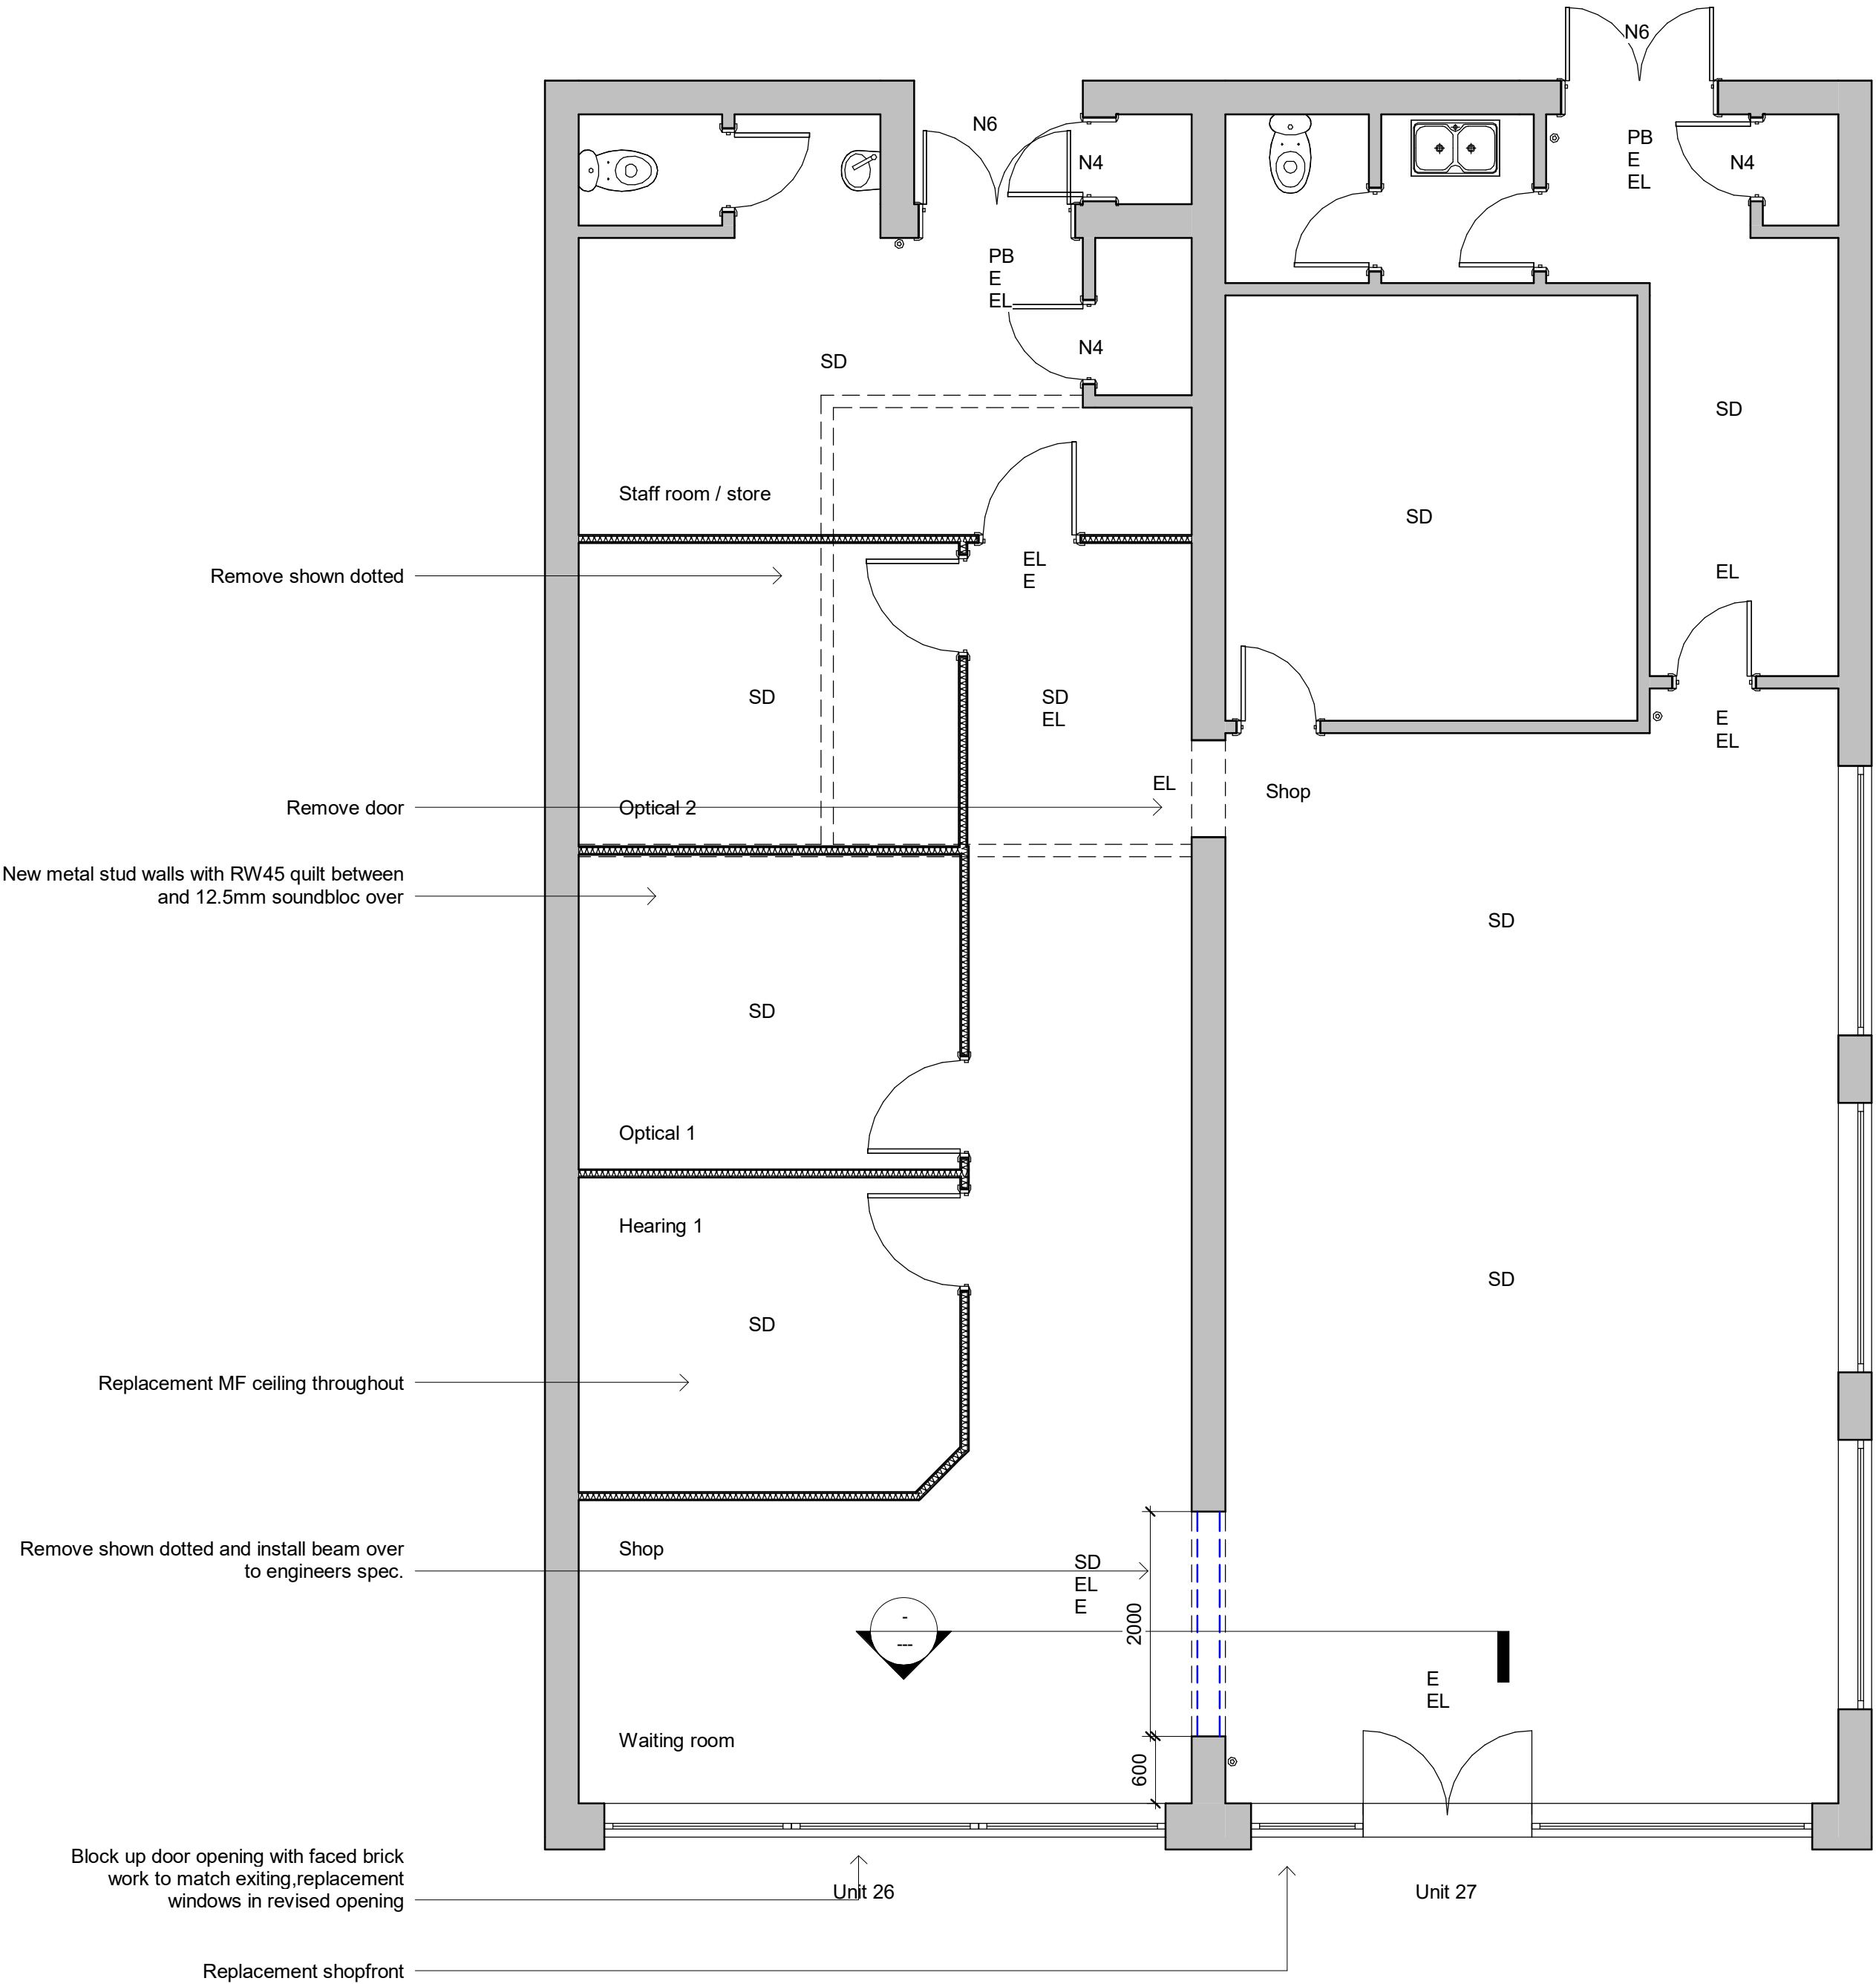

Revisions

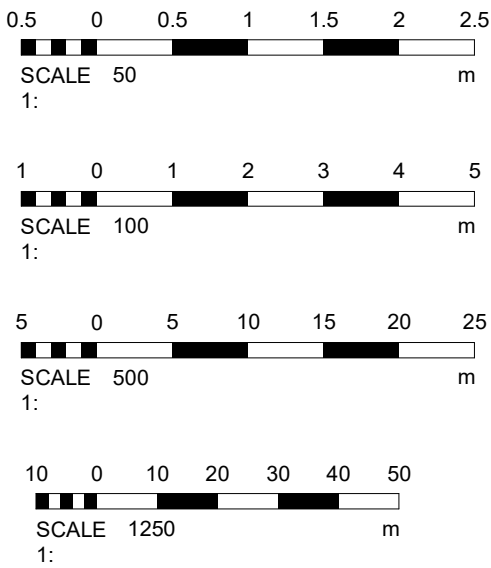

Materials

|   |                                                                              |       |                              |
|---|------------------------------------------------------------------------------|-------|------------------------------|
| Drawing Number   | 2025/140                                                                     | Sheet | 1 of 3                       |
| Size   | A1                                                                           | Scale | 1:20, 1:50,<br>1:500, 1:1250 |
| Project   | Existing and Proposed details<br>August 2025                                 |       |                              |
| Job Title   | Unit 26 and 27<br>The Orchards shopping centre<br>Haywards Heath<br>RH16 3TH |       |                              |
| Do Not scale from this drawing except for planning as photocopies will be subject to distortion<br>Drawings to be read in conjunction with all other Designers and structural engineers contract drawings and specifications: Any discrepancies must be brought to the attention of the Designer immediately.<br>The contractor must verify all dimensions by site measurement before ordering materials or manufacturing components<br>Substitute materials and products to those named will be acceptable if proven to be of equal or higher performance and not in conflict with other elements |                                                                              |       |                              |

M.J.Humphrey  
Ltd



Mel Humphrey MRICS  
9 Aldsworth Avenue  
Goring By Sea  
West Sussex  
BN12 4XQ  
Mel@mjhumphrey.co.uk  
07701055182

Adam Humphrey MCIOB  
21 Pendine Avenue  
Worthing  
West Sussex  
BN11 2NA  
Adam@mjhumphrey.co.uk  
07812419142