
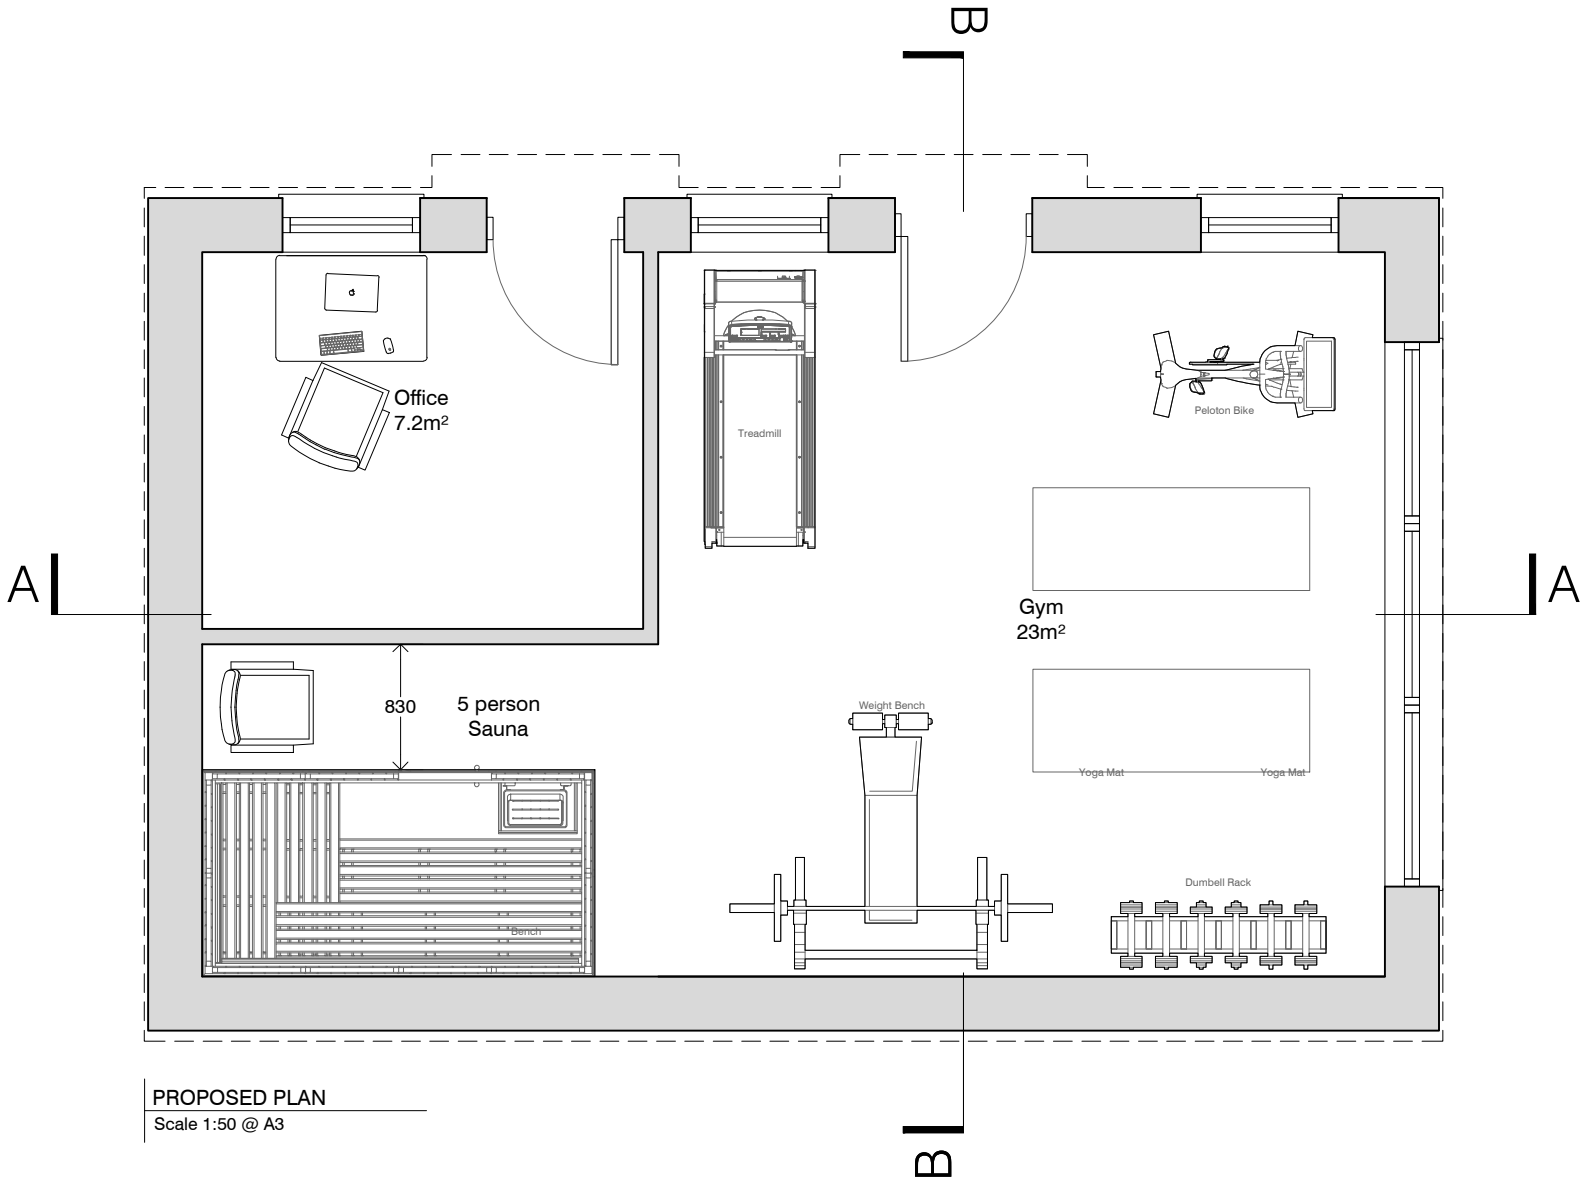
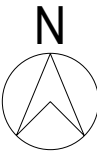


THE CONTRACTOR MUST VERIFY ALL DIMENSIONS ON SITE BEFORE MAKING SHOP DRAWINGS OR COMMENCING WORK OF ANY KIND. NO DIMENSIONS TO BE SCALED FROM THIS DRAWING

1. THE BOUNDARIES SHOWN ARE BASED ON INFORMATION BY OTHERS. ALL BOUNDARIES TO BE VERIFIED ON SITE PRIOR TO COMMENCING CONSTRUCTION.
2. TOPOGRAPHICAL LEVELS TO BE CONFIRMED.
3. DESIGN & QUOTED AREAS ARE SUBJECT TO DESIGN DEVELOPMENT & STATUTORY CONSENTS.
4. ALL SURVEY INFORMATION SHOWN IS SUBJECT TO FURTHER SITE INVESTIGATION DURING DEMOLITION.

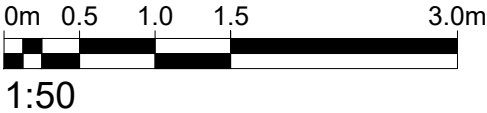

PROPOSED PLAN  
Scale 1:50 @ A3

| -   | -    | -         | MC  |
|-----|------|-----------|-----|
| REV | DATE | REVISIONS | CHK |

mohsin  
cooper

ARCHITECTURE + PLANNING

MOHSIN COOPER LIMITED, 7 HOVE MANOR PARADE,  
HOVE STREET, HOVE, EAST SUSSEX, BN3 2DF  
www.mohsincooper.com

© COPYRIGHT EXISTS ON THE DESIGN  
AND INFORMATION SHOWN ON THIS DRAWING

PROJECT :  
49 HASSOCKS ROAD, HURSTPIERPOINT, BN6 9QL

CLIENT :  
MR MICK RIGBY

DRAWING TITLE :  
PROPOSED PLAN

|                    |                            |                                      |
|--------------------|----------------------------|--------------------------------------|
| SCALE :<br>1:50@A3 | DRAWN : SC<br>CHECKED : AM | DATE : JUNE 2026<br>DATE : JUNE 2026 |
|--------------------|----------------------------|--------------------------------------|

|                       |                |
|-----------------------|----------------|
| NUMBER:<br>0615-P-003 | REVISION:<br>- |
|-----------------------|----------------|

|               |                         |
|---------------|-------------------------|
| STATUS:<br>S2 | PLANNING<br>APPLICATION |
|---------------|-------------------------|