


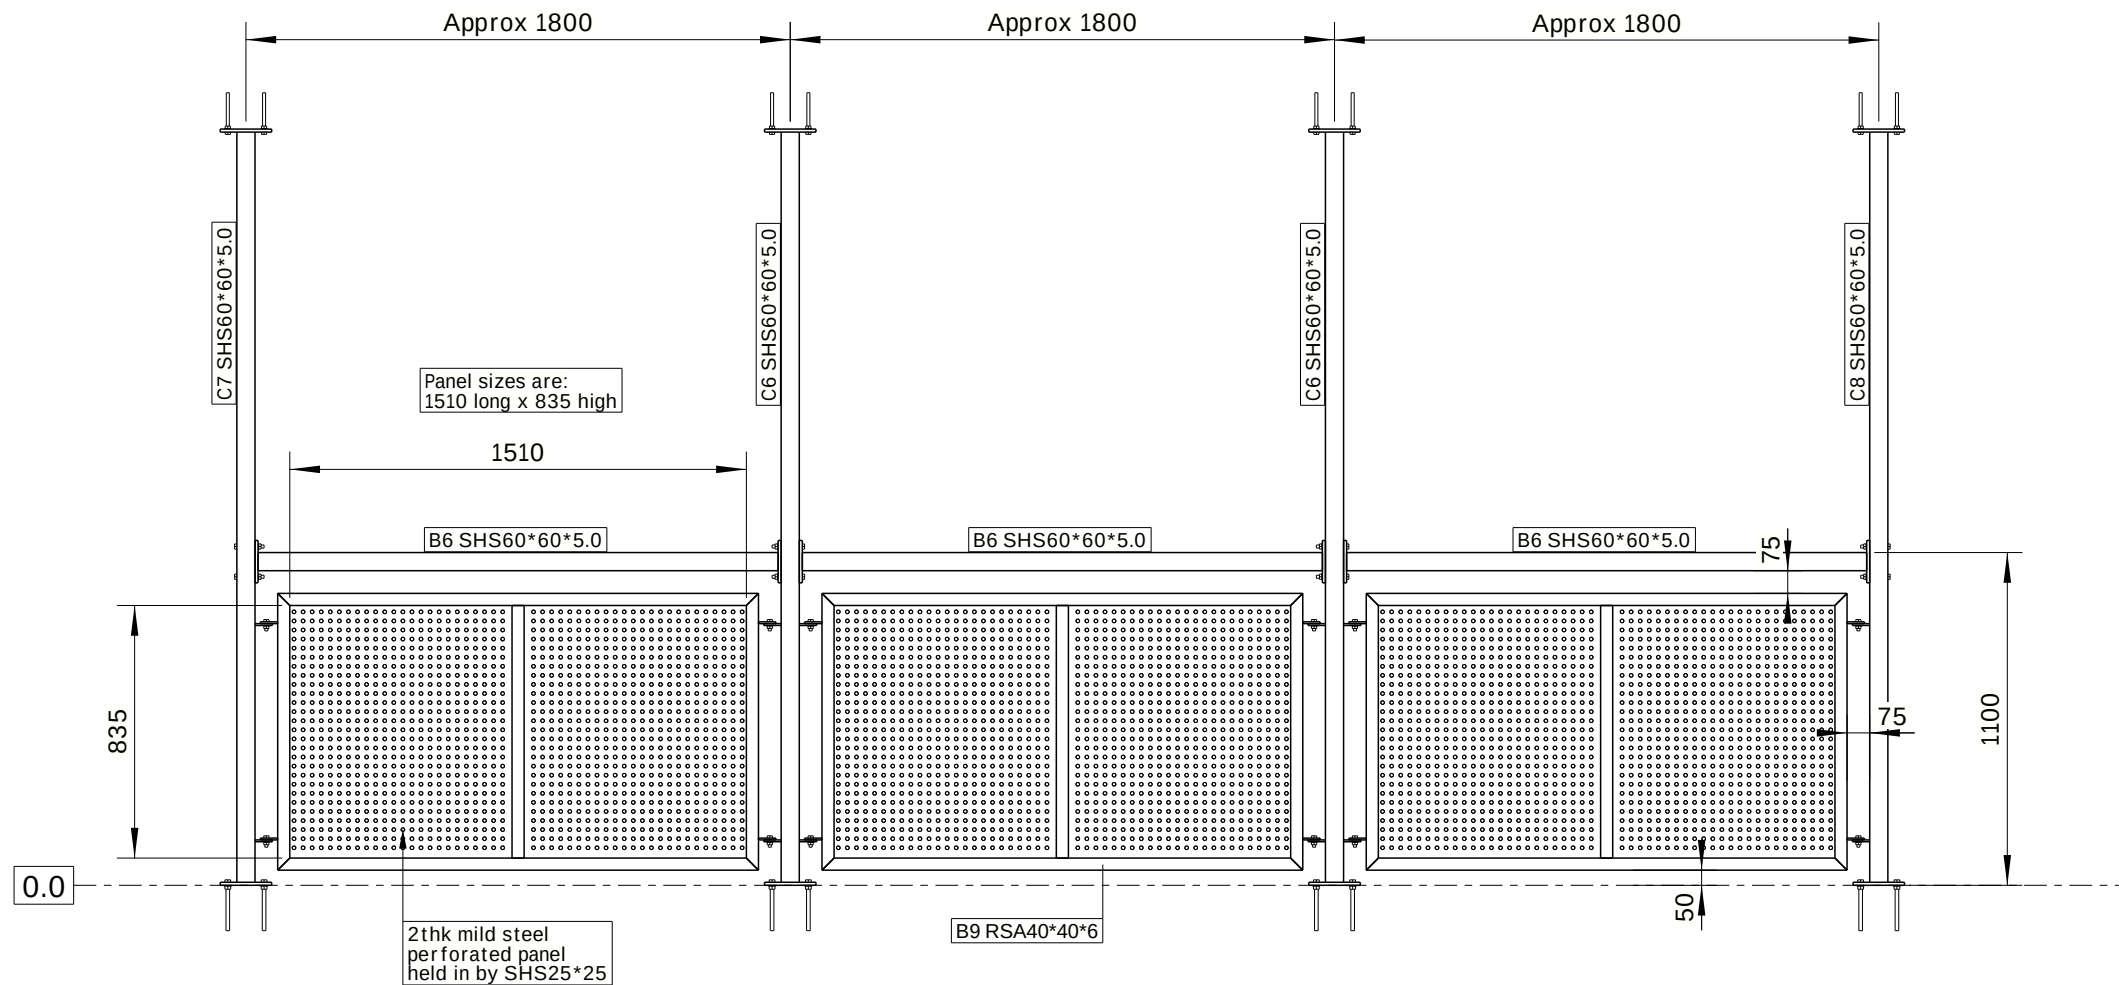

Elevation on Gridline 1
1:25

NOTES!

- 1) Hot rolled sections to be S355 U.N.O.
- 2) Flats, plates and RSAs to be S275 U.N.O.
- 3) Steelwork to be galvanised 85µm
- 4) Bolts to be galvanised.

P01	PLANNING APPLICATION ISSUE	06.02.2026
REV MARK	REVISION DESCRIPTION	REVISION DATE

WC Evans & Sons Ltd.

Units 2/3 Limes Avenue, Penge, London

SE20 8QR Tel: 0208 6760047

DRAWING TITLE	Communal Balustrade Elevation	
CLIENT		
CONTRACT	101-123 Orchard Way, RH19 1AU	
MODELLER BY	A.G.	ISSUE DATE 06.02.2026
CONTRACT NO	KDS-2403	SCALE 1:25
DRAWING No	G [2]	REVISION No. P01