


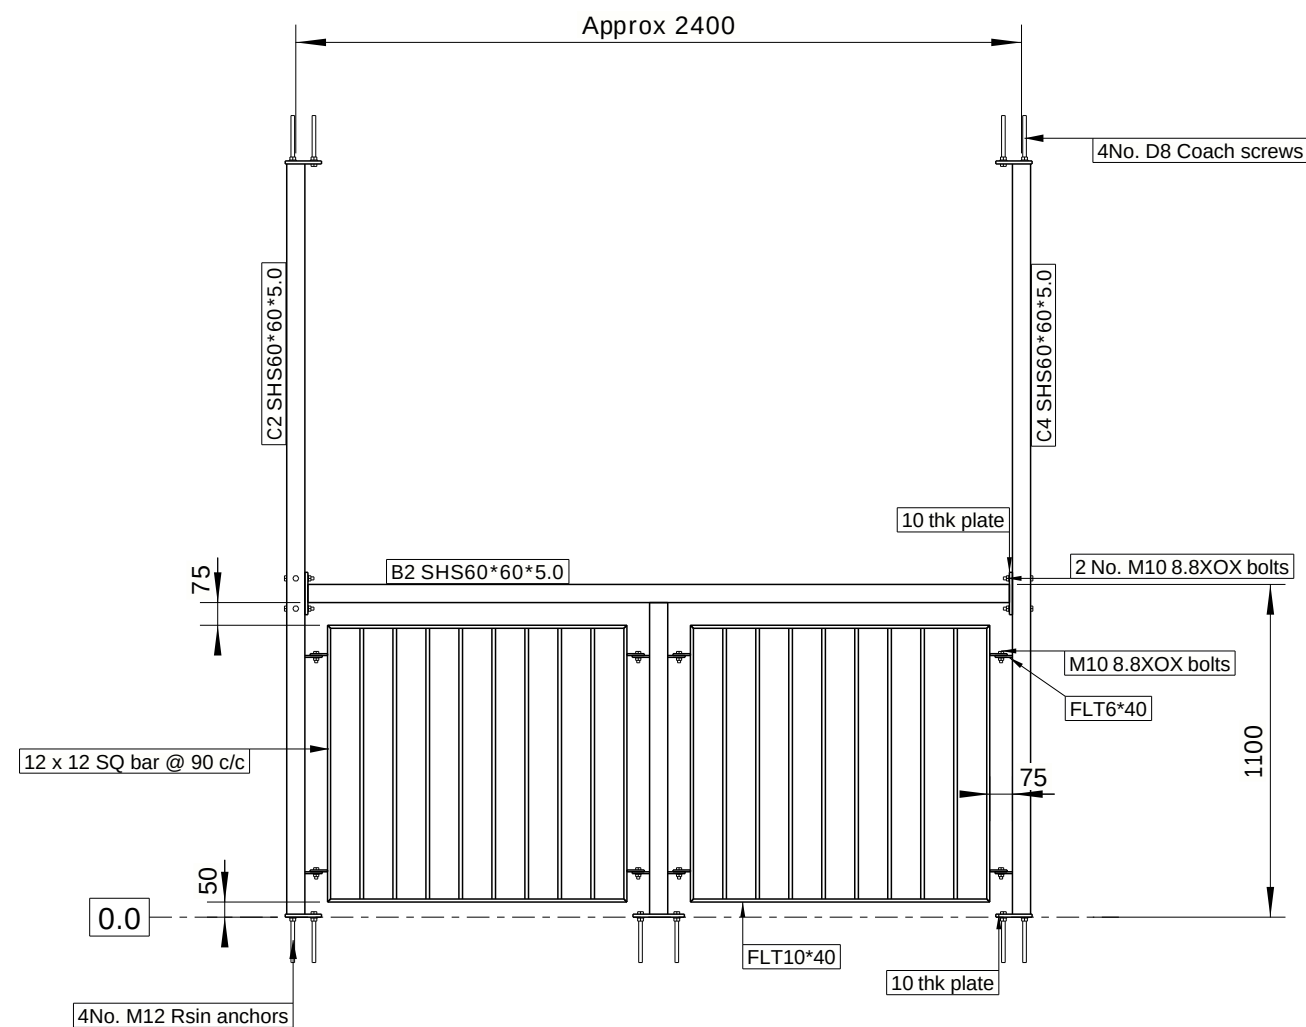

- NOTES!
- 1) Hot rolled sections to be S355 U.N.O.
 - 2) Flats, plates and RSAs to be S275 U.N.O.
 - 3) Steelwork to be galvanised 85µm
 - 4) Bolts to be galvanised.

P01	PLANNING APPLICATION ISSUE	06.02.2026
REV MARK	REVISION DESCRIPTION	REVISION DATE
WC Evans & Sons Ltd.		
Units 2/3 Limes Avenue, Penge, London		
SE20 8QR Tel: 0208 6760047		
DRAWING TITLE	Private Balustrade Elevation	
CLIENT		
CONTRACT	101-123 Orchard Way, RH19 1AU	
MODELLED BY	A.G.	ISSUE DATE 06.02.2026
CONTRACT NO	KDS-2403	SCALE 1:25
DRAWING No	G [11]	REVISION No. P01