


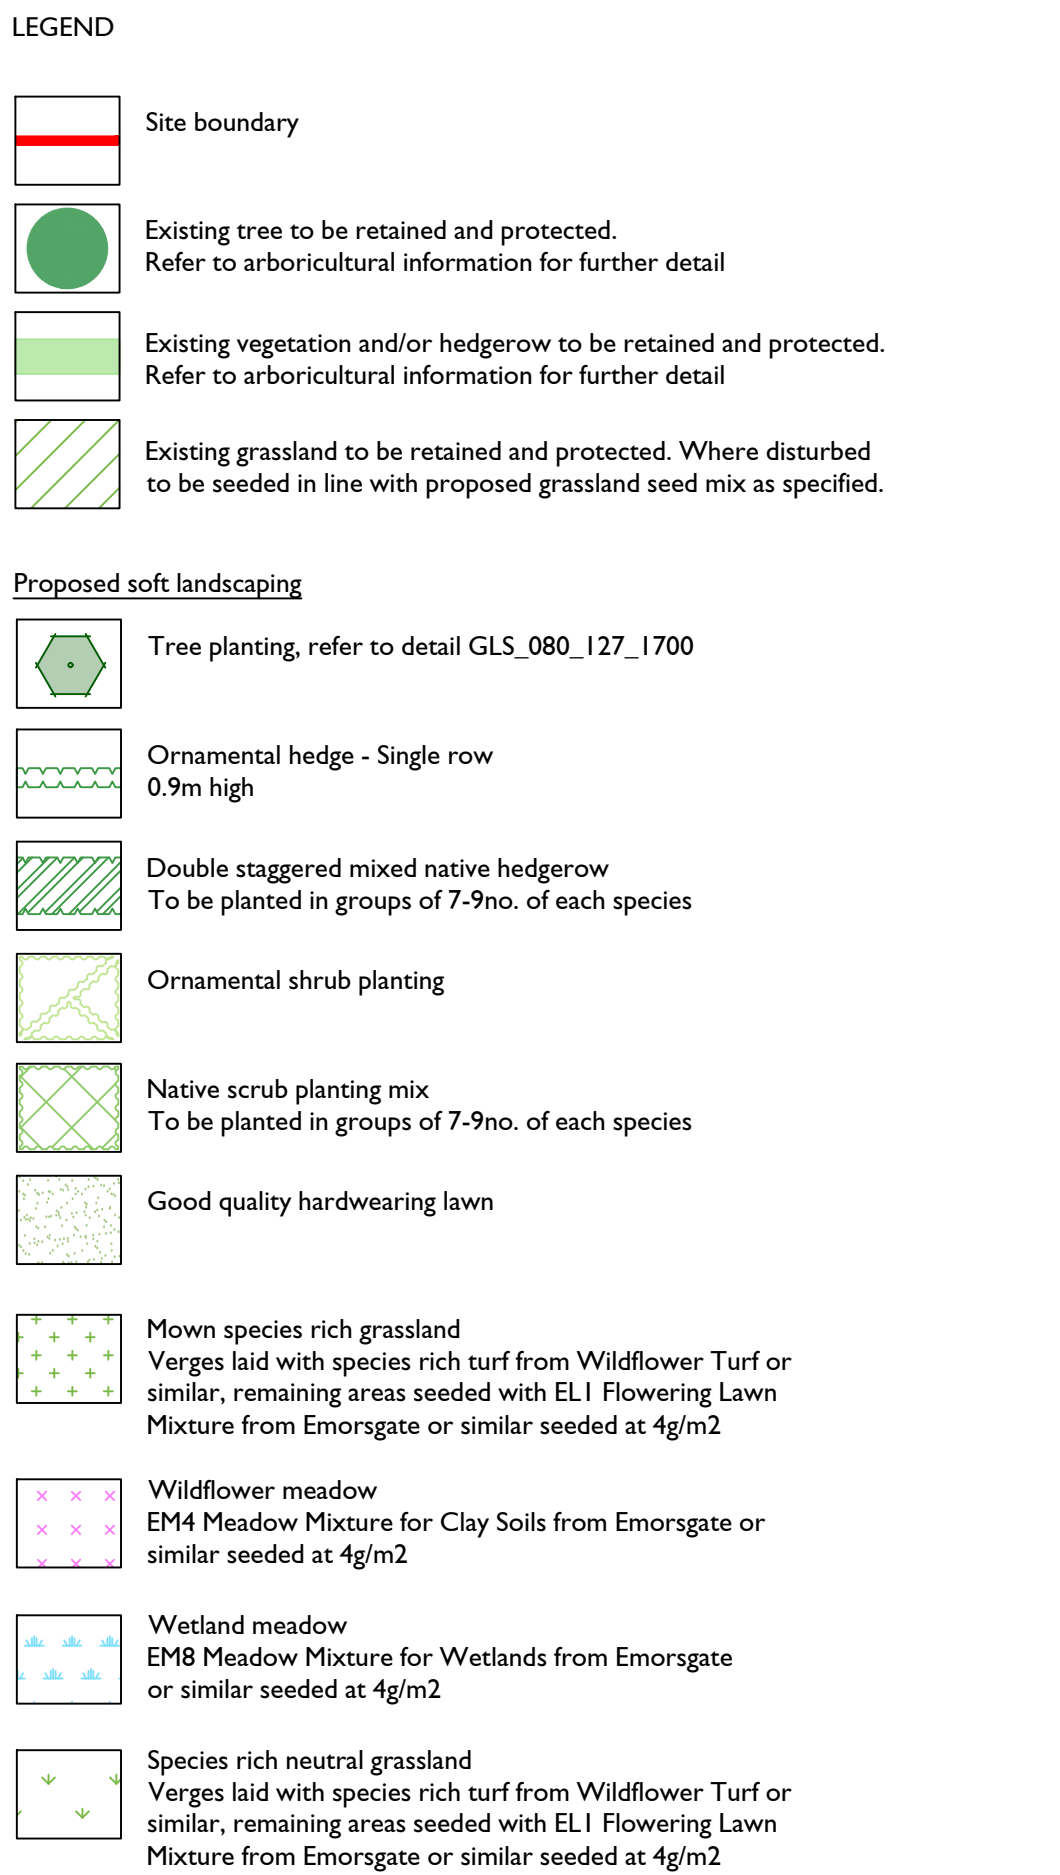


NOTES:

1. For Planting Schedule refer to drawing GLS_080_127_1517

To be read in conjunction with:

- Landscape general arrangement plan GLS_080_127_1300
- Detailed hard landscape plans GLS_080_127_1600-series
- Tree planting construction detail GLS_080_127_1700
- Landscape specification GLS_080_127_1801
- Landscape management plan GLS_080_127_1802

SHEET LAYOUT

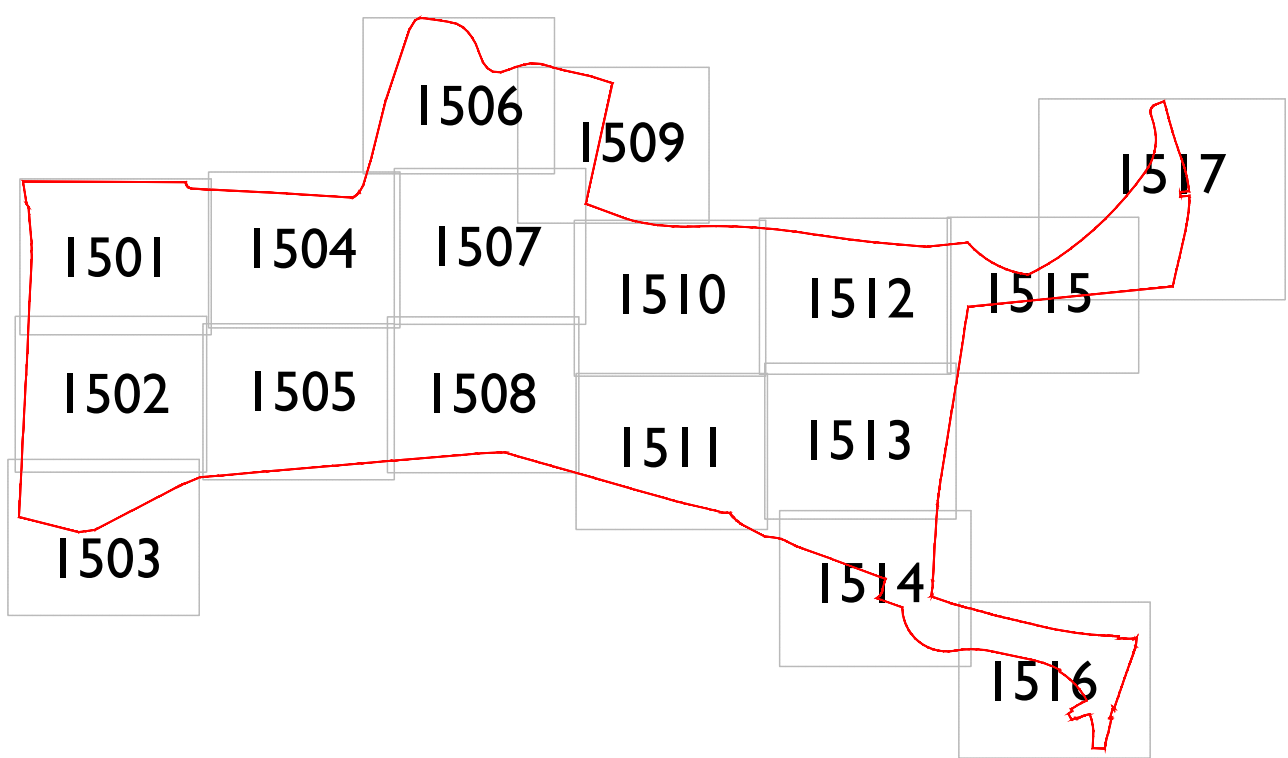

FORMAL SPORTS PITCHES