


Section 4

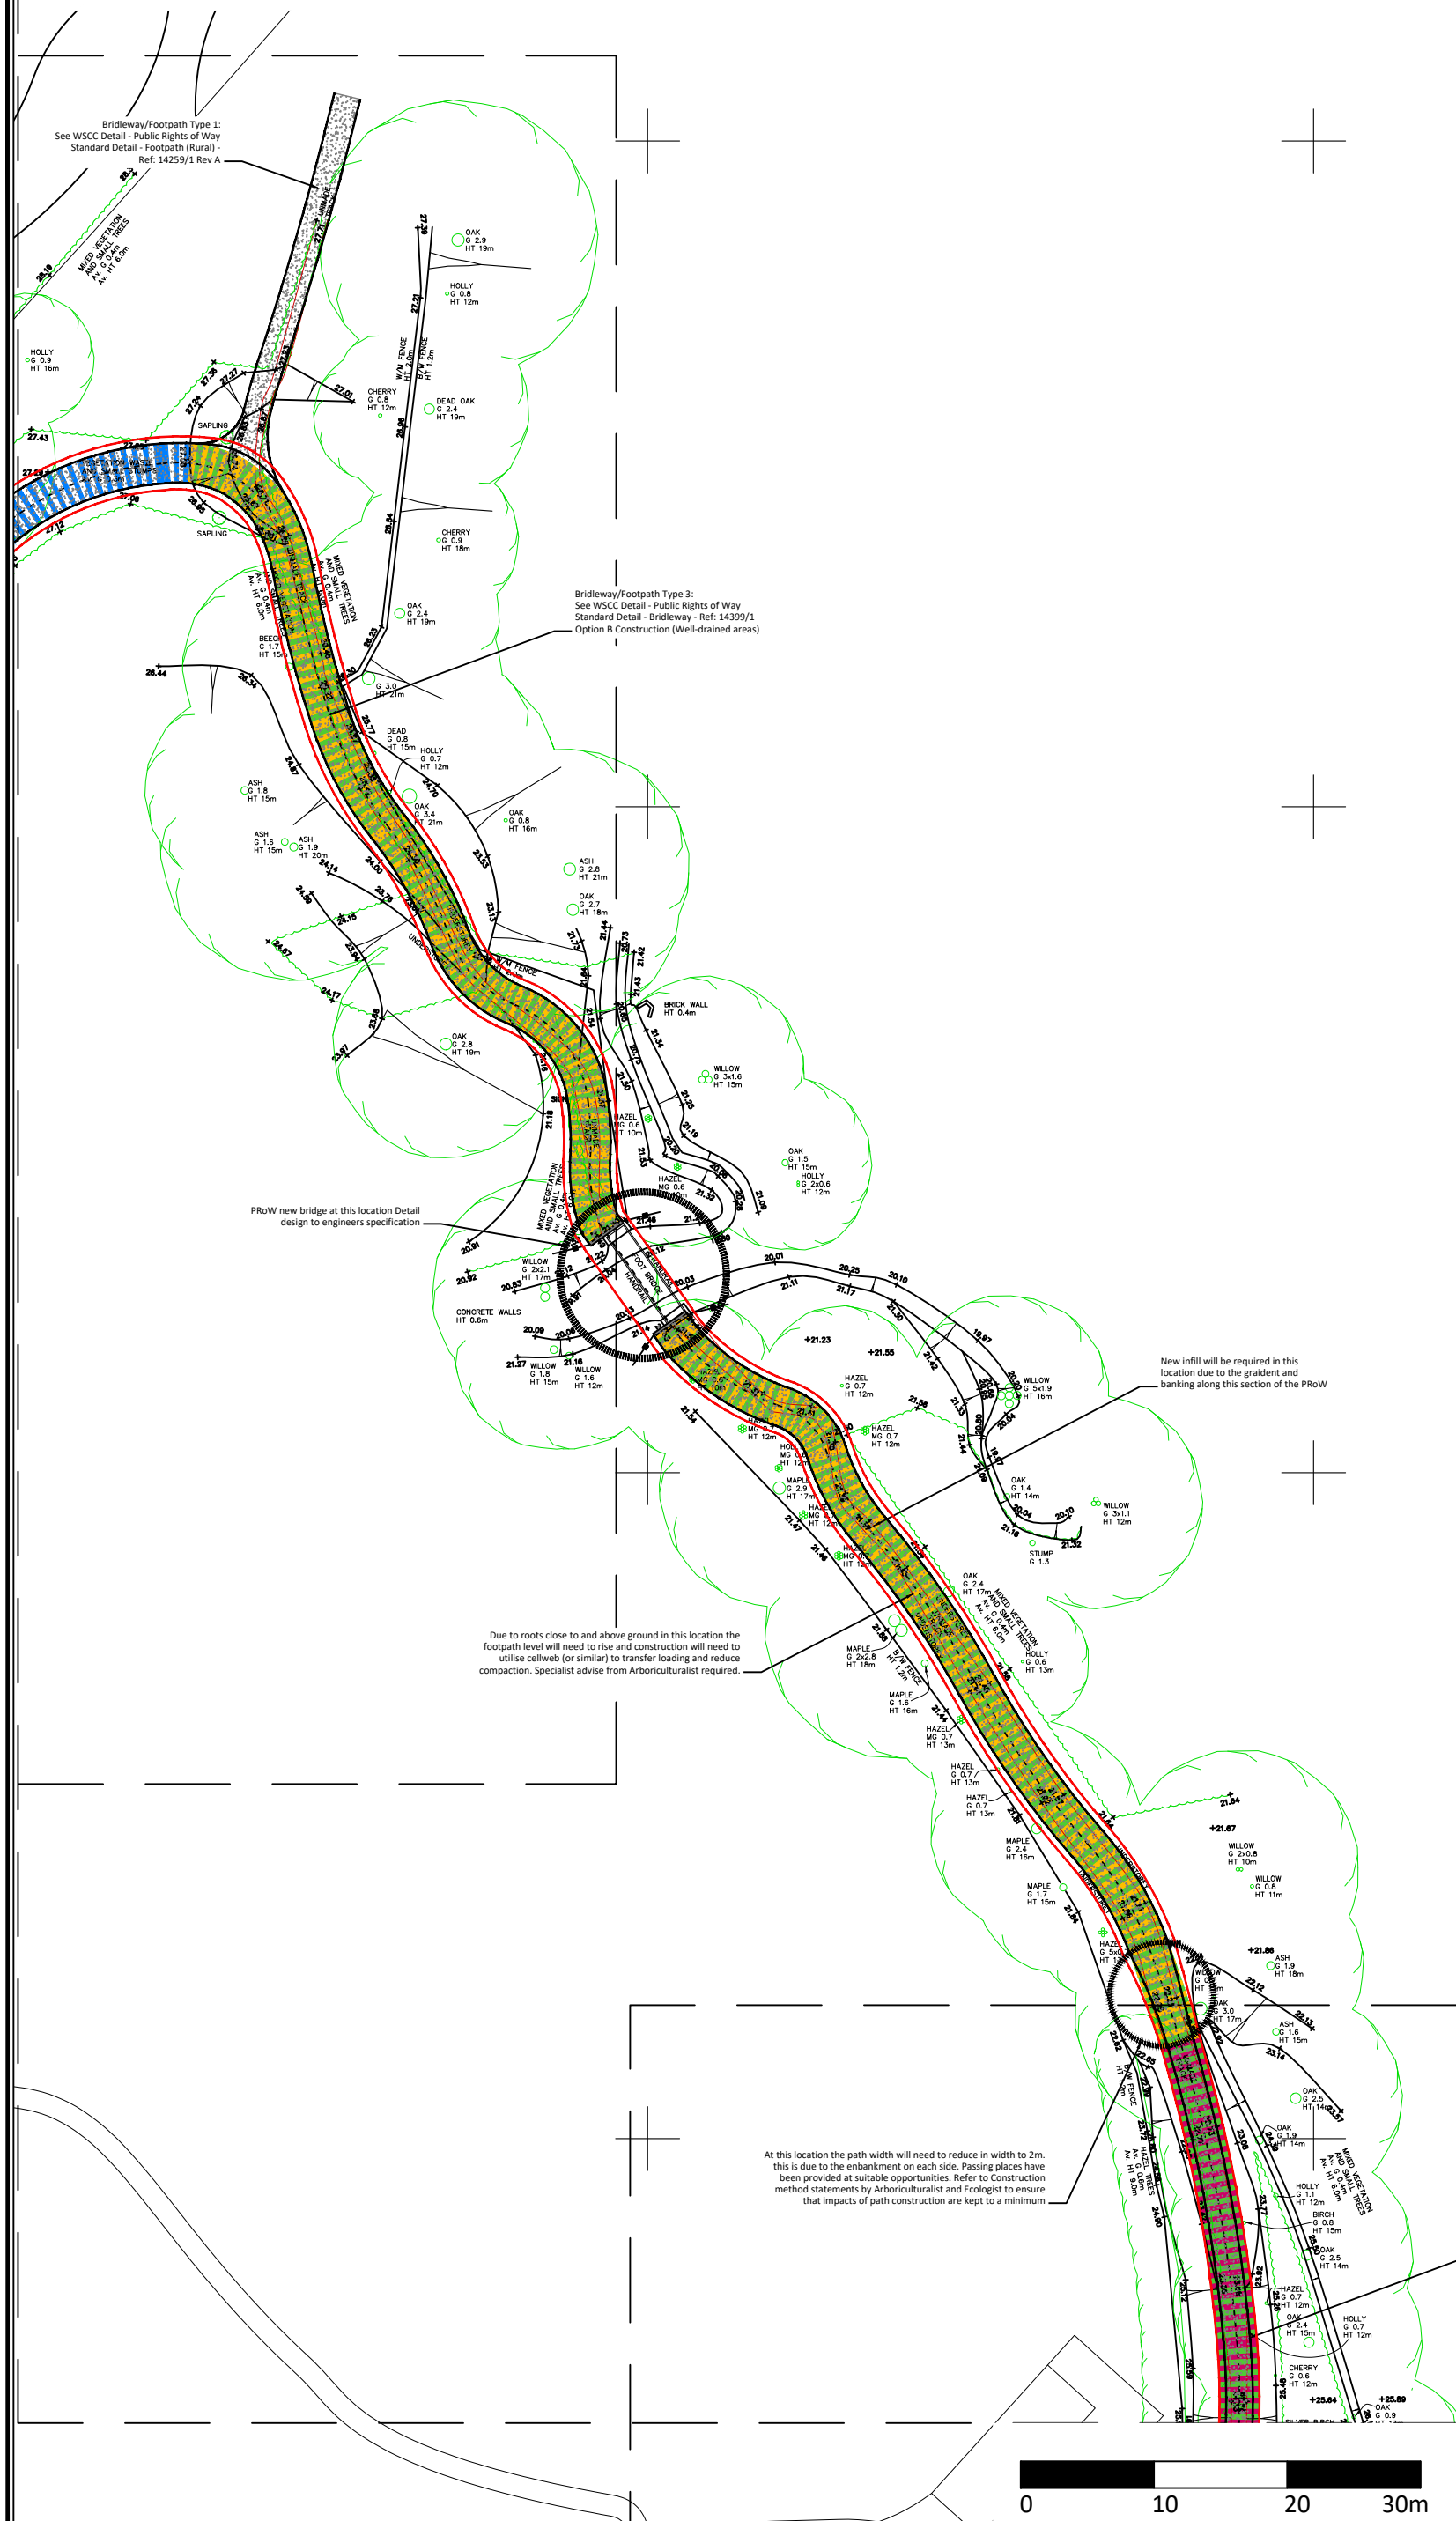

APAL FILE REFERENCE
3034-APA-ZZ-XX-SK-L-XXXX.dwg

Notes

This drawing is subject to copyright.
Do not scale from this drawing.

Based on drawing by Patrick Parsons
Drawing number NOR-PPC-S1-XX-DR-C-3021-3024



LEGEND




Red Line



Existing tree




Existing shrubs

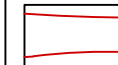

Existing PRow track



New PRow alignment -
3m wide where possible

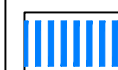

Path Construction Type 1




Path Construction Type 2



Path Construction Type 3



Area within 15m of
ancient woodland
(proposed no dig
area)

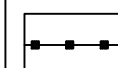

Post & Rail Fencing

P02	Red Line Update	06/12/24	JH	JH
P01	Planning Issue	28/06/24	JH	JH
P00.02	Footpath width change and passing points added	21/05/24	JH	JH
Rev	Description	Date	Drawn	Checked

Drawing Status
PLANNING ISSUE



LONDON • **BATH** • **CAMBRIDGE**

T 020 8549 3434 T 01225 431 283 T 01223 358 055

www.allenpyke.co.uk

A registered practice of the Landscape Institute

Client	Bellway South London
--------	----------------------

Scale
1:500@A3

Project	Northern Arc
	Burgess Hill

Project No
3034

Drawing Title	Green Link Path
---------------	-----------------

Date
14/03/202

Drawing Number	3034-APA-ZZ-XX-SK-L-0018
----------------	--------------------------

Revision
P02