





Ordnance Survey (c) Crown Copyright 2016. All rights reserved. Licence number 100022432

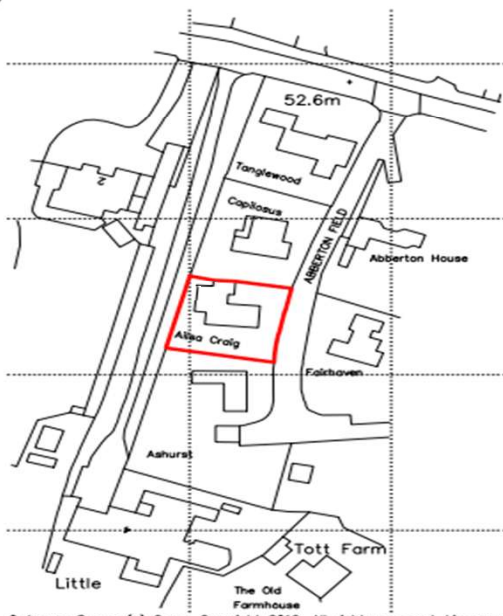

Location Plan

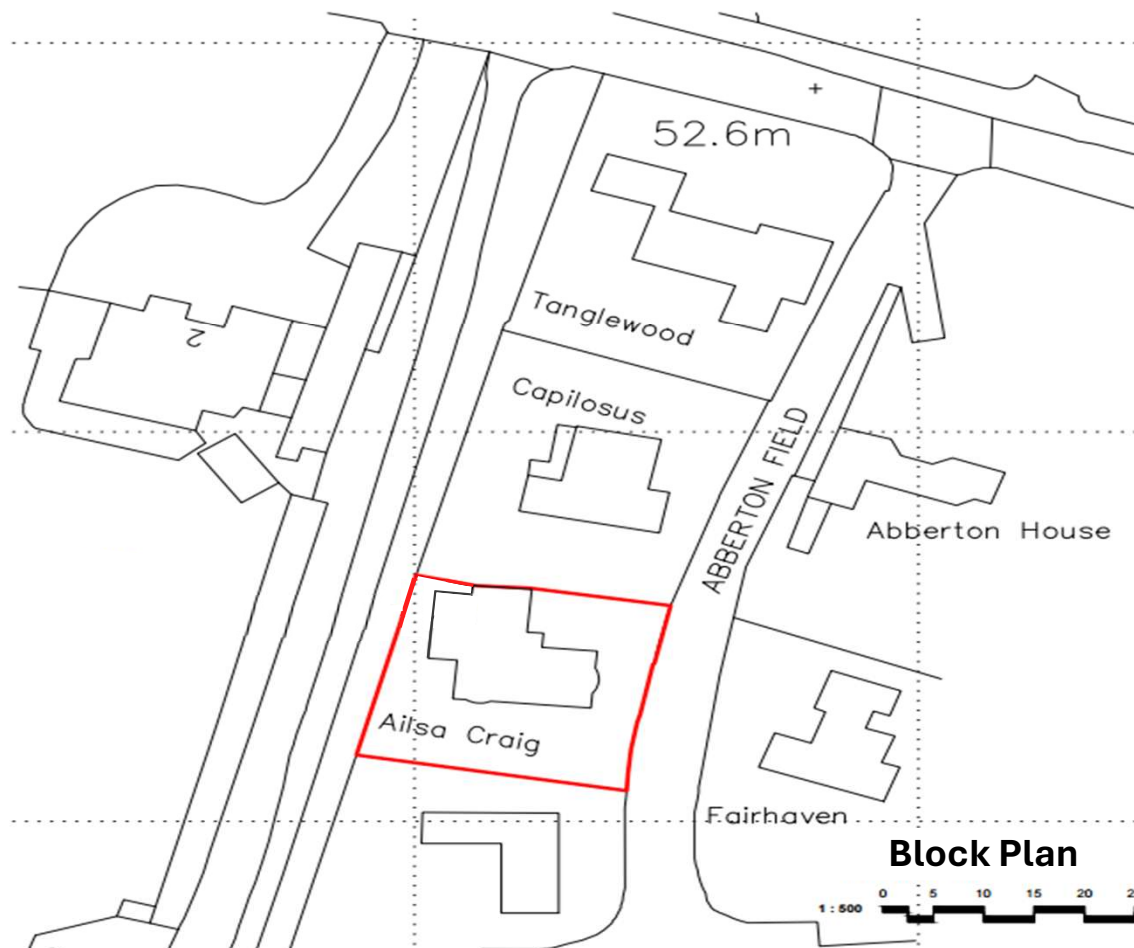

Block Plan



Name: Matthew Head

Address: Ailsa Craig, Abberton Field, Hurstpierpoint, BN6 9QD.

Drawing: Location

Drawing number: MH01

Scale: 1:1250/500 @ A3

Date 15 March 2026