


DO NOT SCALE FROM THIS DRAWING. All dimensions to be verified on site.

This drawing has been produced for the specific client and project identified below and is not intended for use by any other person or for any other purpose.


© Sustainable Evolution Ltd

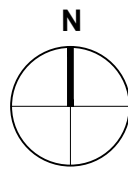

site location **plan**
scale 1:1250



block **plan**
scale 1:500

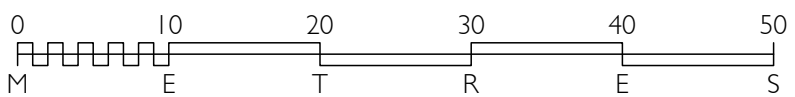

PI	Planning issue	rm	bw	26.03.26
Rev	Revision details	Drwn	Chkd	Date

evolution
CHARTERED ARCHITECTS

Client
Friday Media Group

Project
Rear of 25 Gower Road
Haywards Heath RH16 4PL

Drawing
Site location plan
Block plan

		DESIGN	FOR COMMENT	
Drawn		PLANNING	X	FOR INFORMATION
Designed		BUILDING CONTROL		FOR APPROVAL
File ref.		TENDER		FOR MEASUREMENT
Tel No.	01273 734064	CONSTRUCTION		FOR RECORD

Drawing No 584 03	Scale @ A3 as shown	Rev PI
----------------------	------------------------	-----------